

Produced on 24 June 2021 from the Ordnance Survey National Geographic Database and incorporating surveyed revision available at this date.
This map shows the area bounded by 335323 341627,335465 341627,335465 341769,335323 341769,335323 341627
Reproduction in whole or part is prohibited without the prior permission of Ordnance Survey.
Crown copyright 2021. Supplied by copla ltd trading as UKPlanningMaps.com a licensed Ordnance Survey partner (100054135).
Data licence expires 24 June 2022. Unique plan reference: v2c/651270/882498

Pilkington Cottages

341727

10

The Groves

BRICK BOUNDARY
WALL AND GATES

SITE

PROPOSED SINGLE
STOREY REAR
EXTENSION SHOWN
RED ON PLAN

HEDGE AND 2 TREE'S
TO SIDE BOUNDARY

341677

4

1

St Erbin


341627

335323

335373

335423

335465

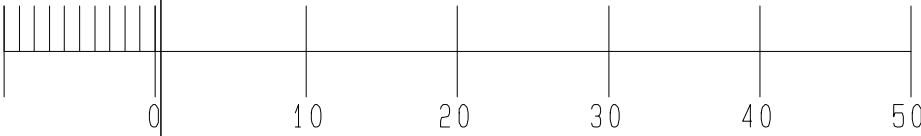

Shropshire Architectural
Architectural Design o Planning o Building Regulations

22 SANDIWAY, RADBROOK, SHREWSBURY, SHROPSHIRE, SY3 9BN
Telephone: 01743 383519 Mobile: 07532 345100
E-Mail: shropshirearchitectural@yahoo.com

Client

MR & MRS. ALCOCK

Project

PROPOSED EXTENSION AND
FENESTRATION WORKS AT
THE GROVES, ERBISTOCK, LL13 0DN

Drawing Title

SITE LOCATION PLAN

Scale 1:500 @A3	Drawn by GMN	Date 24.06.21	Revision -
--------------------	-----------------	------------------	---------------

Project No. -	Drawing No. 06
------------------	-------------------