
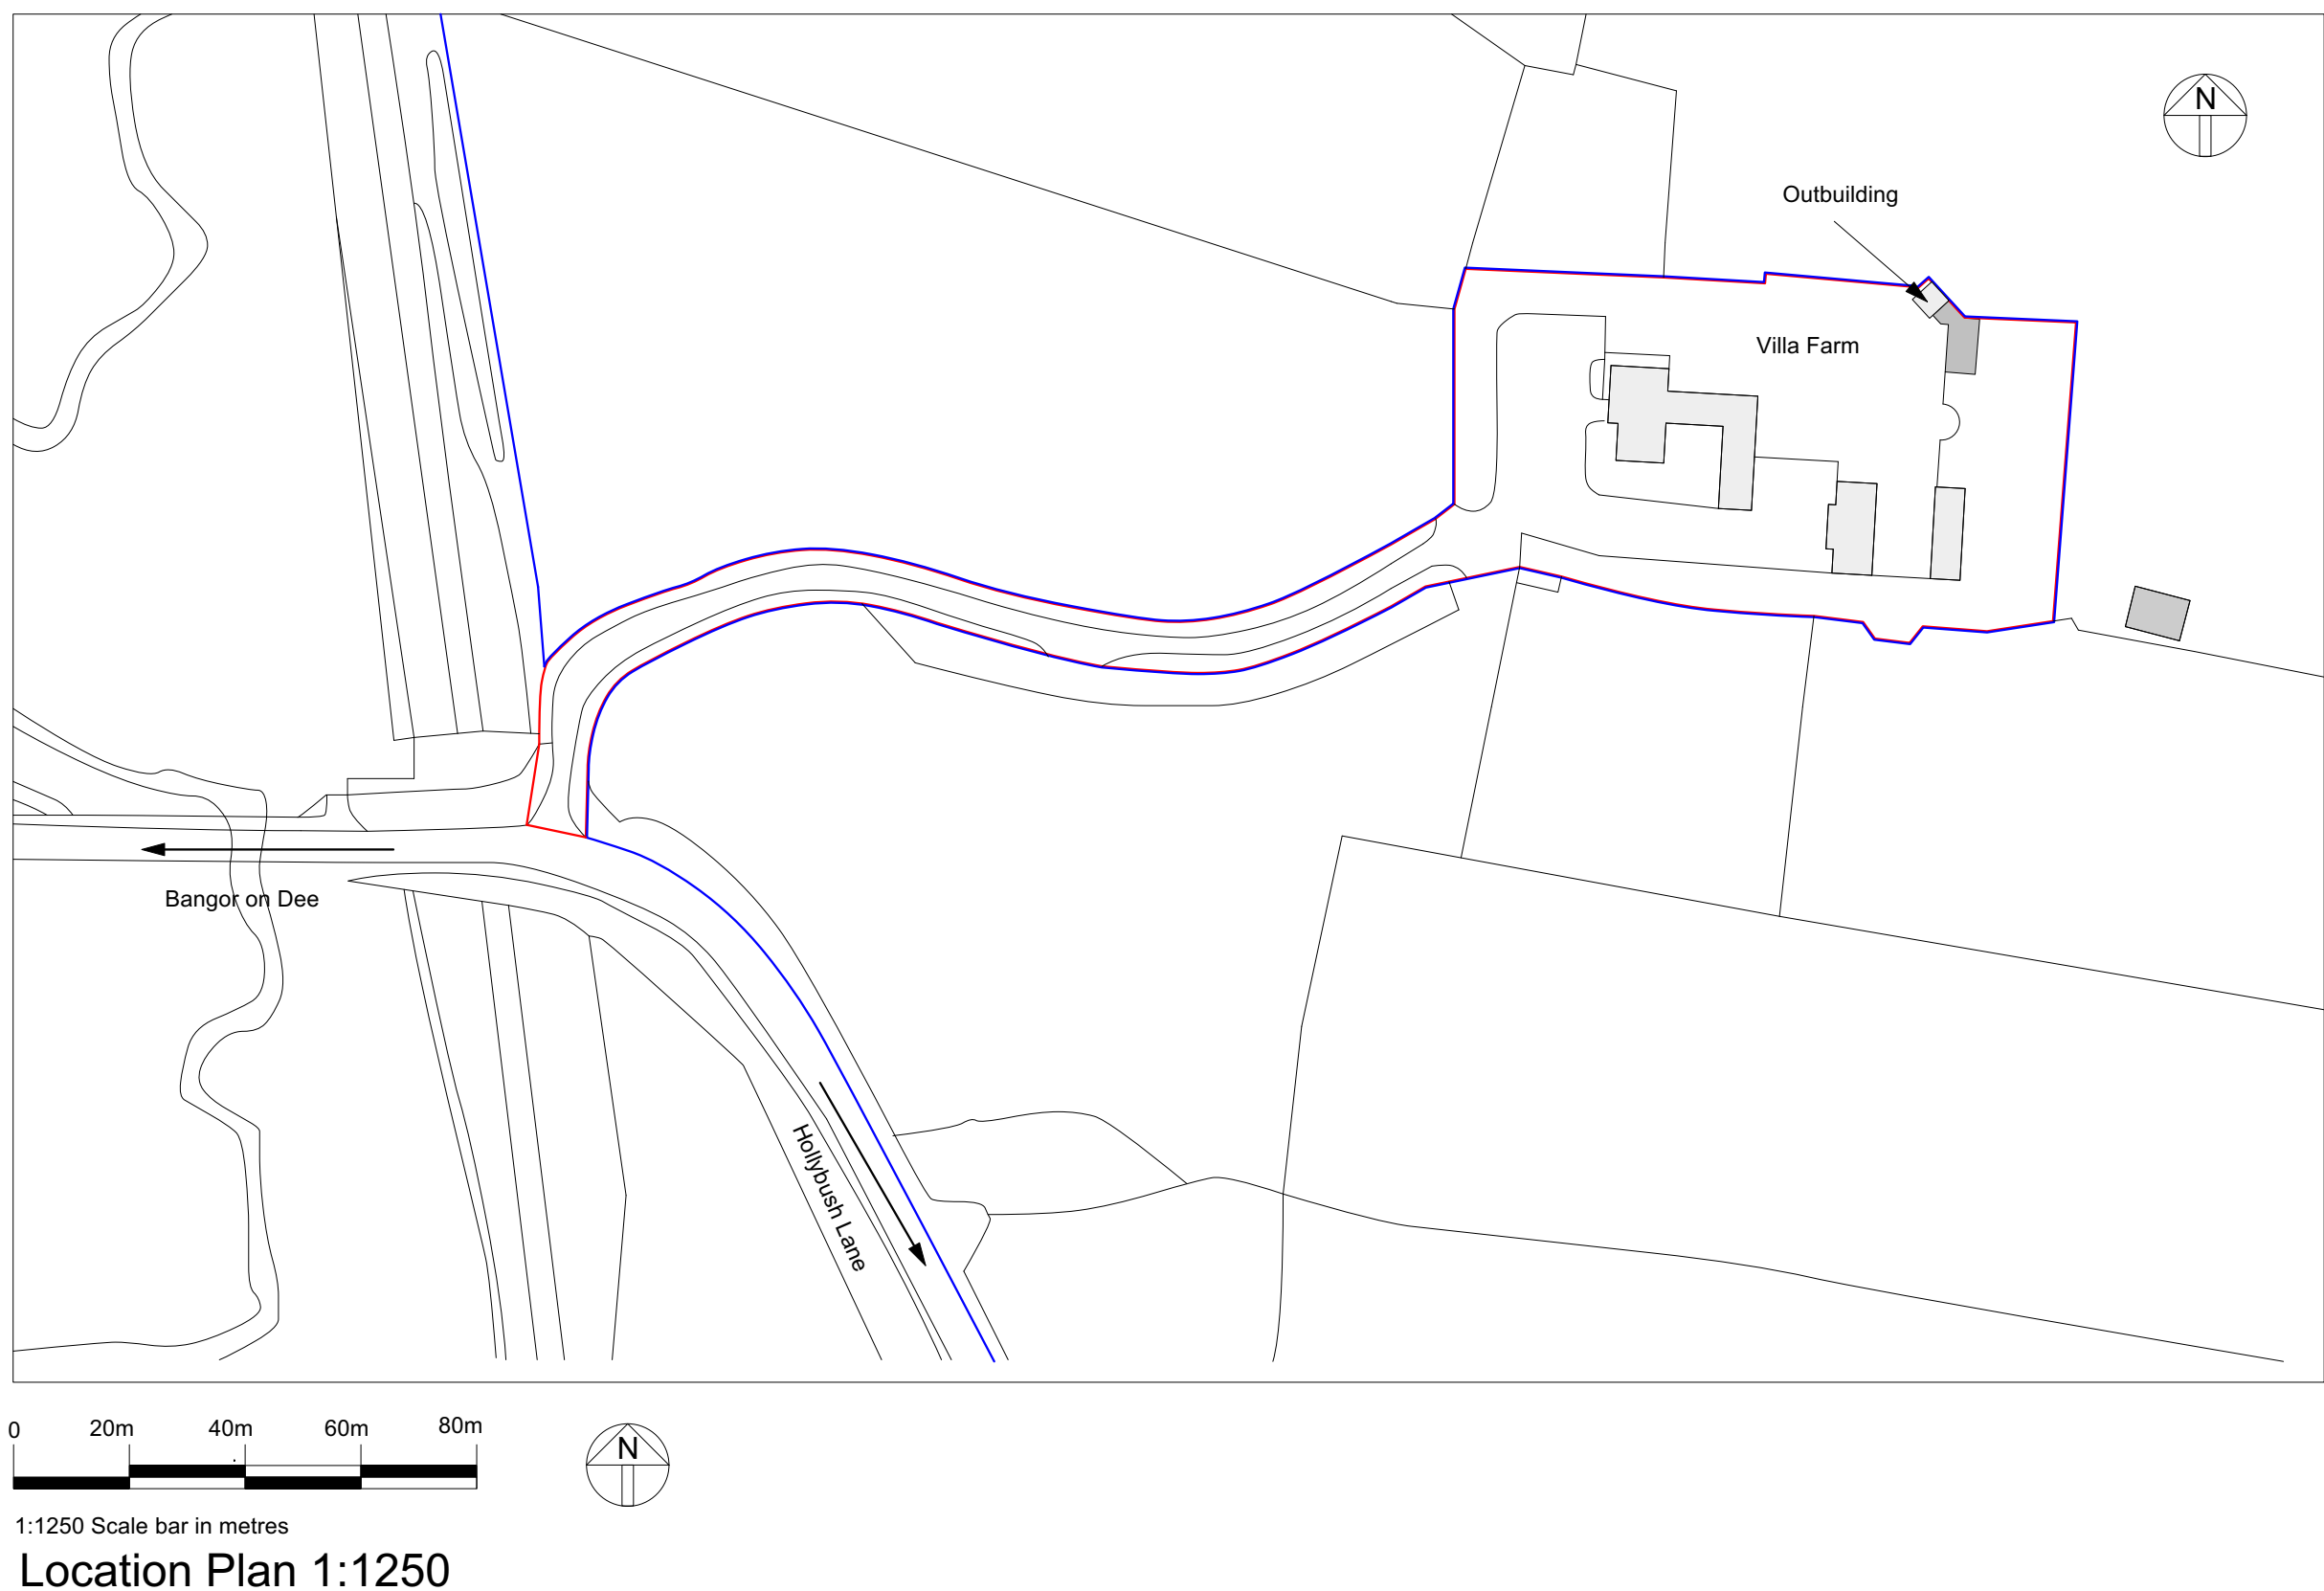
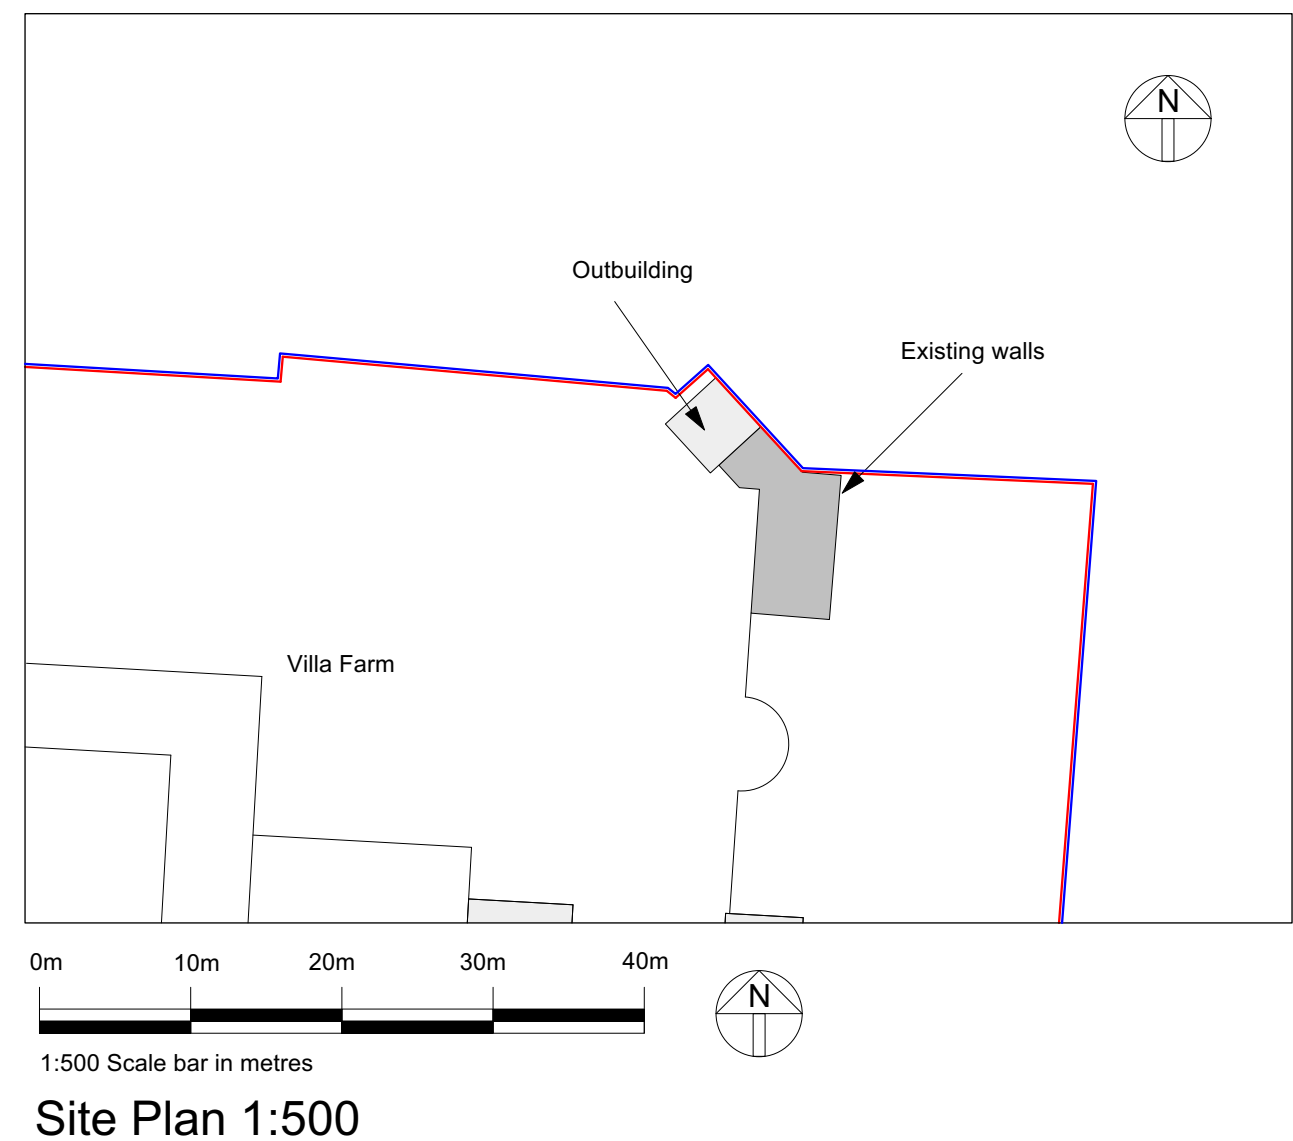
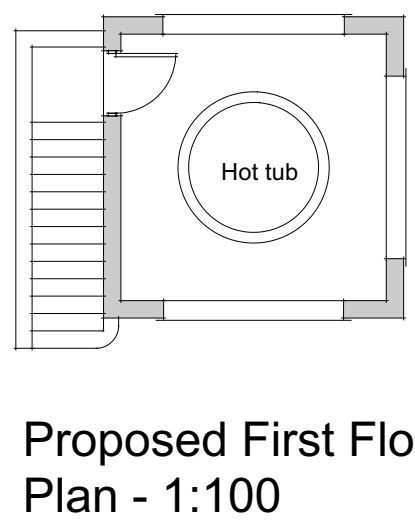
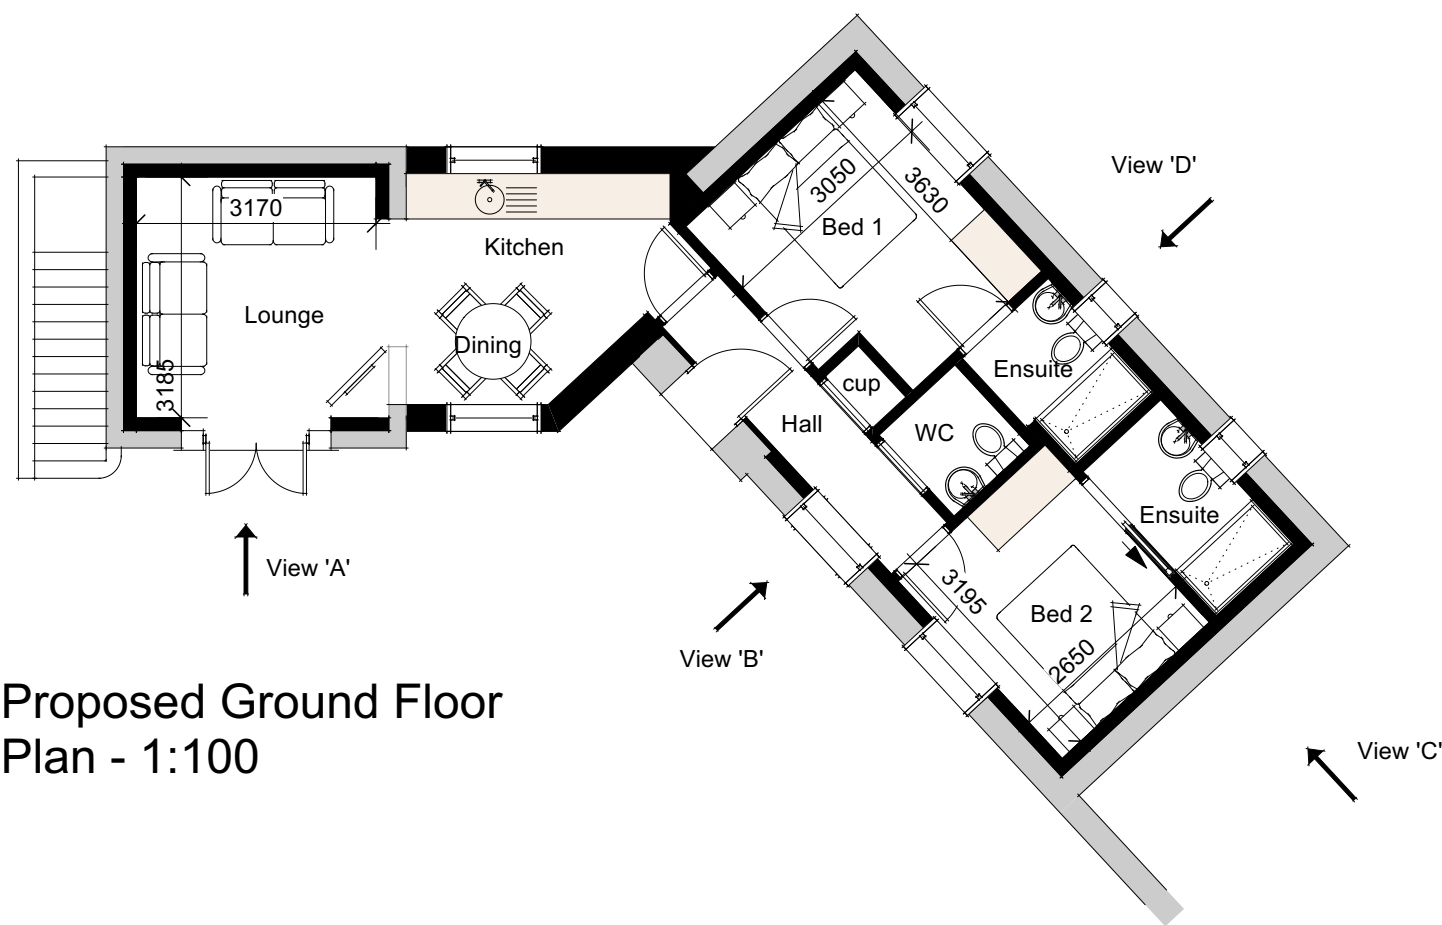
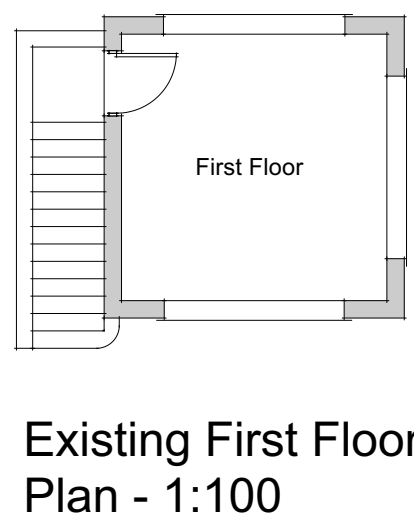
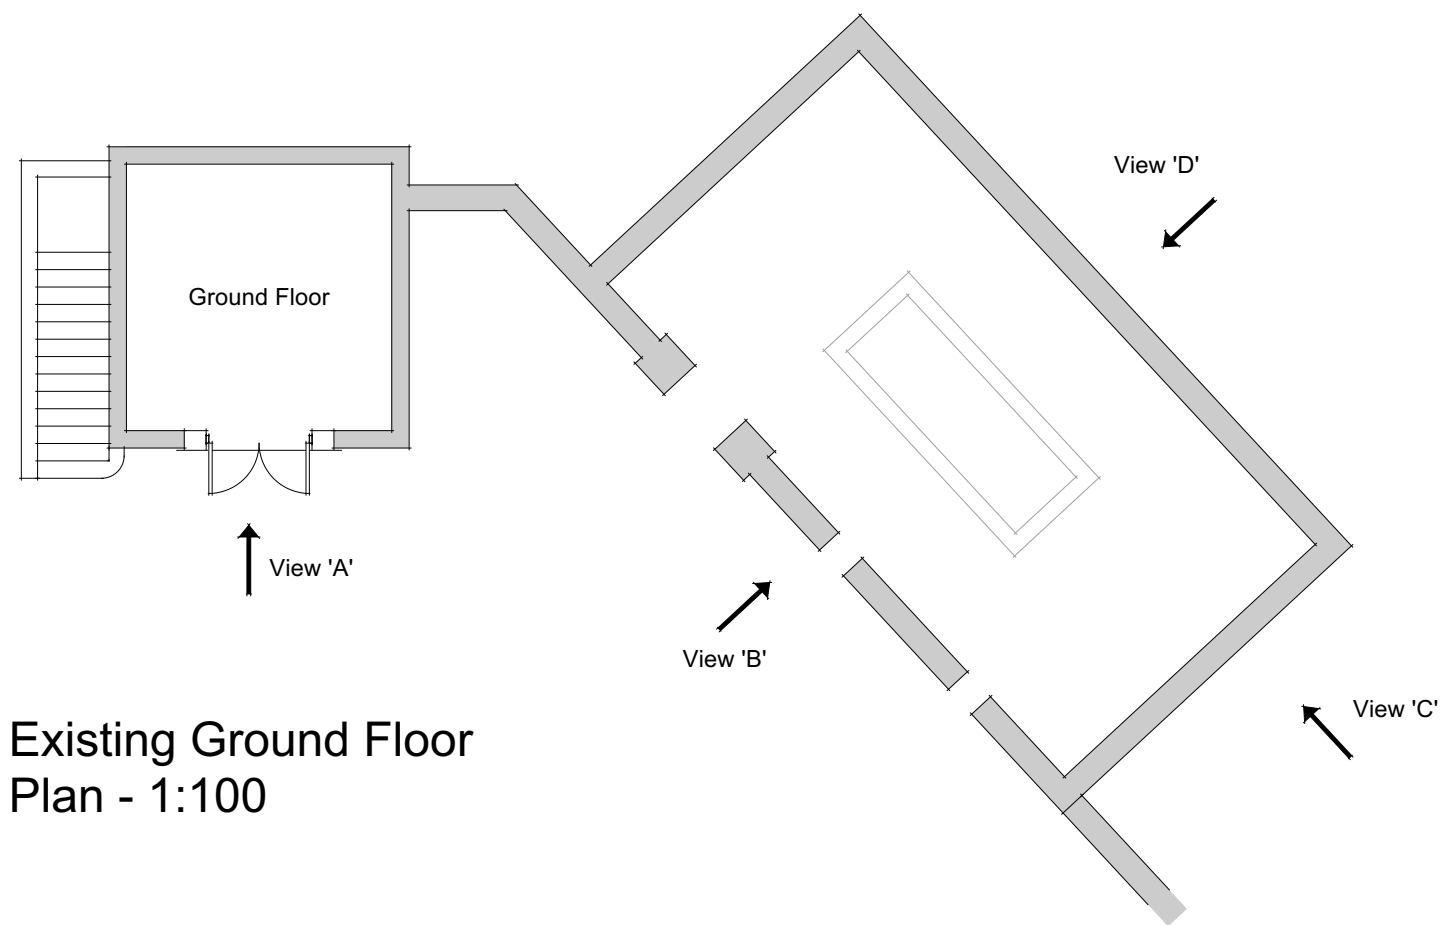
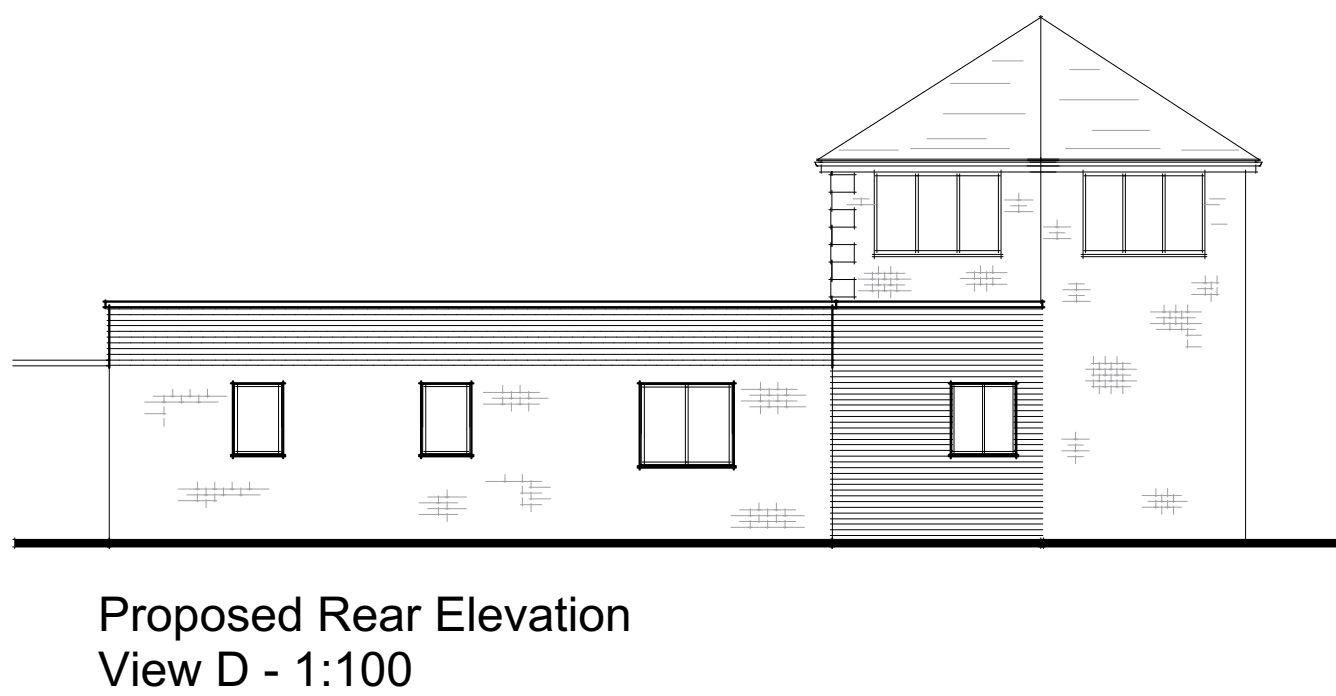
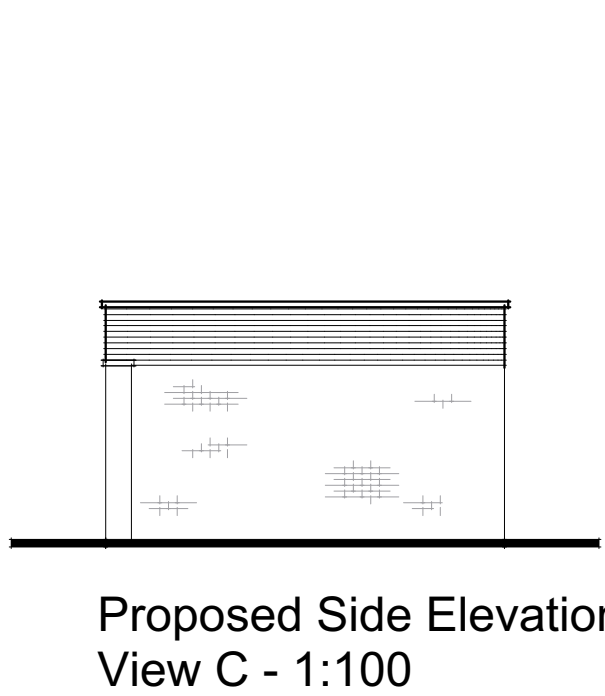
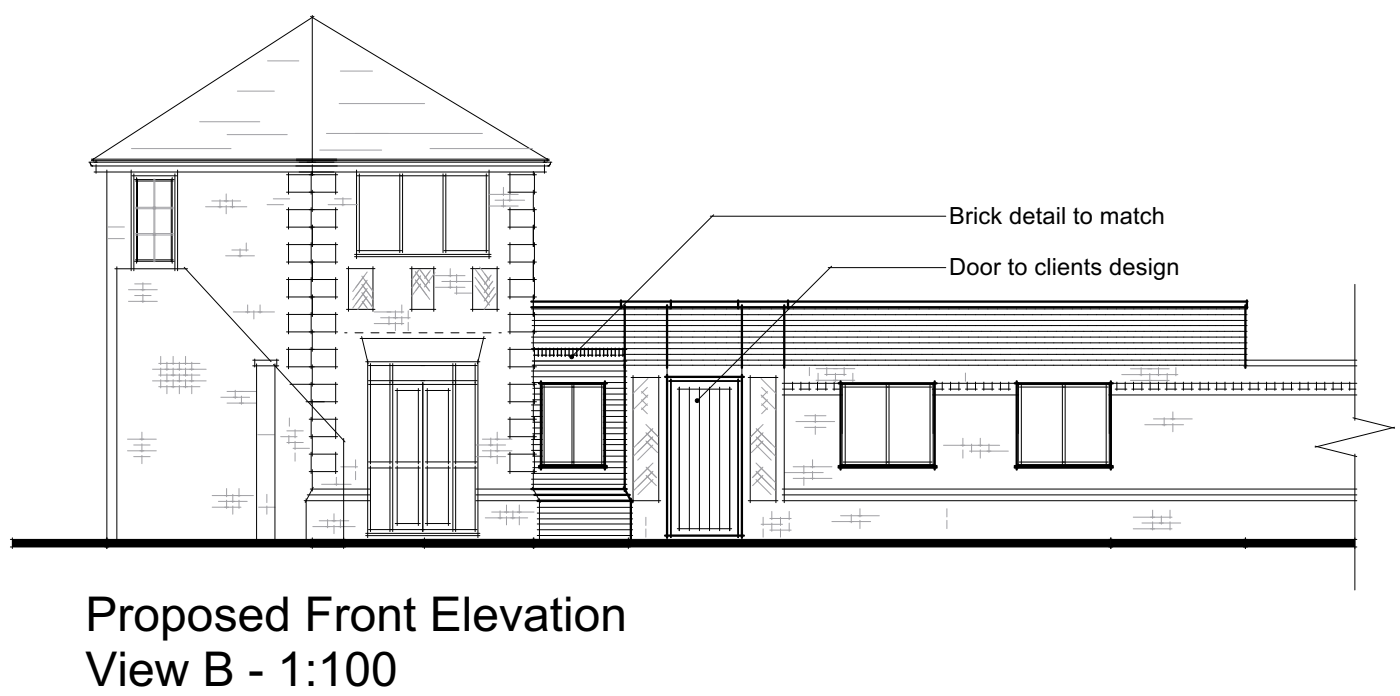
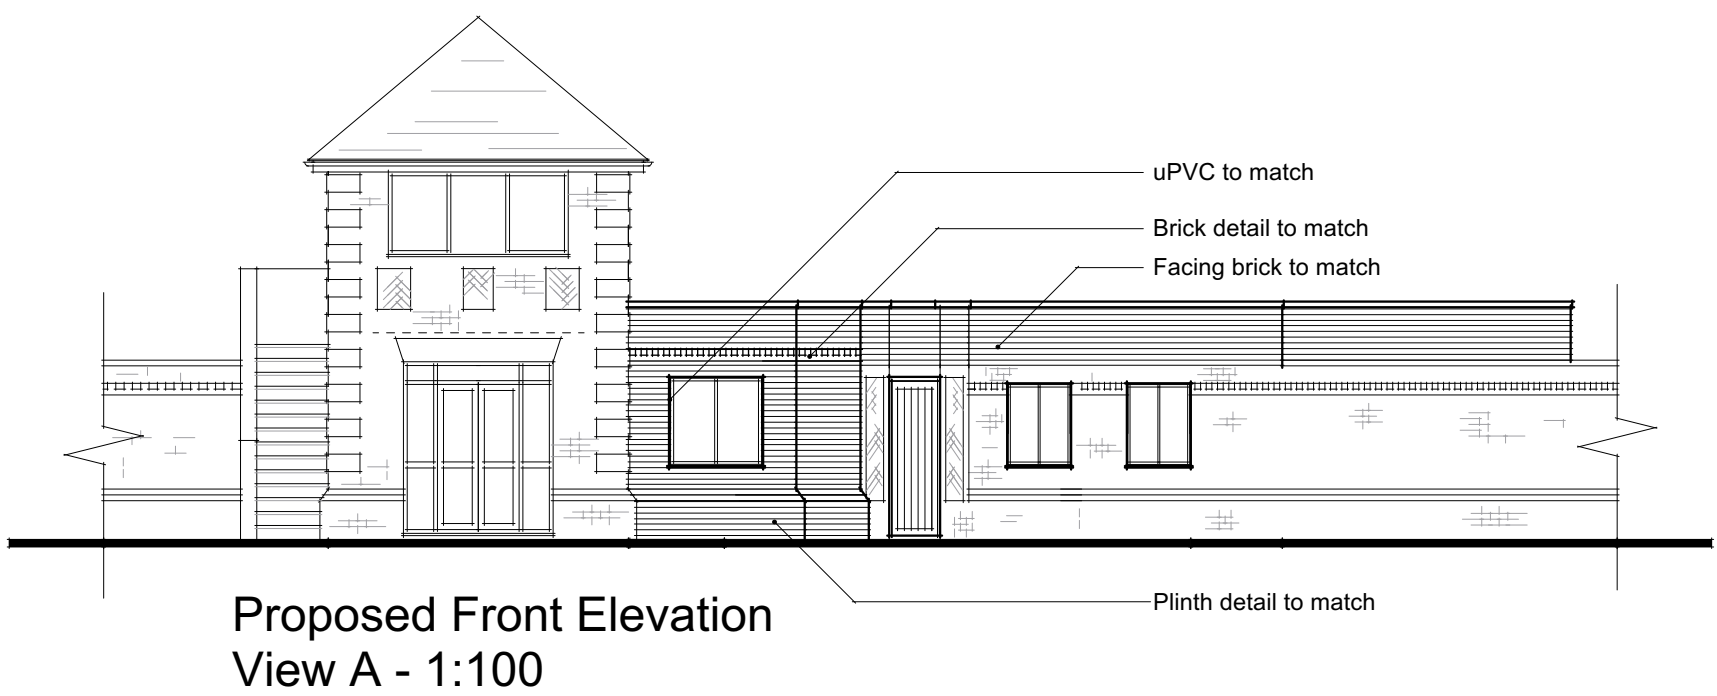
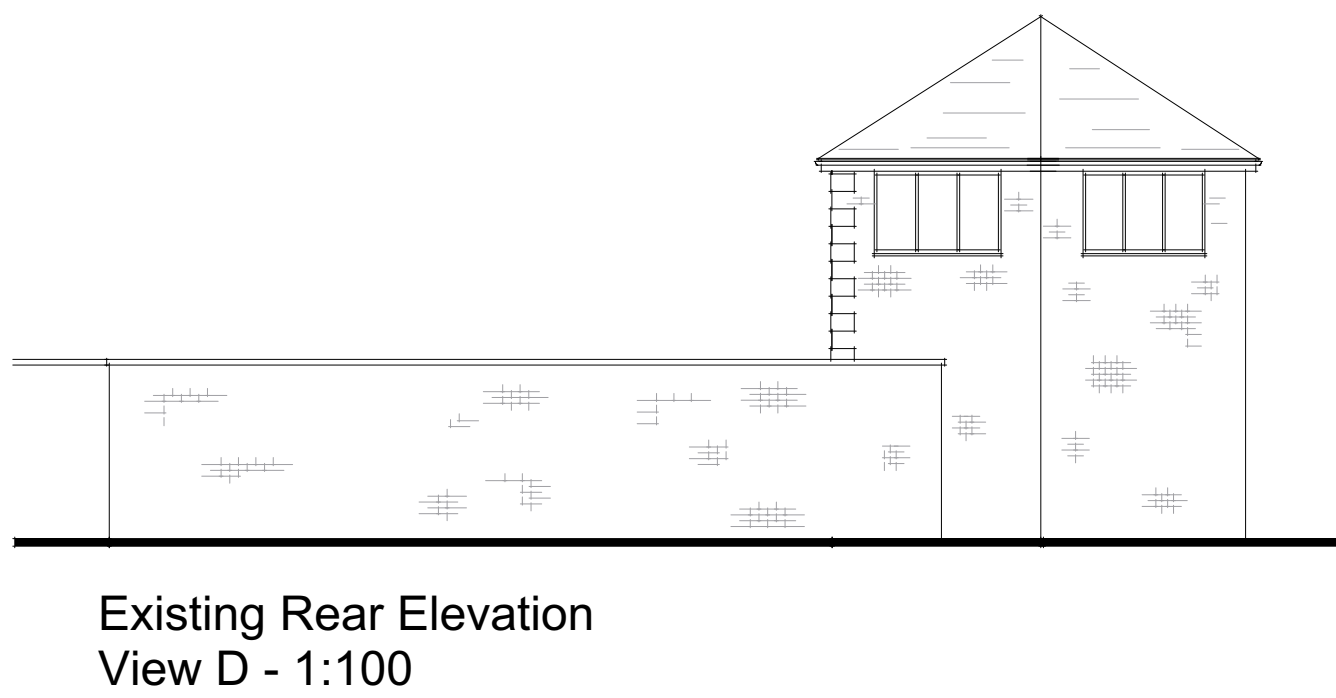
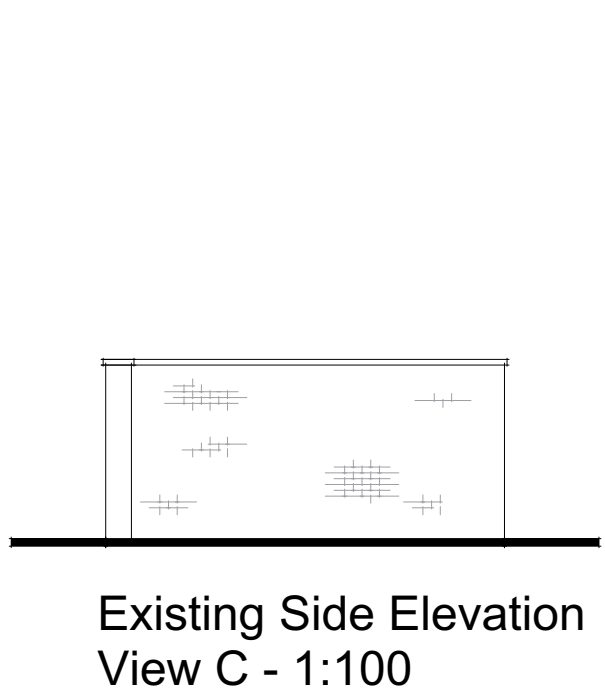


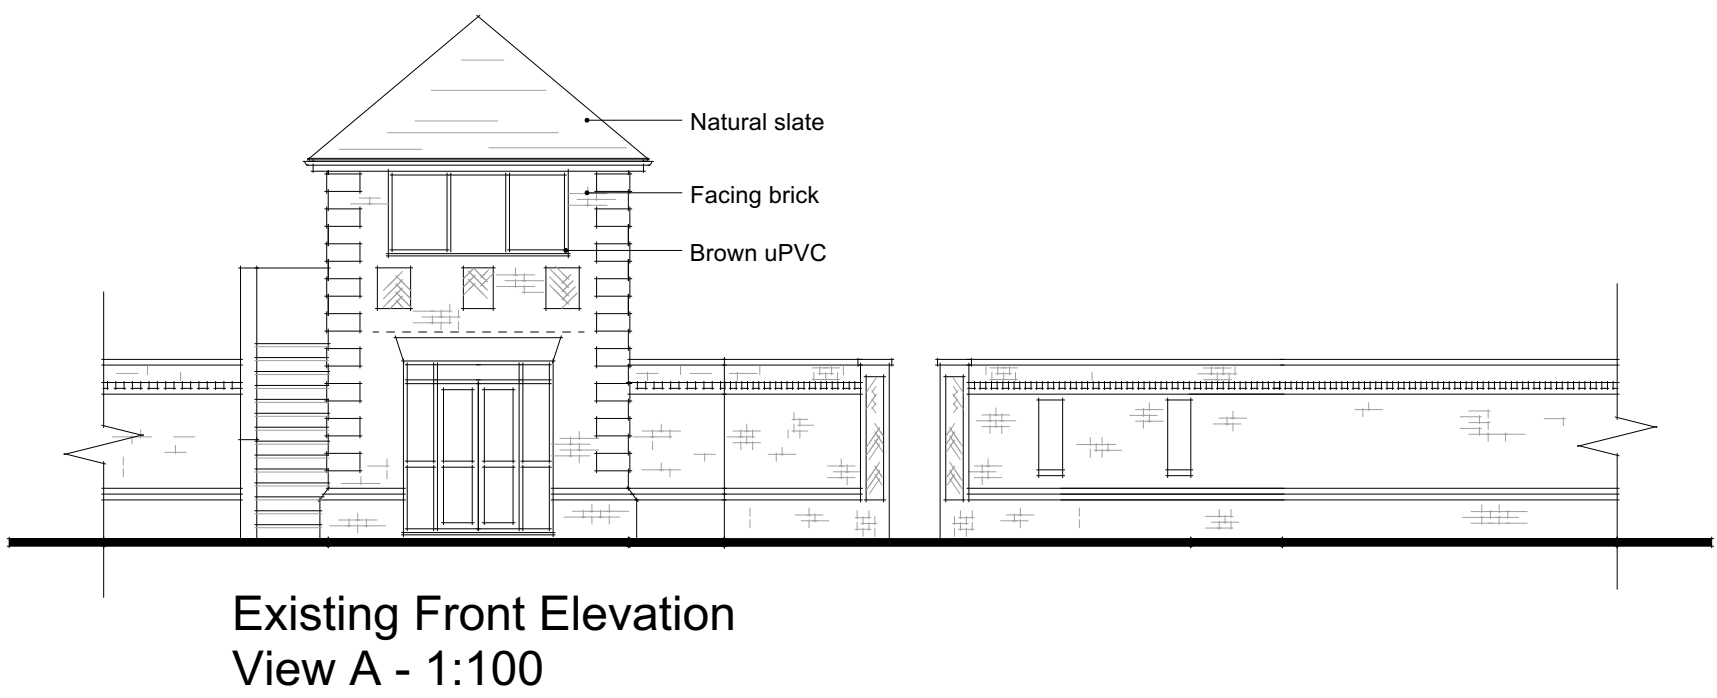

AGD Architectural Ltd
Calbourne, Church Lane
Guilford Sutton
Chester, CH3 7EW

e-mail: info@agdarchitectural.co.uk
Tel: 01244 301 723

Client

Mr Machin

Project

Villa Farm, Bangor-on-dee,
Nr Wrexham, LL13 0BD

Drawing Title

Combined Planning

Scale (A1)
1:100, 1:500 & 1:1250

Date
May 2021

Drawing No.
M031/04

Sheet
01/01

This drawing is copyright and is issued under the condition that it is not to be copied wholly or in part without the consent in writing of AGD Architectural, contractors to check all dimensions on site, do not scale from the drawing.