




1 LPA_Elevation_01_Existing
Scale: 1 : 100



2 LPA_Elevation_02_Existing
Scale: 1 : 100

Legend | Elevations Material Key | Existing

	Element Wall Product Existing Facing Brick Finish Red Stretcher Bond		Element Curtain Wall Door Window Product Aluminium Frame Curtain Wall Finish Brown
	Element Wall Product Existing Facing Brick Finish Black Stretcher Bond		Element Curtain Wall Door Window Product uPVC Finish White
	Element Wall Product Existing Feature Brick Finish Red Stretcher Bond		
	Element Wall Product Existing Facing Brick Finish Red Soldier		
	Element Lintols and Cills Product Stone Finish Painted Black		
	Element Roof Product Existing Slate Roof Finish Grey		


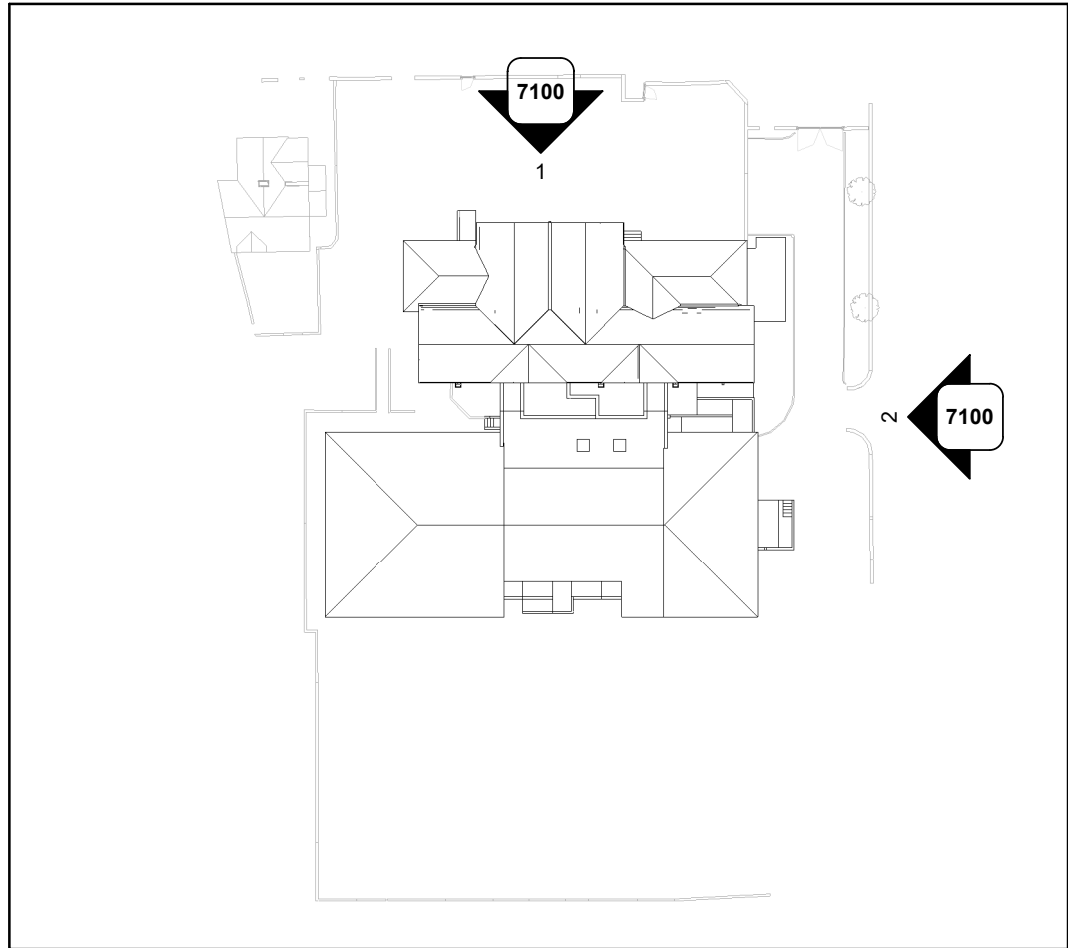


Scale
0 1 2 3 4m
1:100 @ A1

Notes
Figured dimensions are to be used in all cases.
Dimensions should not be scaled from drawing unless for planning application purposes.
All existing dimensions should be checked on site before commencement of the work.
Land Registry and ownership boundaries are produced by Studio KMA using all available information. Studio KMA cannot be held responsible for such discrepancies in plans supplied by others.
Any discrepancies in dimensions should be clarified with the Architect at the address below prior to commencement of the work.
No deviation from this drawing will be permitted without the prior written consent of the Architect.
This drawing is to be read in conjunction with all the relevant Mechanical and Electrical drawings.
This drawing is to be read in conjunction with the relevant Structural Engineer's drawings. Structural calculations are non-responsibilities.
This drawing is to be read in conjunction with the relevant Fire Safety Strategy drawings.
Please note that the use of any quantification data is done so at the user's own risk.
This drawing is the copyright of Studio KMA and is to be returned to the Architect on completion of the contract. The drawing shall not be reproduced without the written permission of Studio KMA.

Revision Notes				
Rev.	Date	Revision Description	Drawn	Checked

P1	21-05-21	Pre-issue of Drawing	201	201
----	----------	----------------------	-----	-----

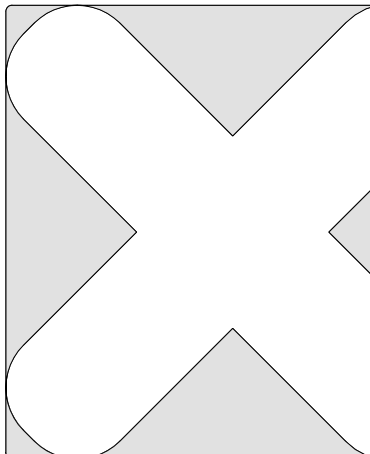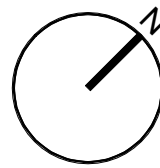

Project Name
Ysgol Yr Hafod
Johnstown, Ruabon Road

Drawing Title
Statutory_LPA_Refurbishment_
Elevations_Existing_01

Drawing Number
HAF-KMA-XX-XX-DR-A-7100

Project Number T0978	Status	Revision P1
-------------------------	--------	----------------

Drawn by Author	Authorised by Checker	Date 06/24/19
--------------------	--------------------------	------------------

Studio KMA
4 Church Street, Birmingham Street, Oldham, OL1 1ET
T: 01462 872162
10 Newburn Street, Chester | CH1 2NK
T: 01244 470000
E: info@studiokma.co.uk
www.studiokma.co.uk

