



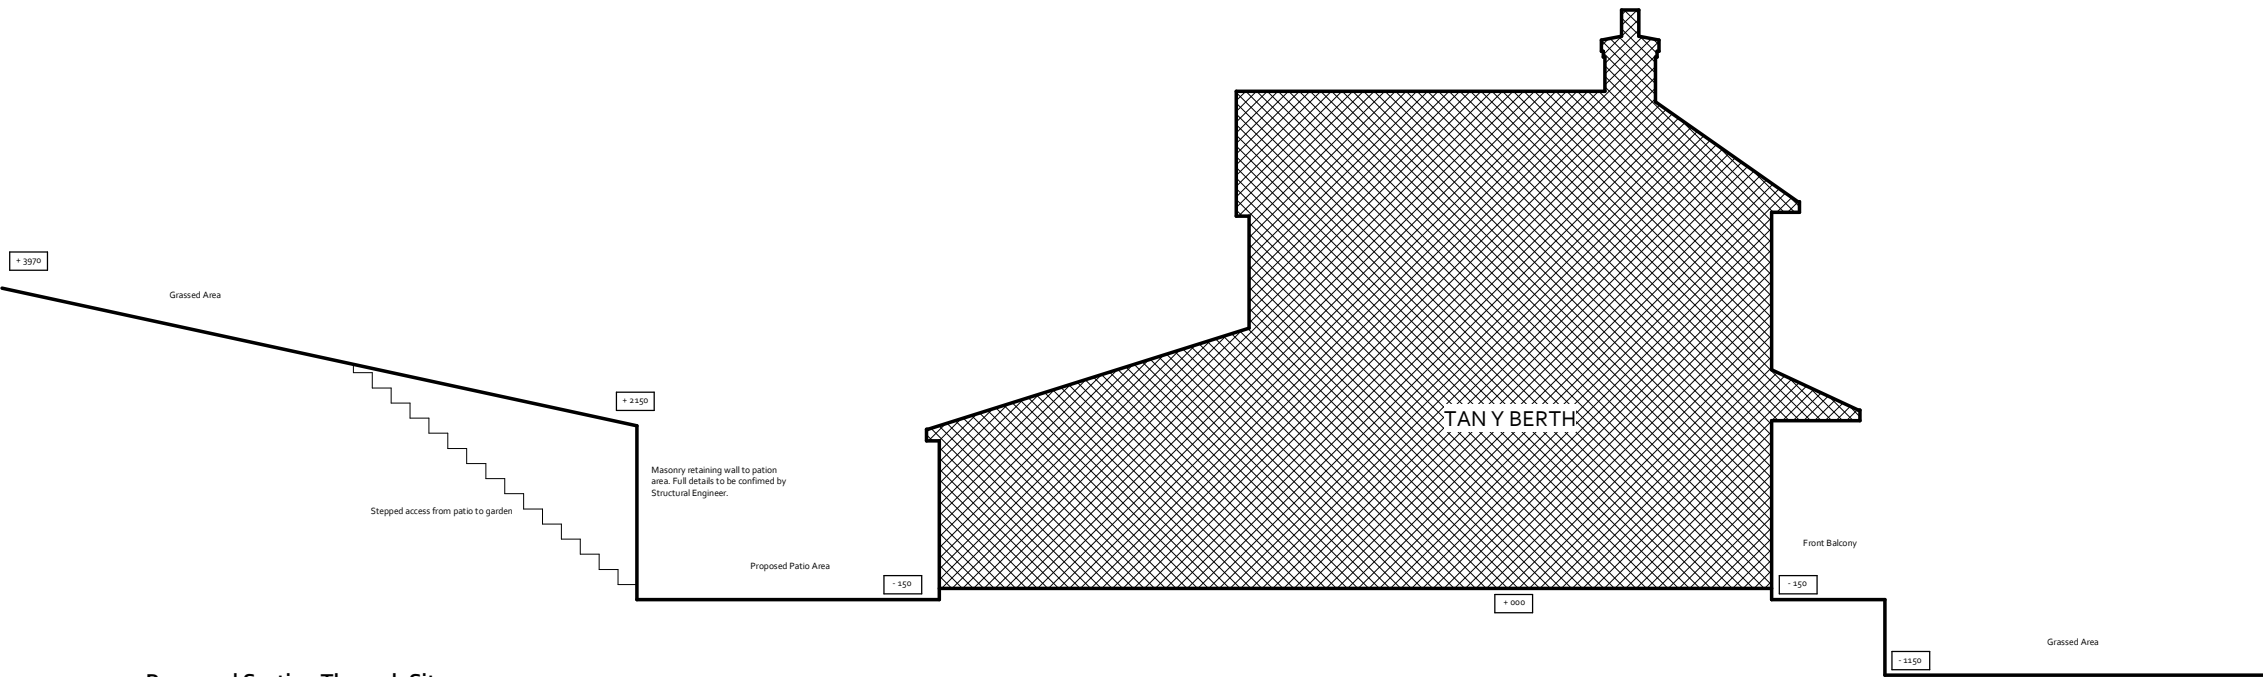

Proposed Section Through Site
1 : 100

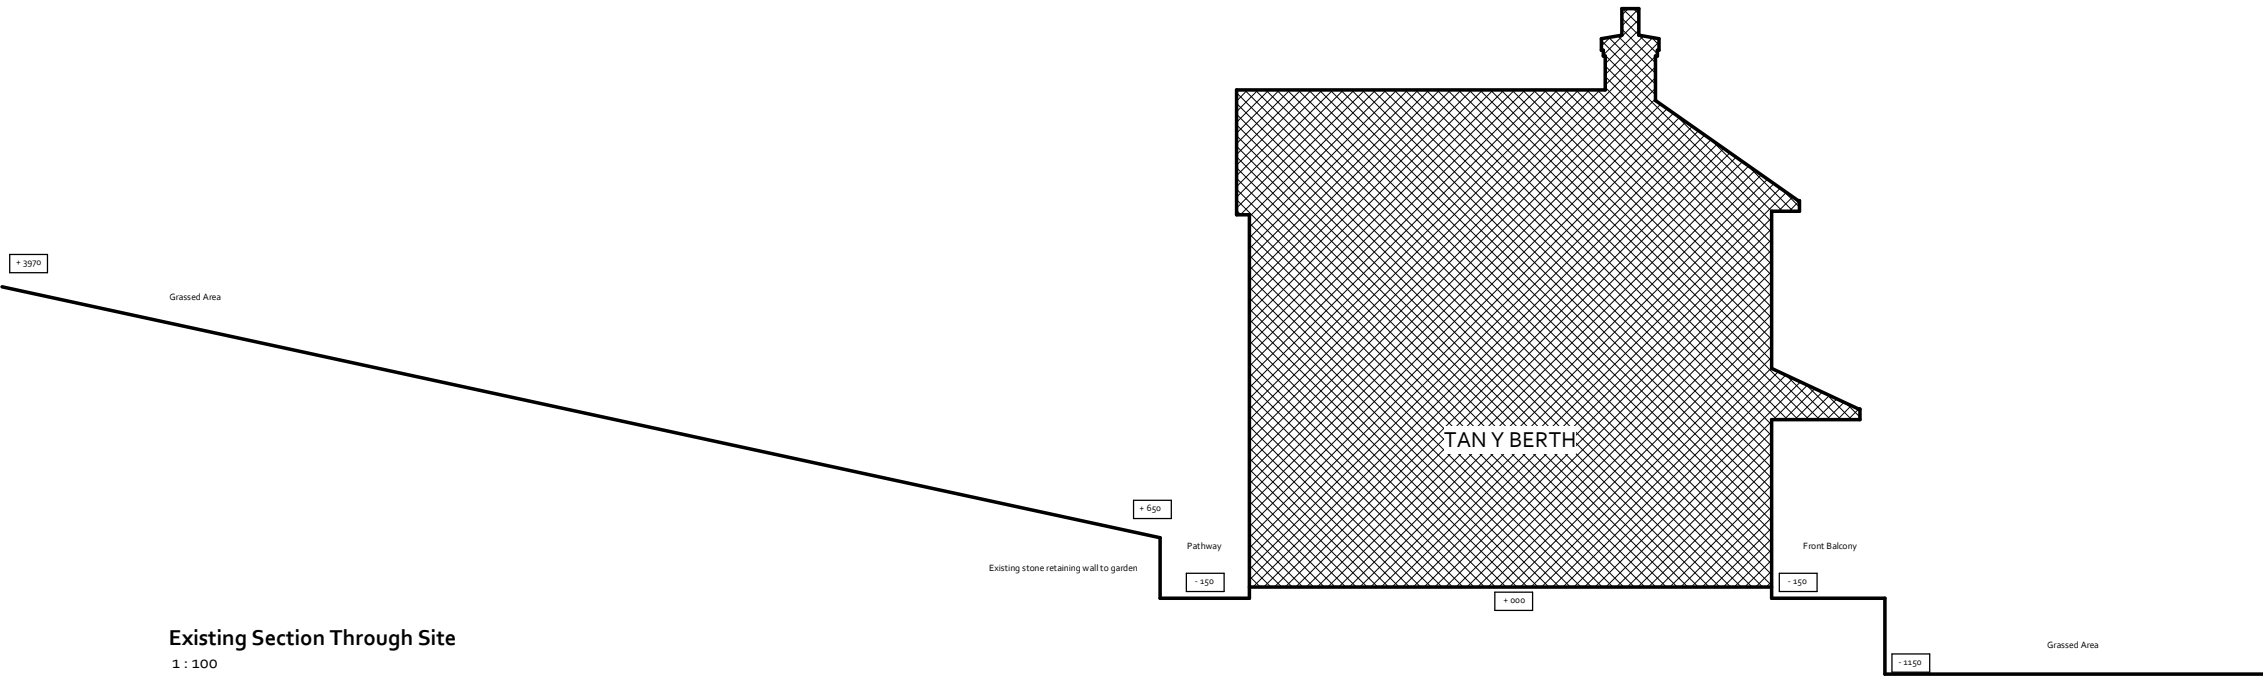

Existing Section Through Site
1 : 100



DESIGN IN SAFETY
BRYMBO, WREXHAM, LL11 5FL

www.designinsafety.net
admin@designinsafety.net
07734037453



CLIENT:
MR JOSH HOLMES & MISS BETHAN KNIGHT

ADDRESS:
TAN Y BERTH, TYN Y CASTELL,
GLYN CERIOG, WREXHAM, LL20 7NL

DRAWING TITLE:
SITE SECTIONS

PROJECT NO:
DIS_AD_0105

DRAWING NO:
DIS_AD_0105_05

SCALE AT A3:
1 : 100

DATE:
08/09/21

REVISION:

All designs are the sole property of Design In Safety and may not be used without written agreement.
Any discrepancies must be reported to Design In Safety for clarification.
Do not scale off drawings. Site check dimensions are to be taken prior to works commencing.