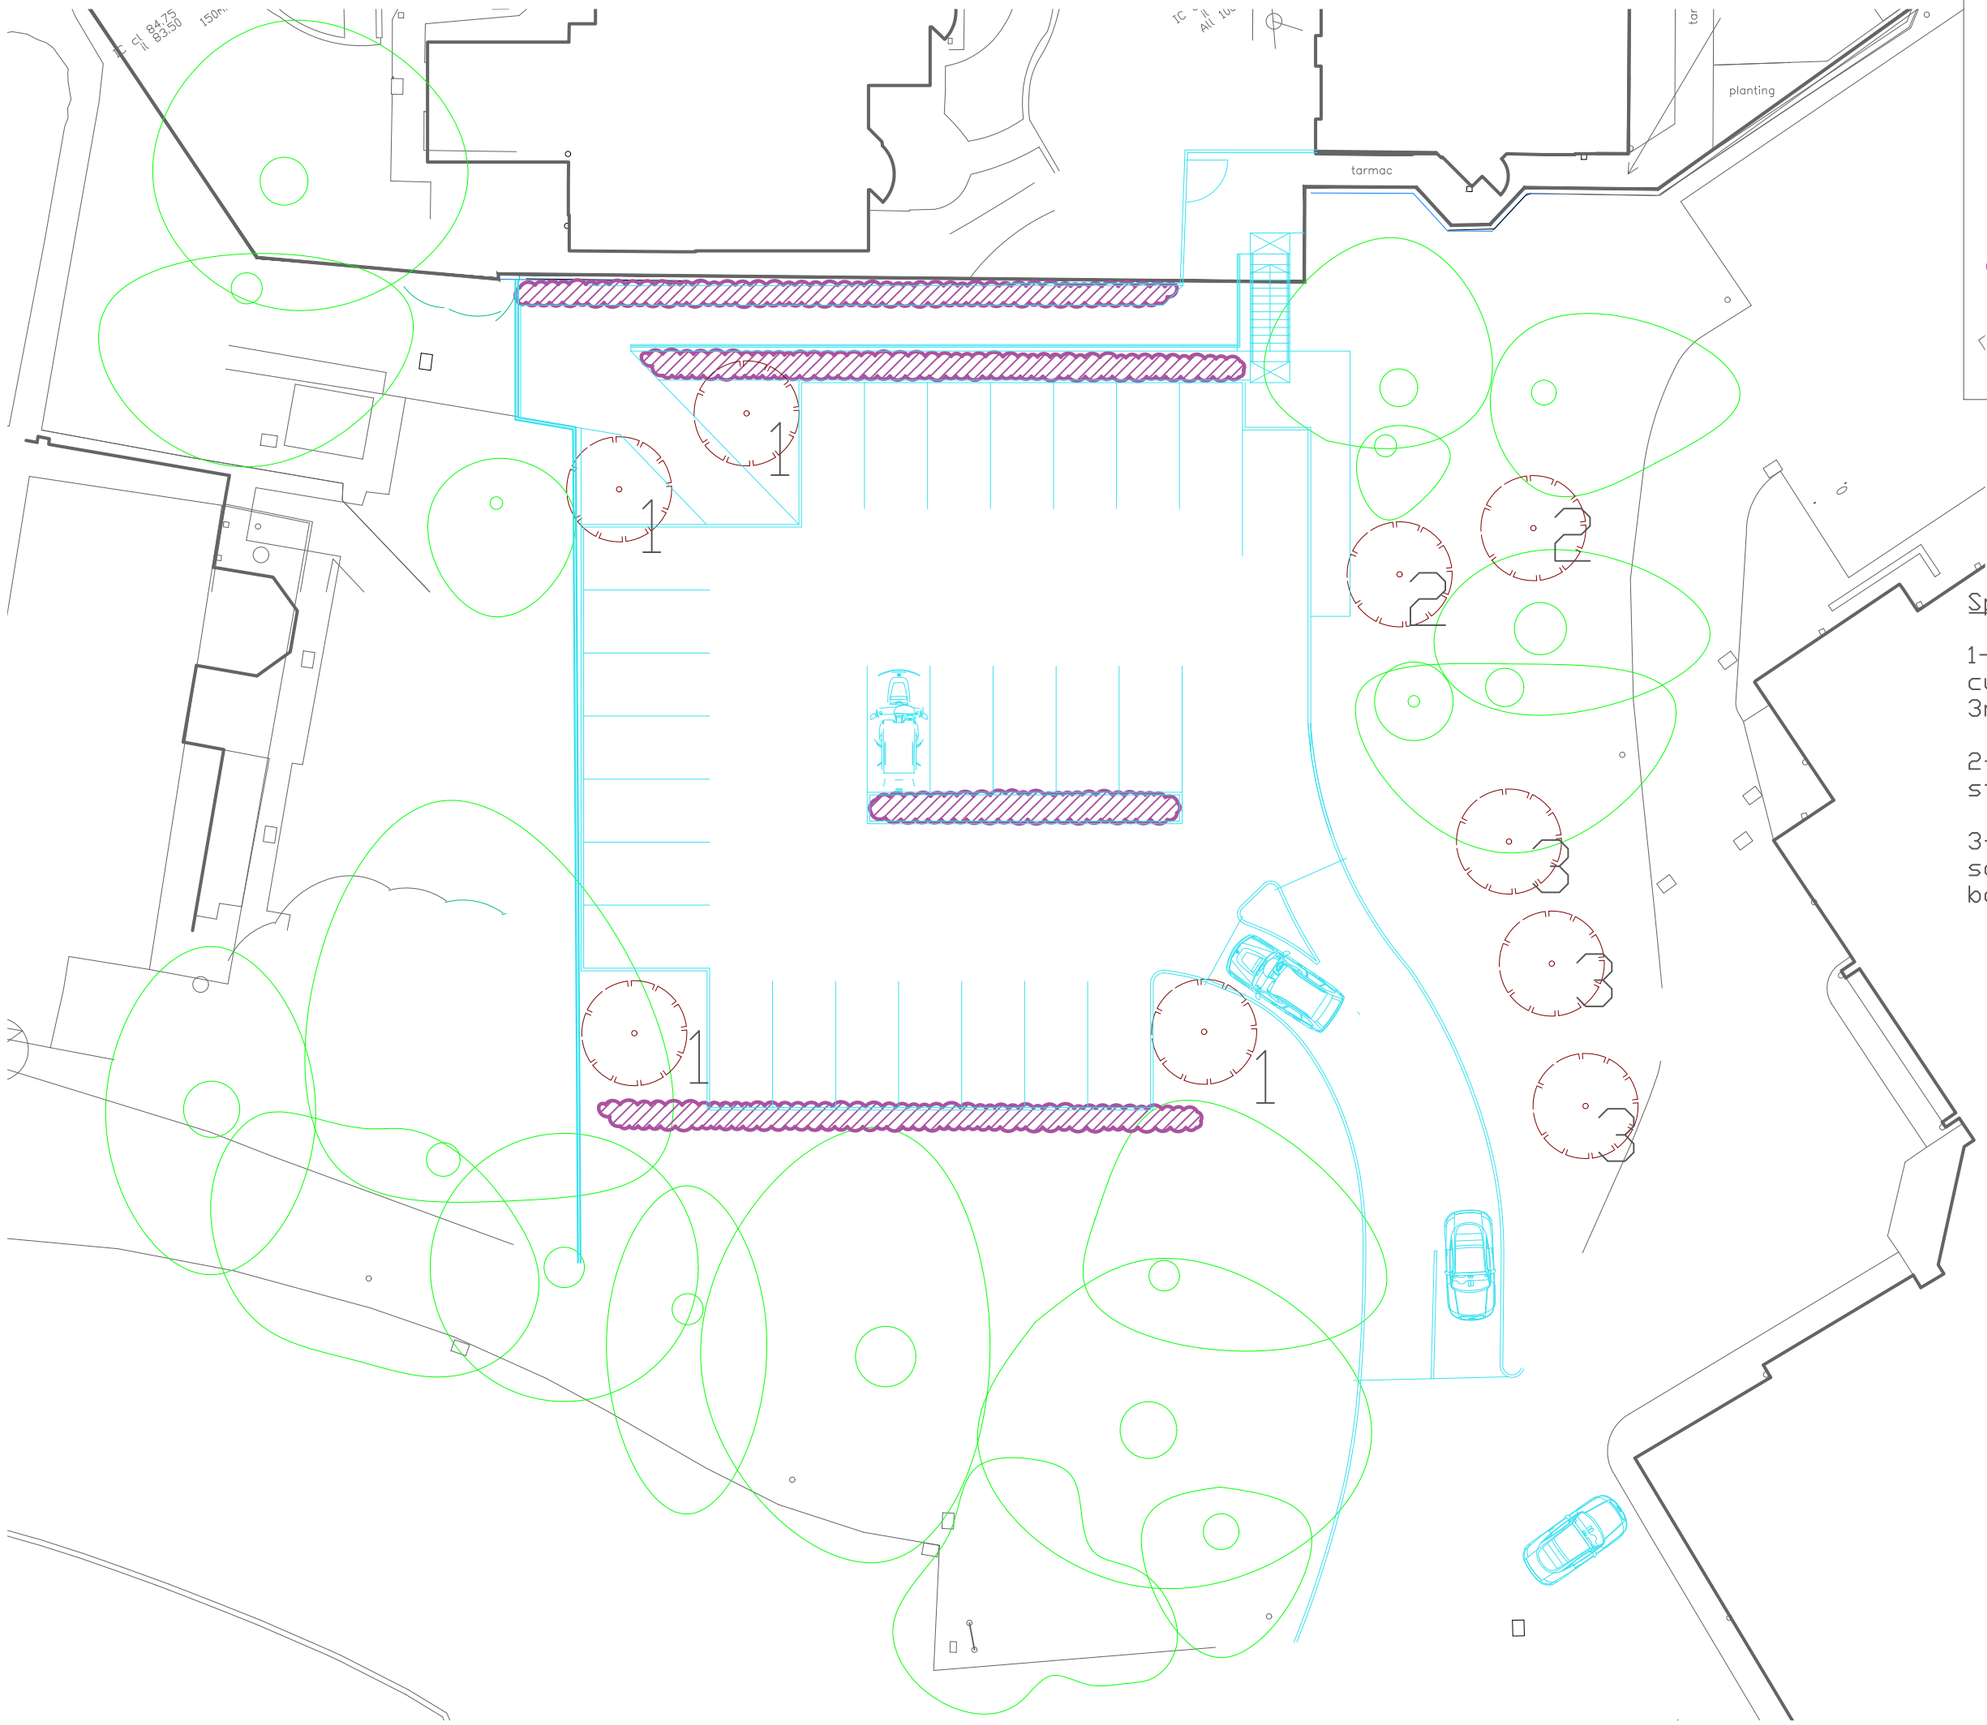


KEY

- New tree planting
- Existing tree
- New beech hedgerow
- Design Proposals

Species and stock type

1- Field maple Elrijk or similar cultivar (Acer campestre Elsrijk); 3m standard. Root balled

2- Silver birch (Betula pendula). 3m standard. Root balled.

3- Sweet chestnut (Castanea sativa); 3-4m heavy standard, Root balled

Amendments		
Rev	Date	Description

Enfys
Ecology
Llys Garth
Garth Road
Bangor
LL57 2RT

Project
Nightingale House Hospice

Drawing Title
Tree Planting Proposal

Drawn by	Drawing number	Scale	Date
RNT	D.RTA.51.06	1:500 @ A3	13/10/21