

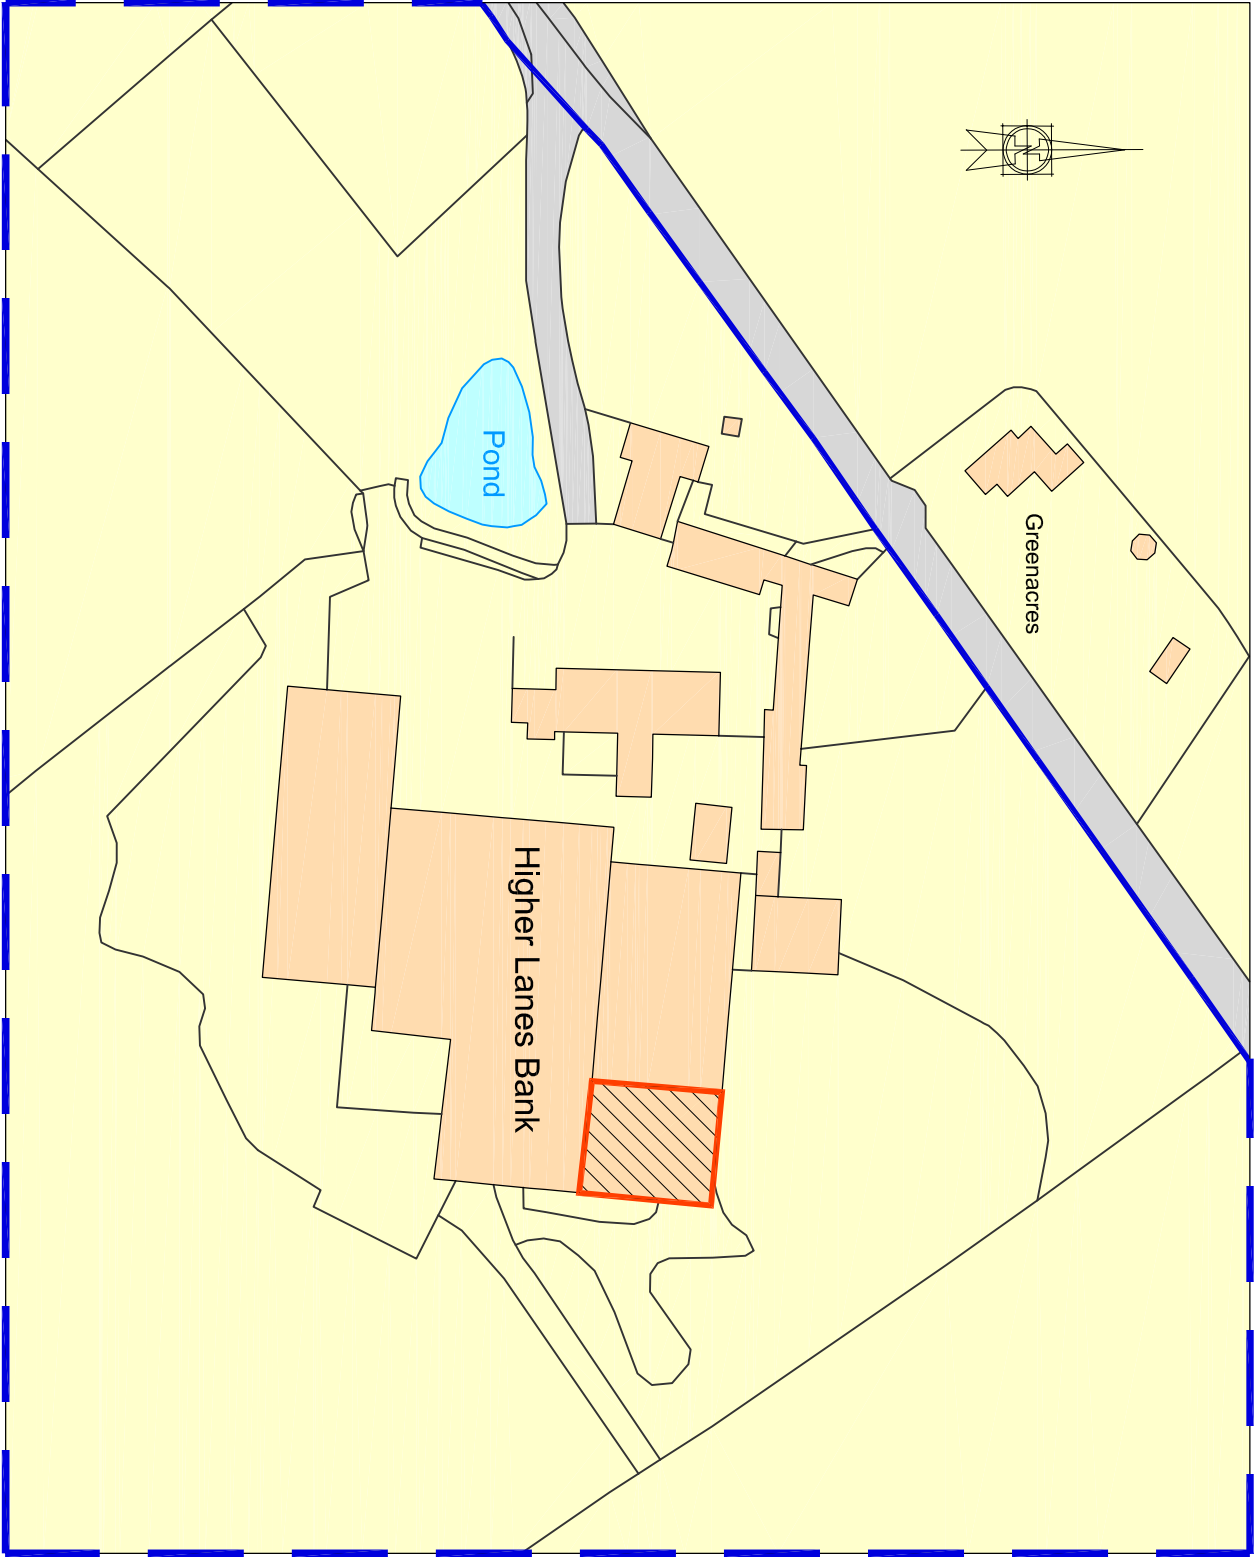


Client:	G & EA Mayer		
Project:	Bank Farm, Highers Lane, Iscroyd, SY13 3AX		
Title:	Location and Block Plan		
Date:	Sept 21	Scale:	1:500 / 1/250 @A3
Drwg No.	2804 - 01	Rev.	-

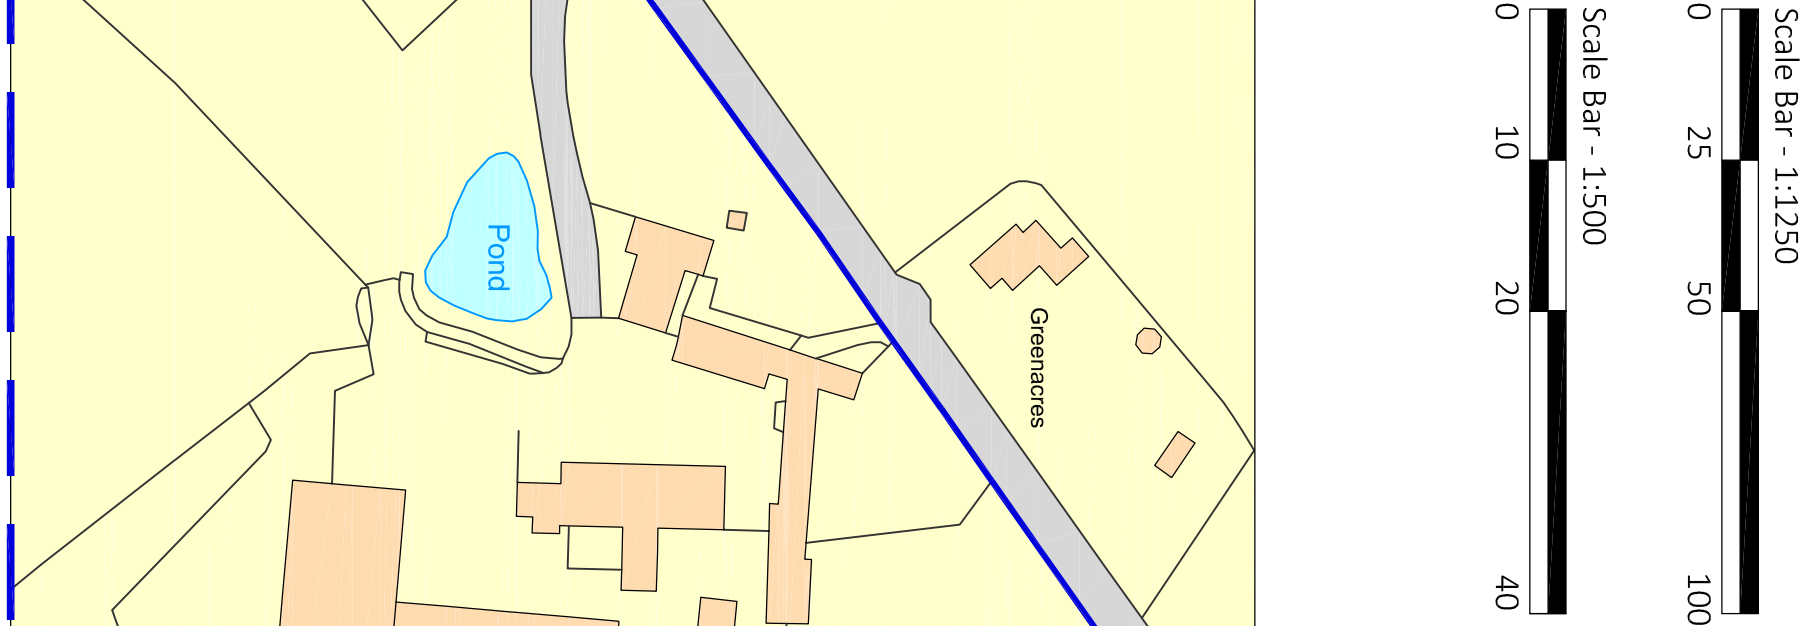

Location Plan - 1:1250

Ordnance Survey, (c) Crown Copyright 2015. All rights reserved. Licence number 100022432

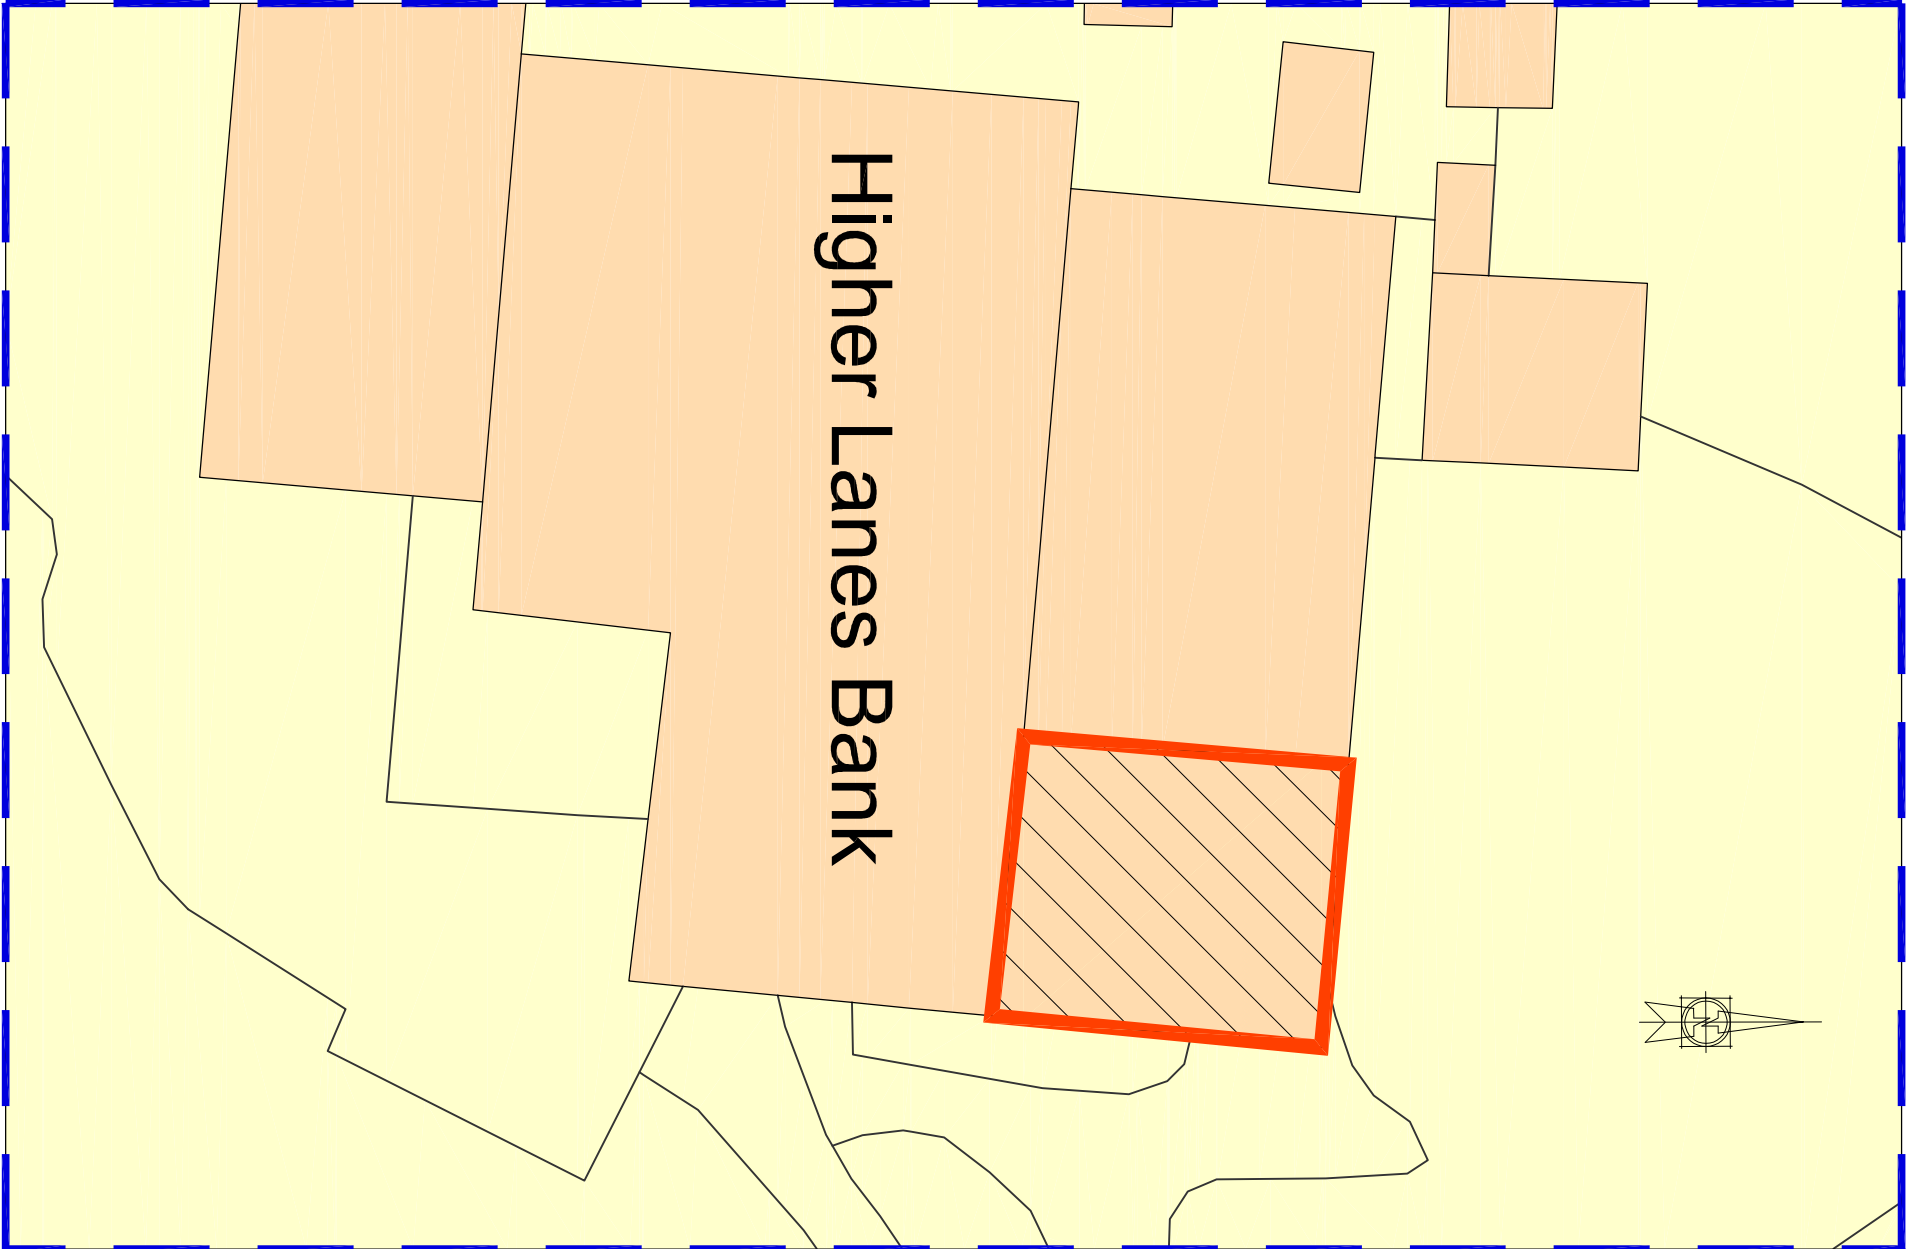

Block Plan - 1:500

Ordnance Survey, (c) Crown Copyright 2015. All rights reserved. Licence number 100022432