


Summer House - Mount View. Whitchurch Road, Bangor on Dee - LL13 0AY

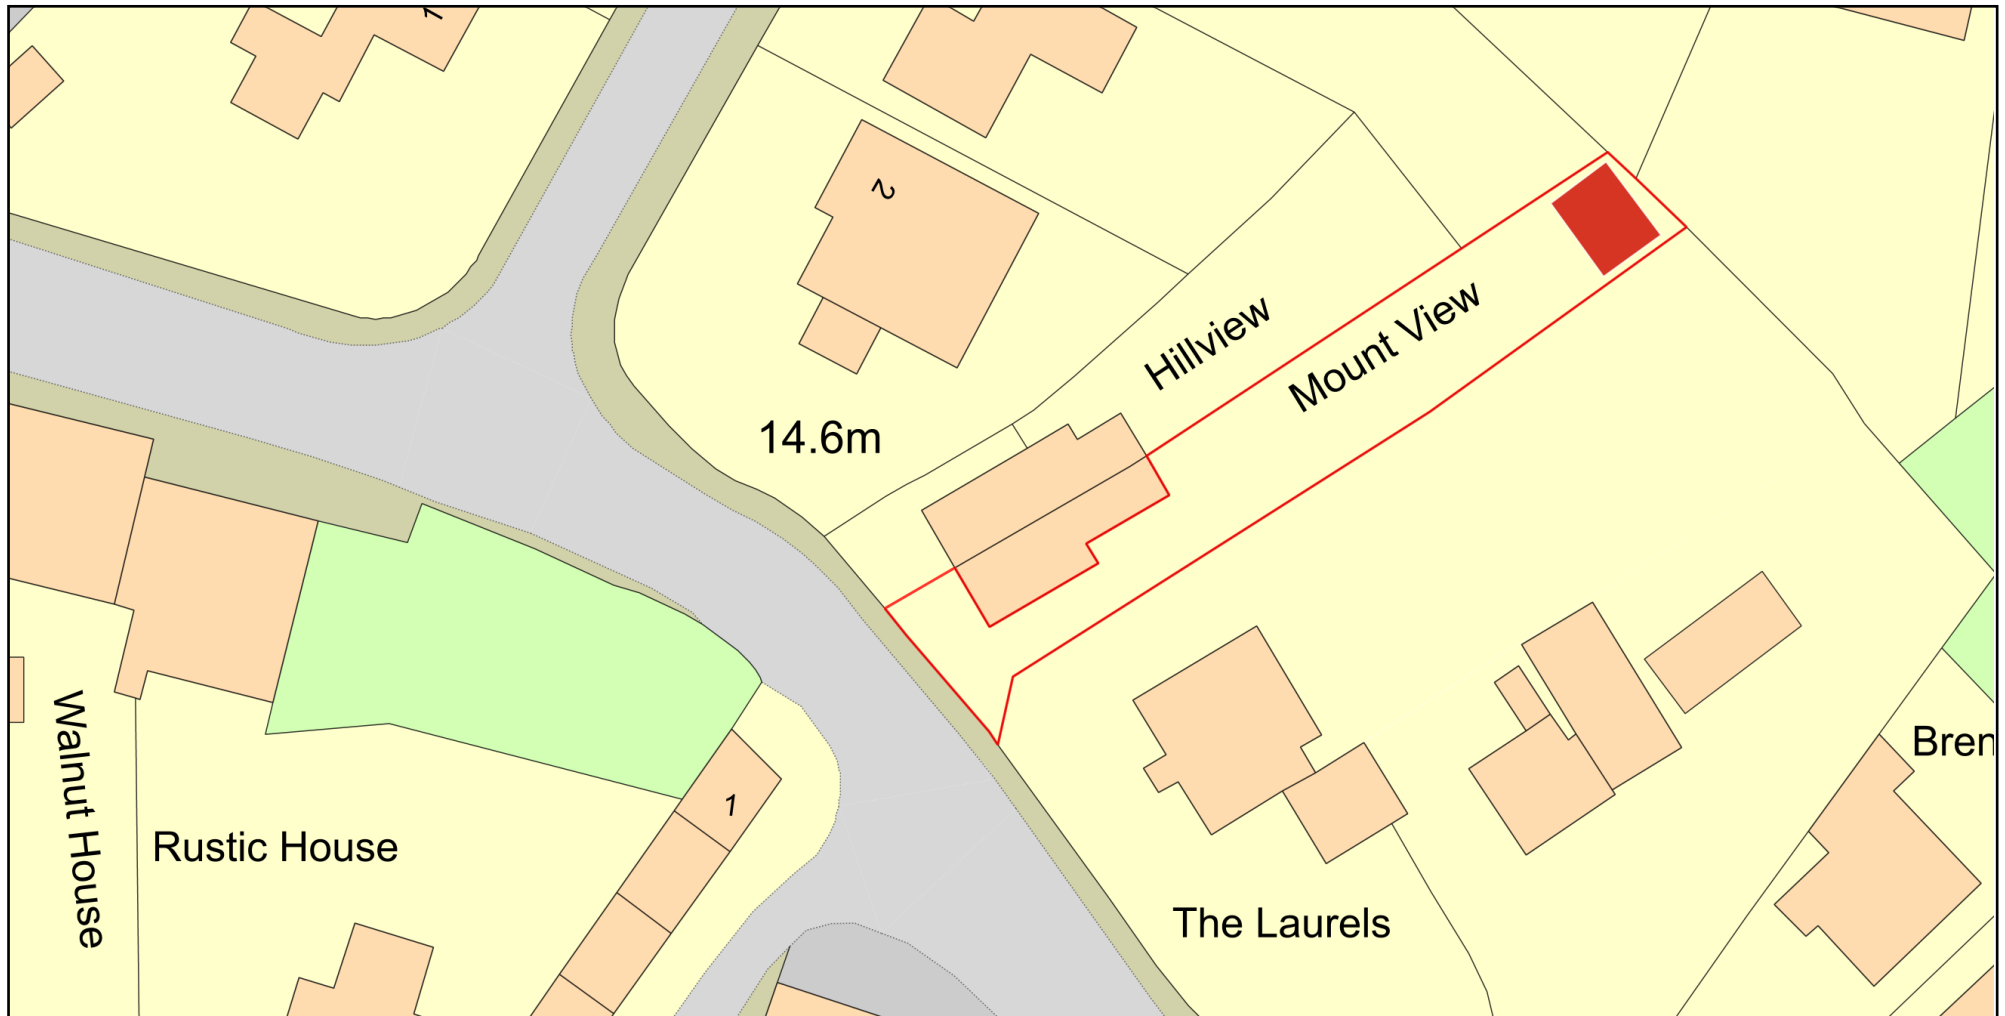

Plan Produced for: Matt Ennis

Date Produced: 23 Aug 2021

Plan Reference Number: TQRQM21235163257740

Scale: 1:500 @ A4

© Crown copyright and database rights 2021 OS 100042766