


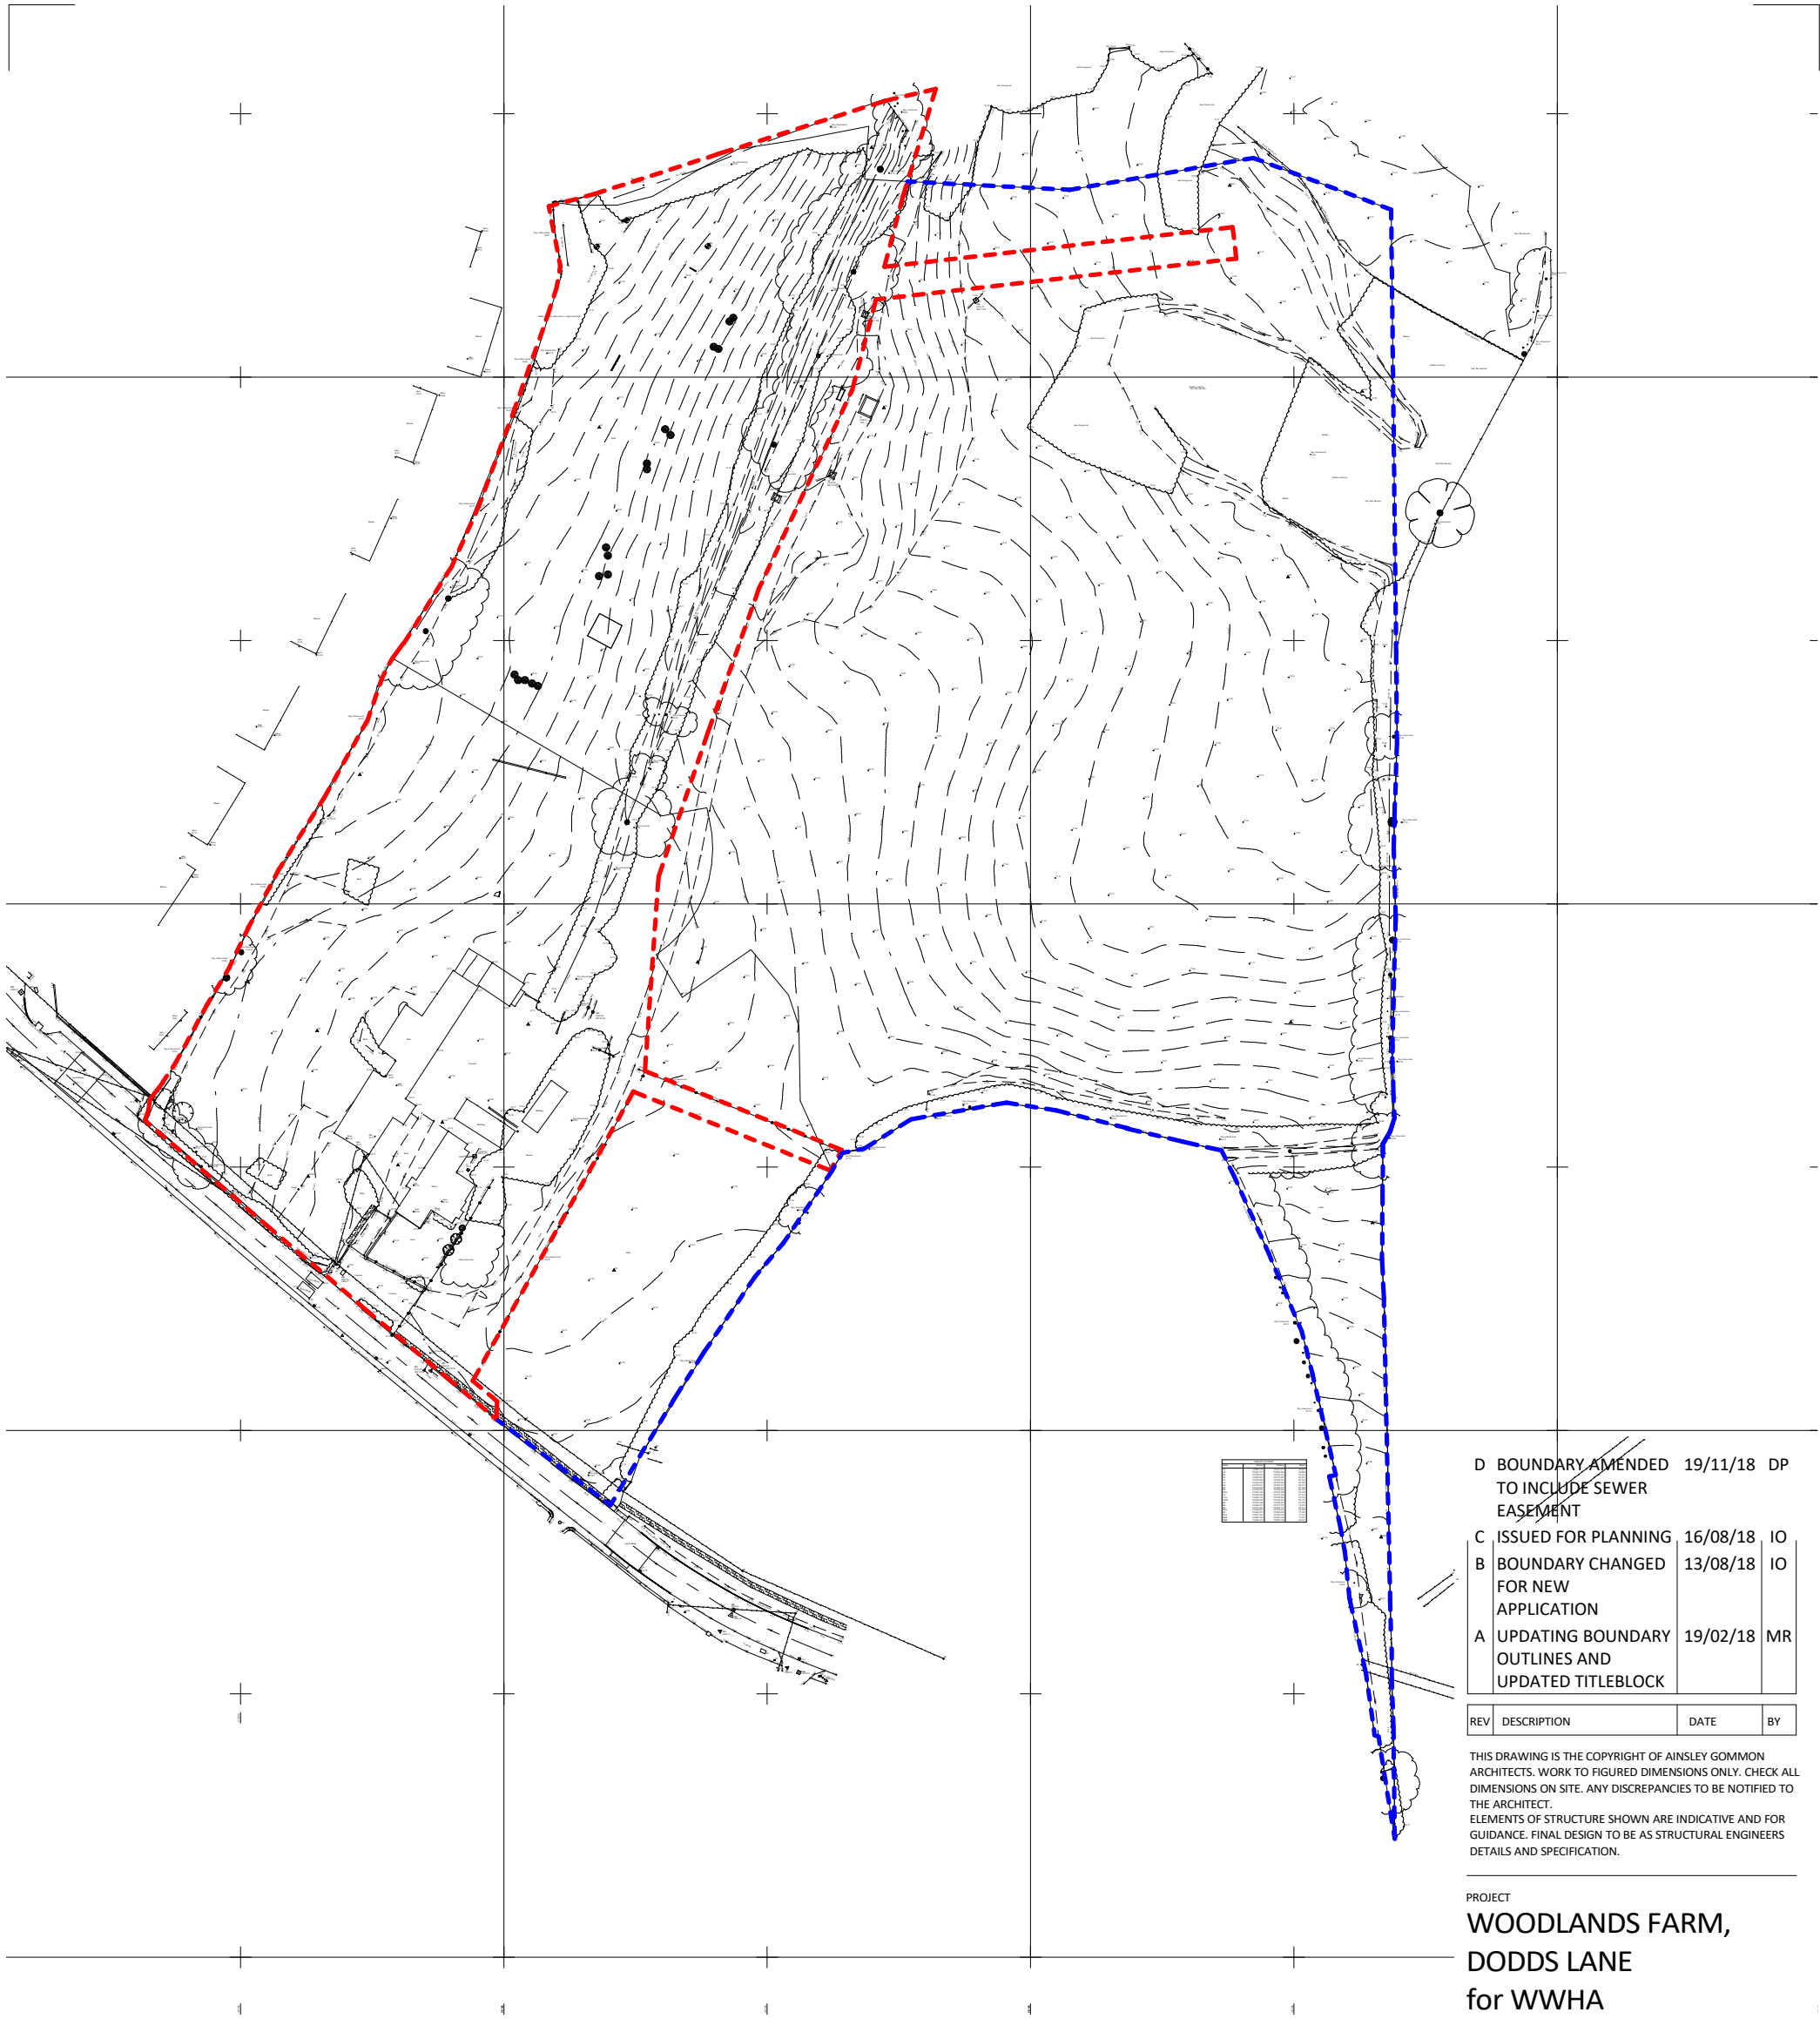

D	BOUNDARY AMENDED TO INCLUDE SEWER EASEMENT	19/11/18	DP
C	ISSUED FOR PLANNING	16/08/18	IO
B	BOUNDARY CHANGED FOR NEW APPLICATION	13/08/18	IO
A	UPDATING BOUNDARY OUTLINES AND UPDATED TITLEBLOCK	19/02/18	MR

REV	DESCRIPTION	DATE	BY
-----	-------------	------	----

THIS DRAWING IS THE COPYRIGHT OF AINSLEY GOMMON ARCHITECTS. WORK TO FIGURED DIMENSIONS ONLY. CHECK ALL DIMENSIONS ON SITE. ANY DISCREPANCIES TO BE NOTIFIED TO THE ARCHITECT.
ELEMENTS OF STRUCTURE SHOWN ARE INDICATIVE AND FOR GUIDANCE. FINAL DESIGN TO BE AS STRUCTURAL ENGINEERS DETAILS AND SPECIFICATION.

PROJECT
**WOODLANDS FARM,
DODDS LANE
for WWHA**

DRAWING TITLE
APPLICATION SITE

SCALE	DATE	DRAWN	CHECKED
As @ A3	19/02/18	MR	Checker

DRAWING STATUS
PLANNING

JOB No	DRAWING No	REVISION
C861	001	D





THE OLD POLICE STATION, 15 GLYNNE WAY, HAWARDEN, CH5 3NS
Tel: 01244 537 100 | wales@agarchitects.co.uk | www.agarchitects.co.uk
Ainsley Gomon Architects Ltd. Registered in England & Wales No. 4187948
Registered Office: 1 Price Street, Hamilton Square, Birkenhead CH41 6JN

PRINTED: 21/11/2018 16:03:19

A3

--- SITE BOUNDARY
--- OWNERSHIP BOUNDARY

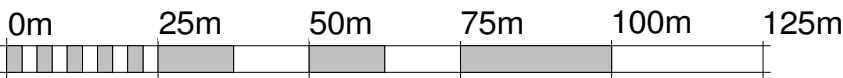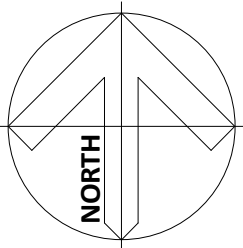

VISUAL SCALE 1:1250 @ A3

PROPOSED SITE LAYOUT

1 : 1250