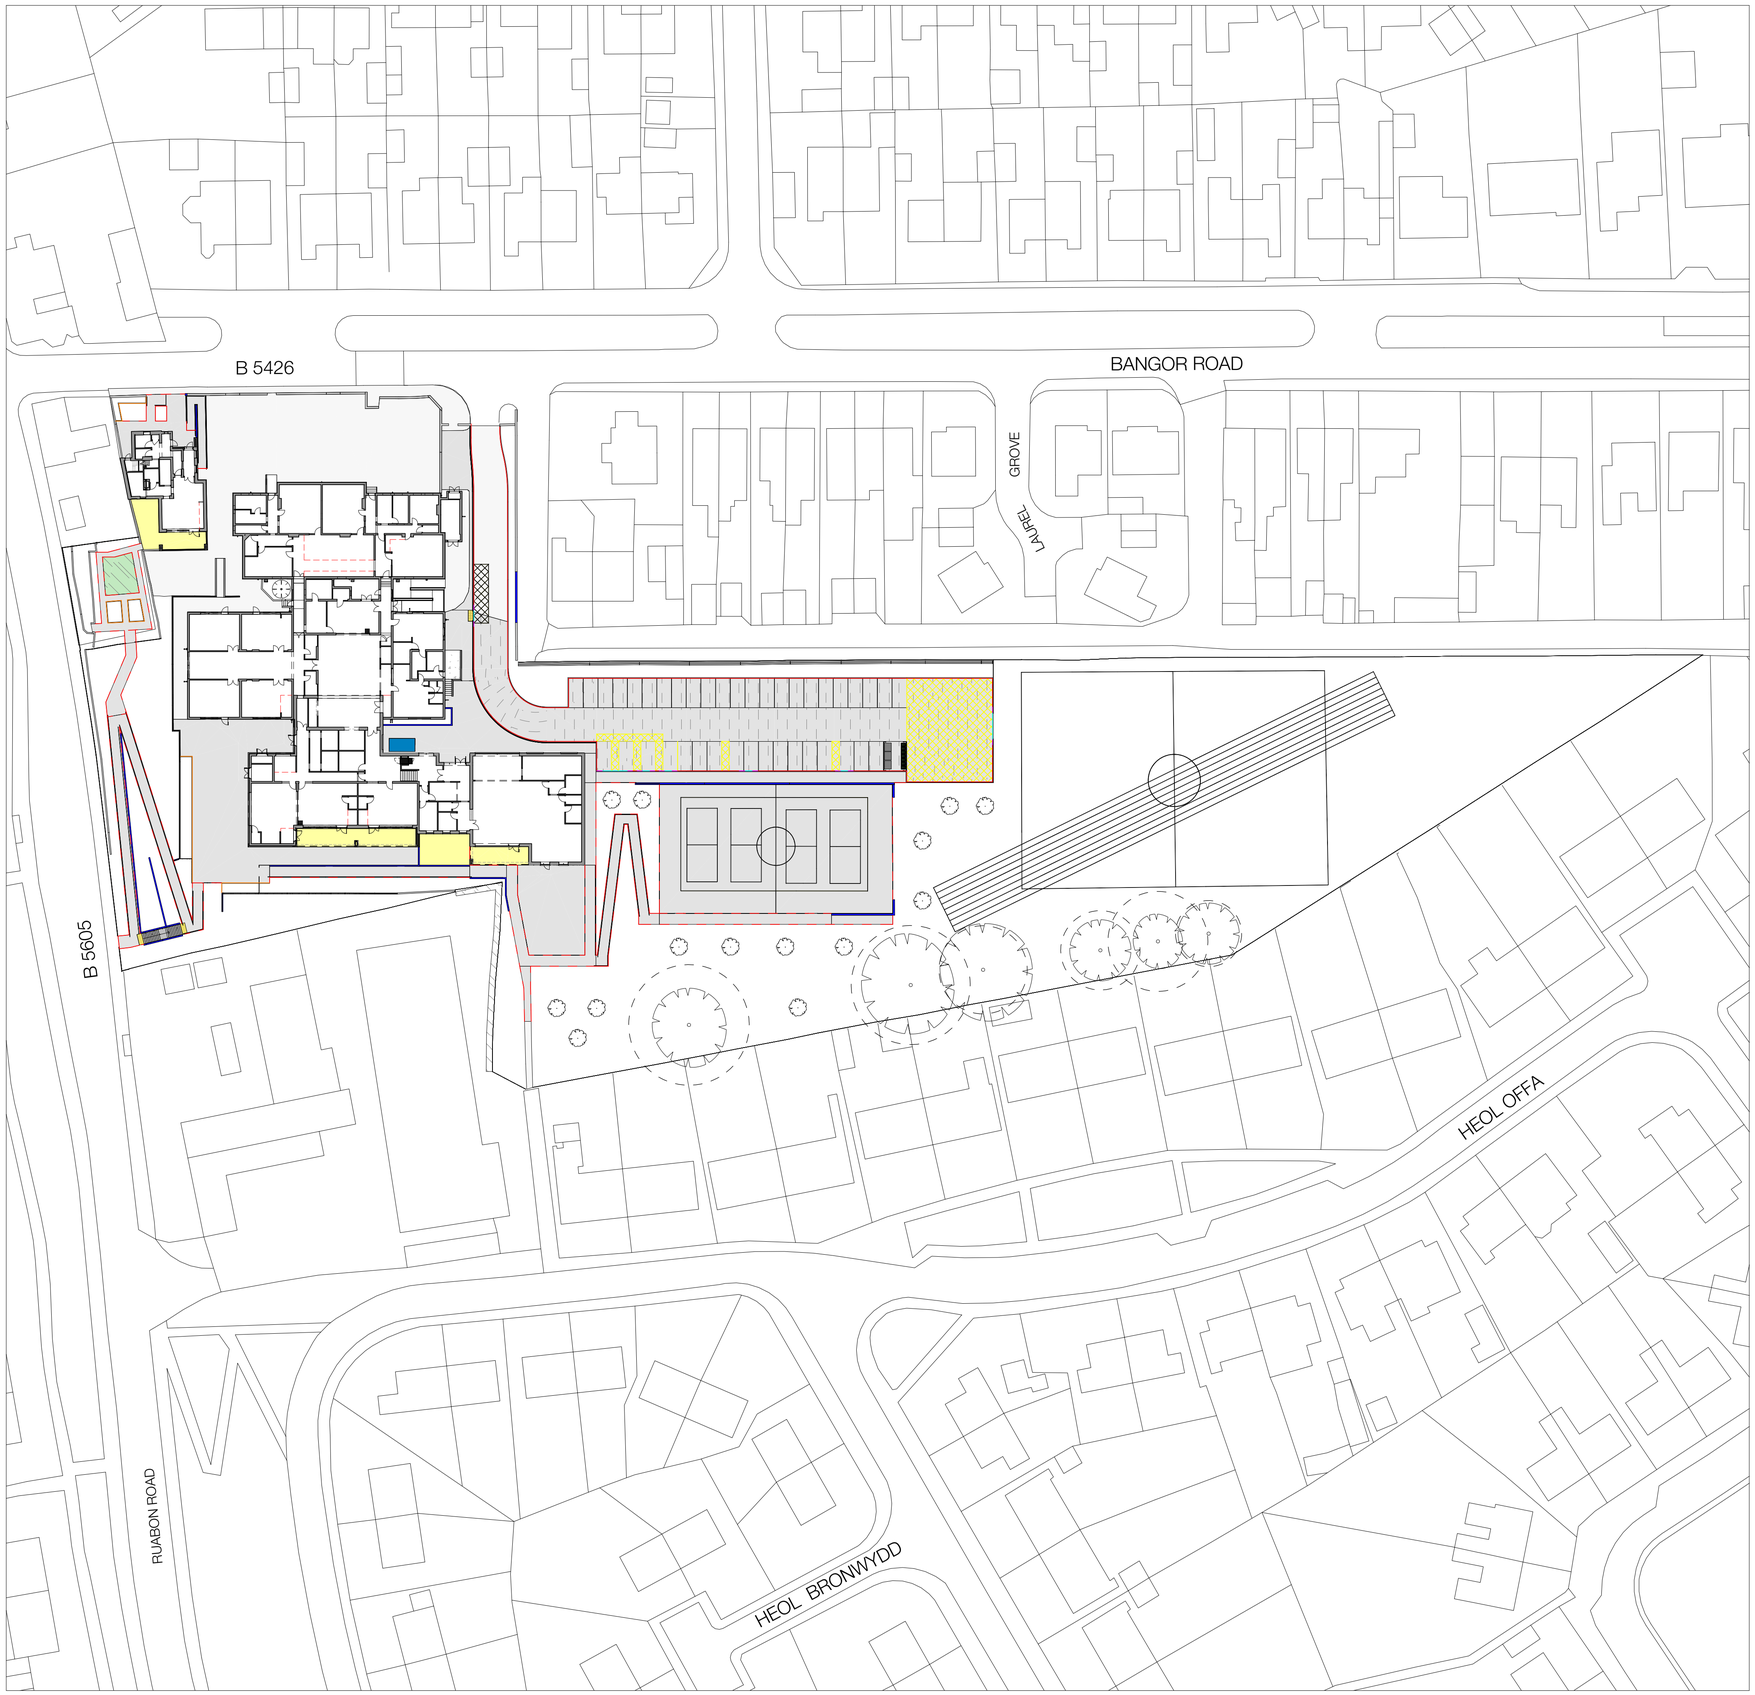


Schedule - Hard landscape design

Type	Area	Specification system
Artificial grass	33 m²	TBC
Asphalt concrete pedestrian	2360 m²	TBC
Asphalt concrete vehicular porous	1194 m²	To engineers specification
Bark mulch ornamental shrub	1189 m²	TBC
Tactile blister paving	1 m²	TBC
Tactile corduroy hazard warning paving	3 m²	TBC
Wet pour yellow	179 m²	TBC

YSGOL YR HAFOD

Bangor road, Johnstown, Wrexham LL14 2SW

Stiwdio Owens
Eyarth Bach
Llanfair Dyffryn Clwyd
Ruthin
Denbighshire
LL15 2EG
hello@stiwdioowens.co.uk
+44 (0)1824 544000

DRAWING NOTES

1. Drawing copyright of Stiwdio Owens Landscape Architecture.
2. All information to be read in conjunction with relevant landscape drawings and specification.
3. Only figured dimensions are to be used.
4. All dimensions in millimetres unless otherwise noted.
5. The Landscape Architect is to be notified of any discrepancies before proceeding.
6. No liability accepted for amendments by others.
7. Utilities - A safe system of work to HSE HSG47 Avoiding danger from underground services to be followed by contractor to plan, detect, identify, mark services and employ safe excavation/ safe digging practices prior to works commencing.
8. Proposed planting locations to be reviewed following detail design of infrastructure requirements including easements for underground or above ground services, overhead power lines, highway safety and visibility splays and other infrastructure provisions, such as substations, refuse stores, lighting, signage and CCTV requirements.
9. Signage – to be provided by others as specified in the Health and Safety (Safety Signs and Signals) Regulations 1996.
10. All parapets, barriers, balustrades and other elements of structure intended to retain, stop or guide people to specialist detail design and to meet the appropriate loading requirements of BS EN 1991-1-1, PD 6688-1-1 and BS 6180.
11. Surface build up and kerb details to engineers detail design and specification.
12. Drawing for the purpose of planning and not for construction.

KEY

- Existing tarmacadam
- Proposed wet pour surface
- Precast pin kerb (see engineering detail)
- Drop kerb (see engineering detail)
- Flush kerb (see engineering detail)
- Tactile paving, buff corduroy hazard warning
- Proposed tarmacadam (pedestrian)
- Proposed tarmacadam (vehicular)
- Precast HB2 kerb (see engineering detail)
- Hardwood timber sleeper edge (200x100mm)
- Proposed retaining wall. Brick faced to match building (to engineers detail)
- Proposed faig on edge retaining wall (to engineers detail and approval)
- Proposed artificial grass

REV. NO.	DDMMYY	DESCRIPTION OF REVISION	INITIALS
P02	041021	AMENDED BIN STORE LOCATION	GLO
P01	260821	PLANNING ISSUE	GLO

Stiwdio Owens Landscape Architecture

STATUS

P ISSUED FOR PLANNING APPROVAL

TITLE

HARD LANDSCAPE DESIGN

DRG. NO	REVISION
HAF-STO-00-00-DR-L-0008	P02

SCALE	DRAWN	APPROVED	DATE
1:500@A1	GLO	GLO	230821