

KEY

WALLS RETAINED

WALLS/ STAIRS/ DOORS
TO BE REMOVED




SUSPENDED CEILING TO BE REMOVED

GLAZING RETAINED



WALL TO BE MOVED OVER TO
ALLOW ACCESSIBLE COMMUNAL
CIRCULATION FOR FLATS AND
BOXING OUT TO BE REMOVED

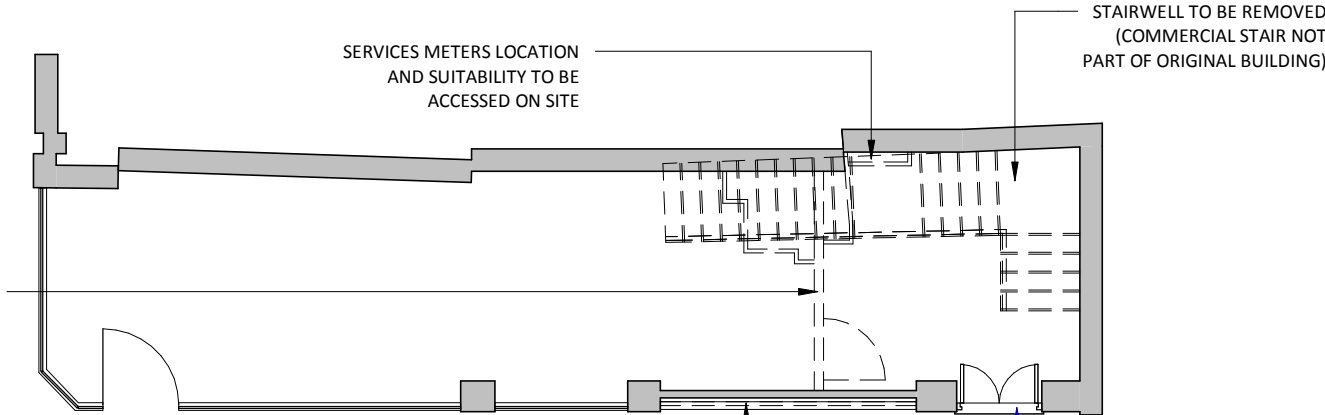

DOORS RETAINED



GLAZING TO BE REMOVED TO ALLOW
FOR DOORS FOR BIN STORAGE
(GLAZING ALREADY OBSCURED DUE
TO STUD WALL BEHIND)



REV	DESCRIPTION	DATE	BY

THIS DRAWING IS THE COPYRIGHT OF AINSLEY GOMMON ARCHITECTS. CHECK ALL DIMENSIONS ON SITE. DISCREPANCIES TO BE NOTIFIED TO ARCHITECT. ELEMENTS OF STRUCTURE SHOWN ARE INDICATIVE AND FOR GUIDANCE. FINAL DESIGN TO BE AS STRUCTURAL ENGINEERS DETAILS AND SPECIFICATION.

PROJECT
58 HOPE STREET,
WREXHAM
for JULIE ROWLANDS AND
DERI ROWLANDS

DRAWING TITLE
GROUND FLOOR -
PROPOSED DEMOLITION
AND RETENTION PLAN

SCALE 1 : 100 @A3 DATE OCT 21 DRAWN NM CHECKED TM

DRAWING STATUS PLANNING

JOB No 2142 DRAWING No 006 REVISION

AG AINSLEY GOMMON ARCHITECTS

1 PRICE STREET, HAMILTON SQUARE, BIRKENHEAD, MERSEYSIDE, CH41 6JN
Tel: 0151 647 5511 | birkenhead@agarchitects.co.uk | www.agarchitects.co.uk

PRINTED: 08/11/2021 11:05:01

A3

00 - GROUND FLOOR - DEMOLITION AND RETENTION PLAN

SCALE: 1 : 100