




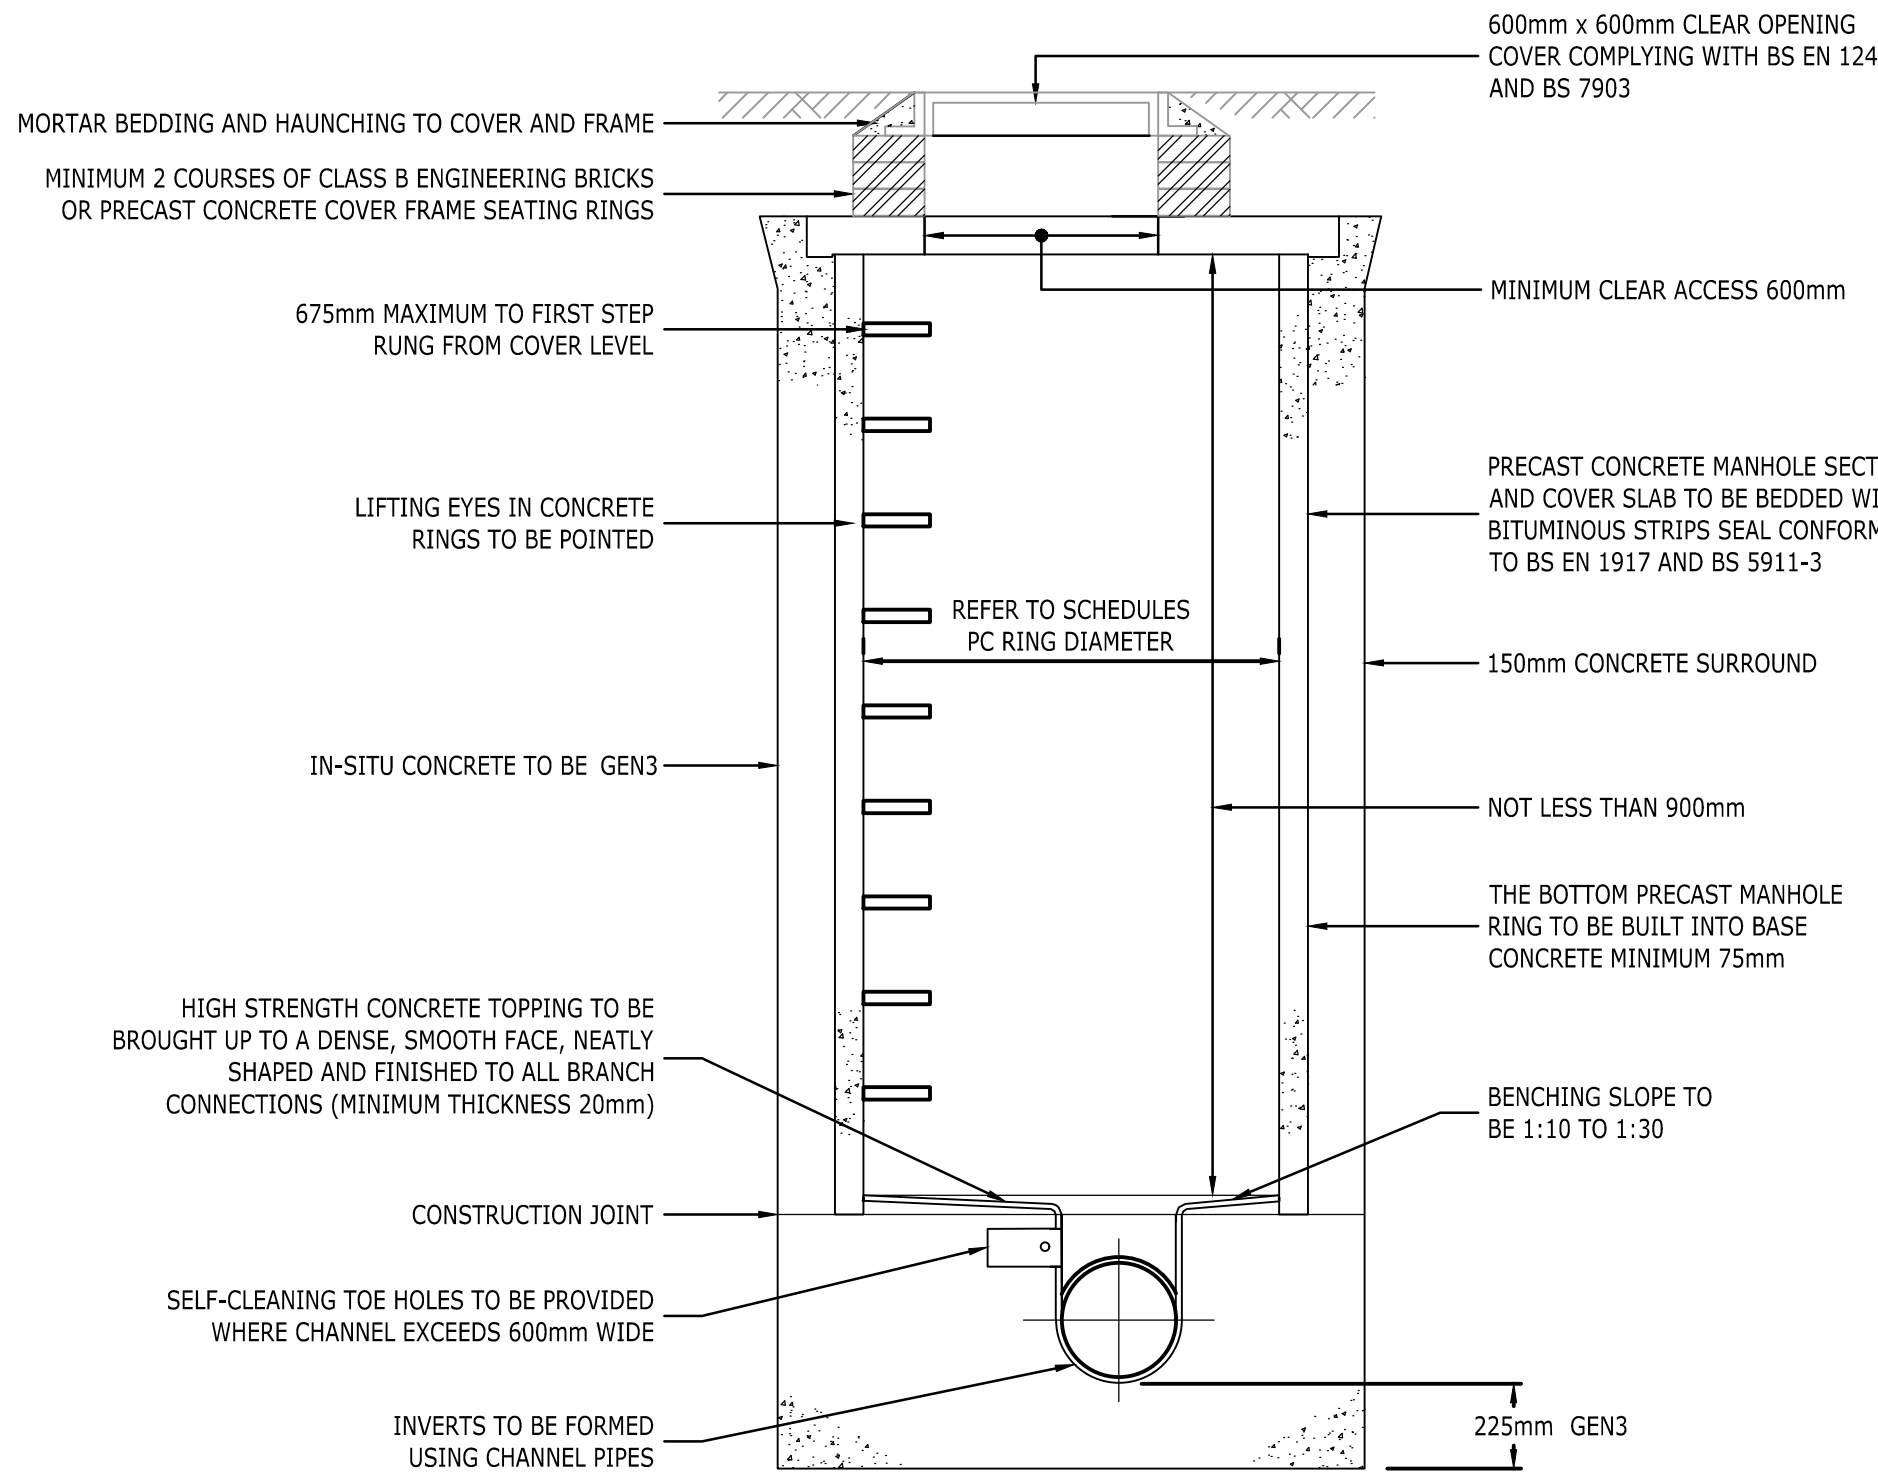


TYPICAL MANHOLE DETAIL - TYPE 2
MAXIMUM DEPTH FROM COVER LEVEL TO SOFFIT OF PIPE 3.0m
SCALE 1:20

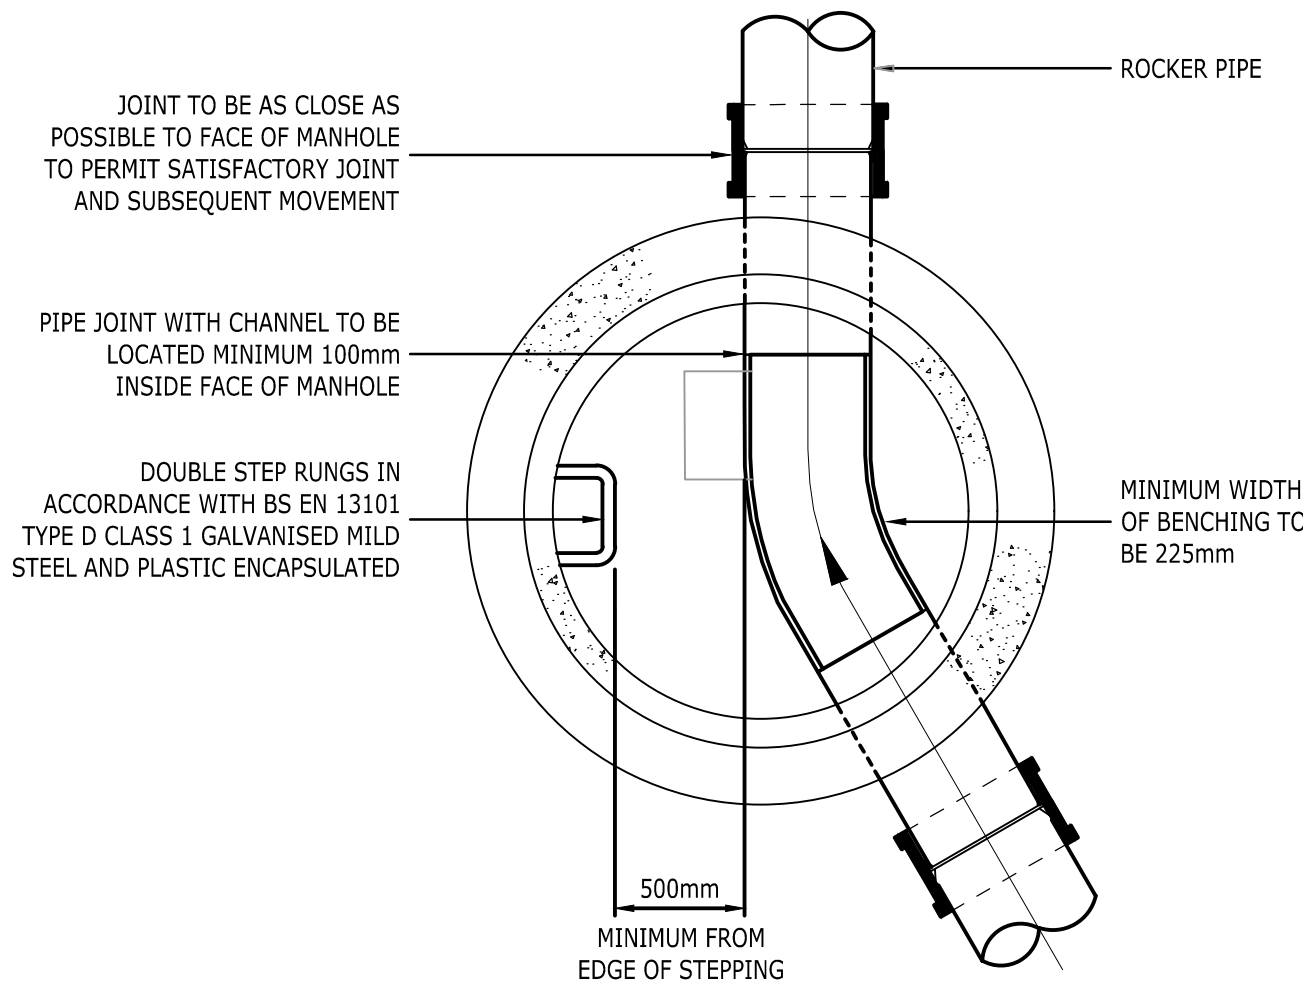


TYPICAL MANHOLE DETAIL - TYPE 2
PLAN VIEW
SCALE 1:20

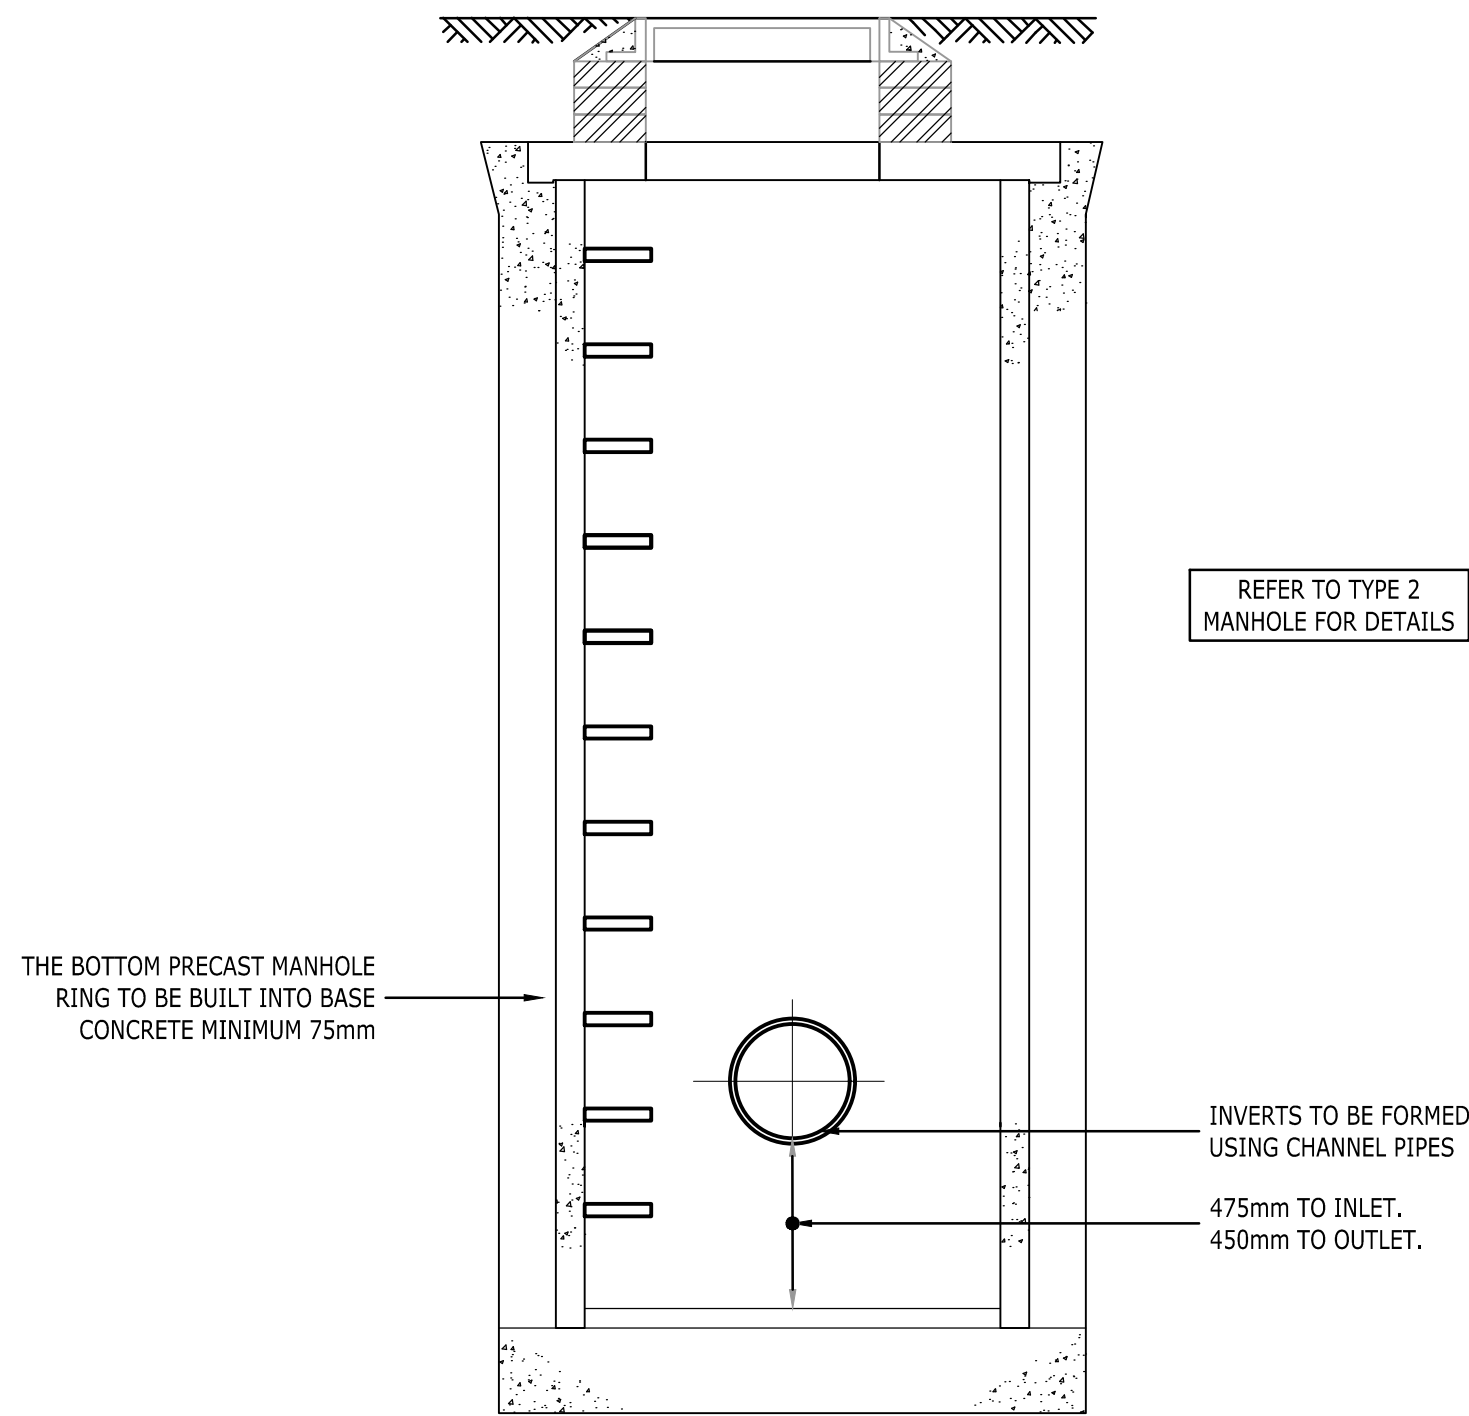

TYPICAL CATCHPIT DETAIL - TYPE 2
MAXIMUM DEPTH FROM COVER LEVEL TO SOFFIT OF PIPE 3.0m
SCALE 1:20

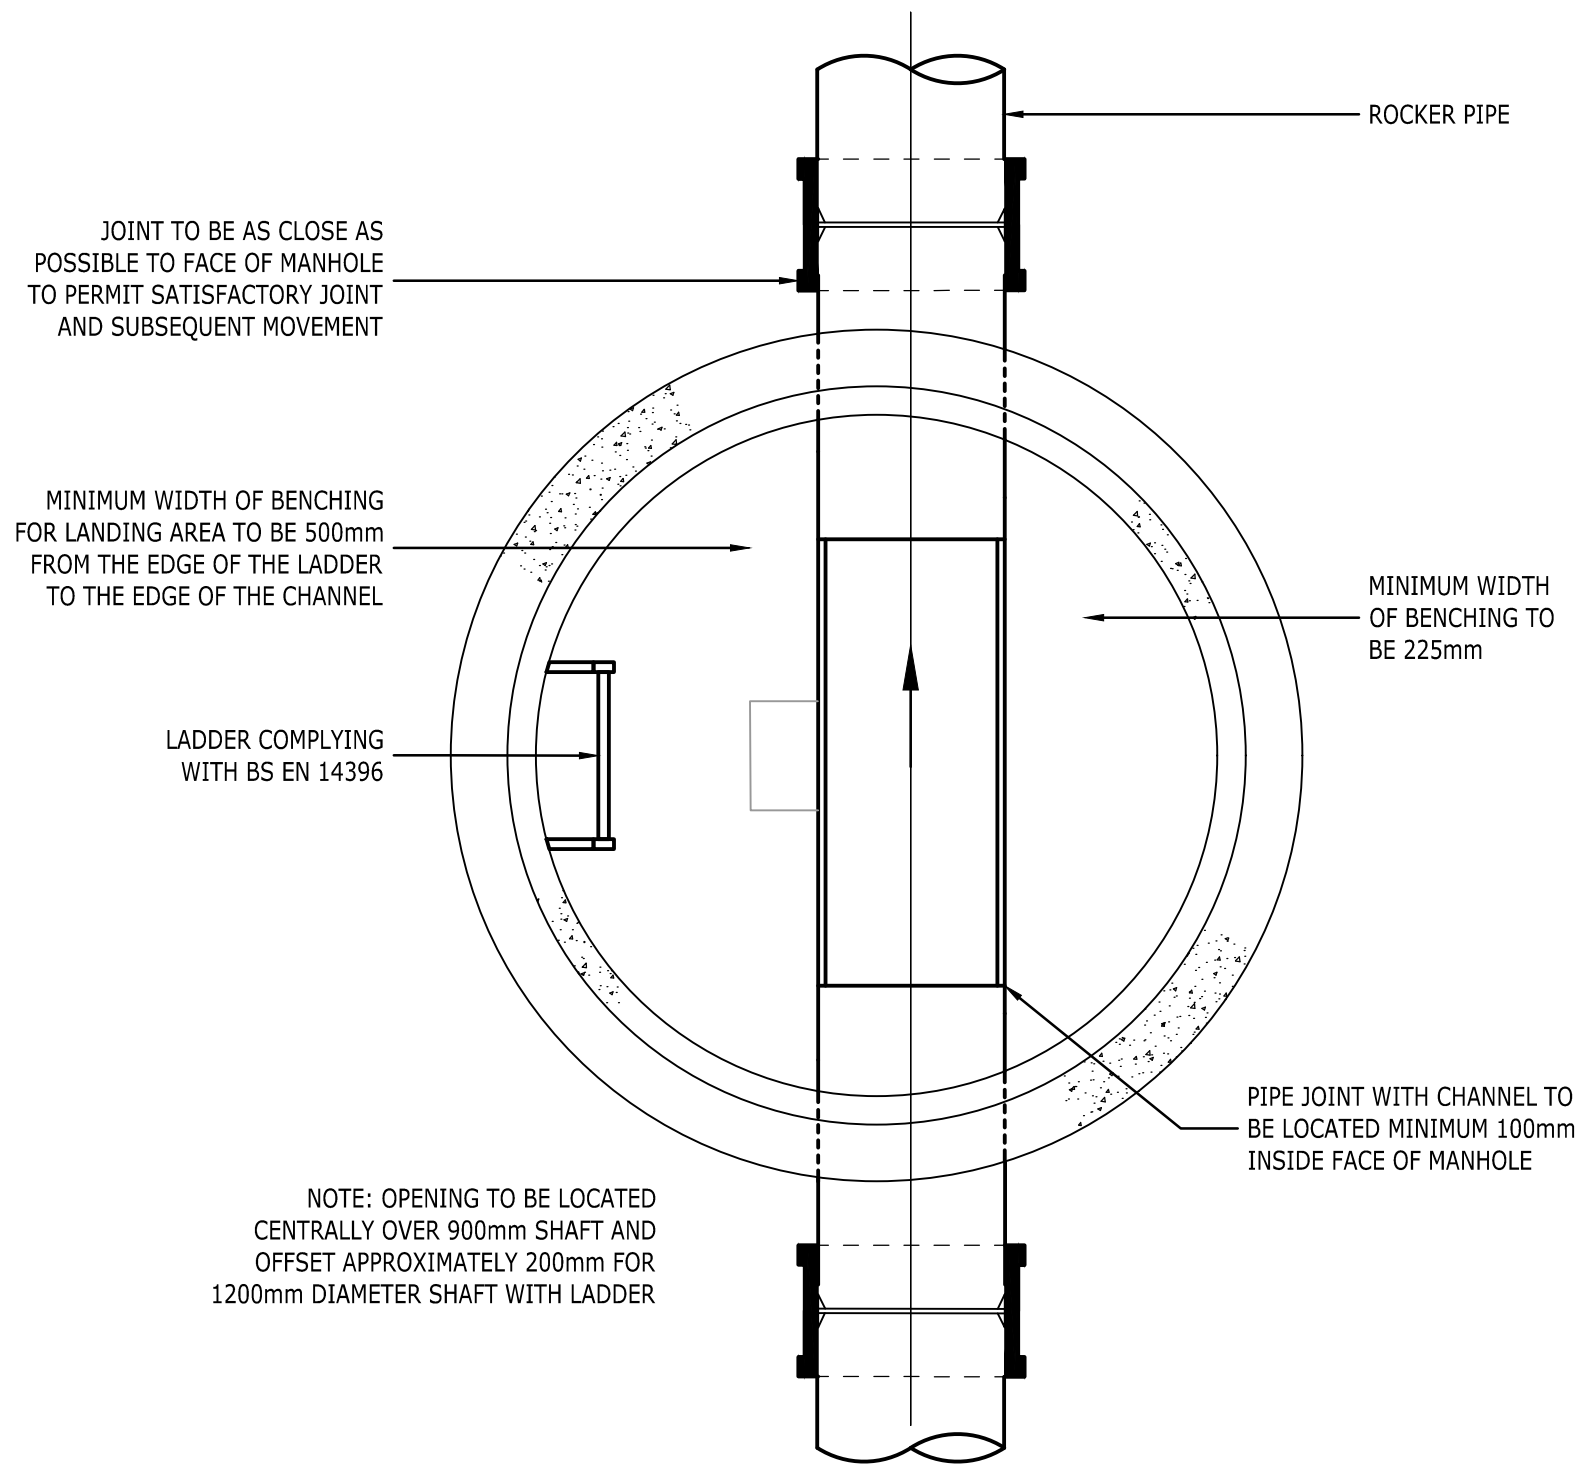

TYPICAL MANHOLE DETAIL - TYPE 1A
PLAN VIEW
SCALE 1:20

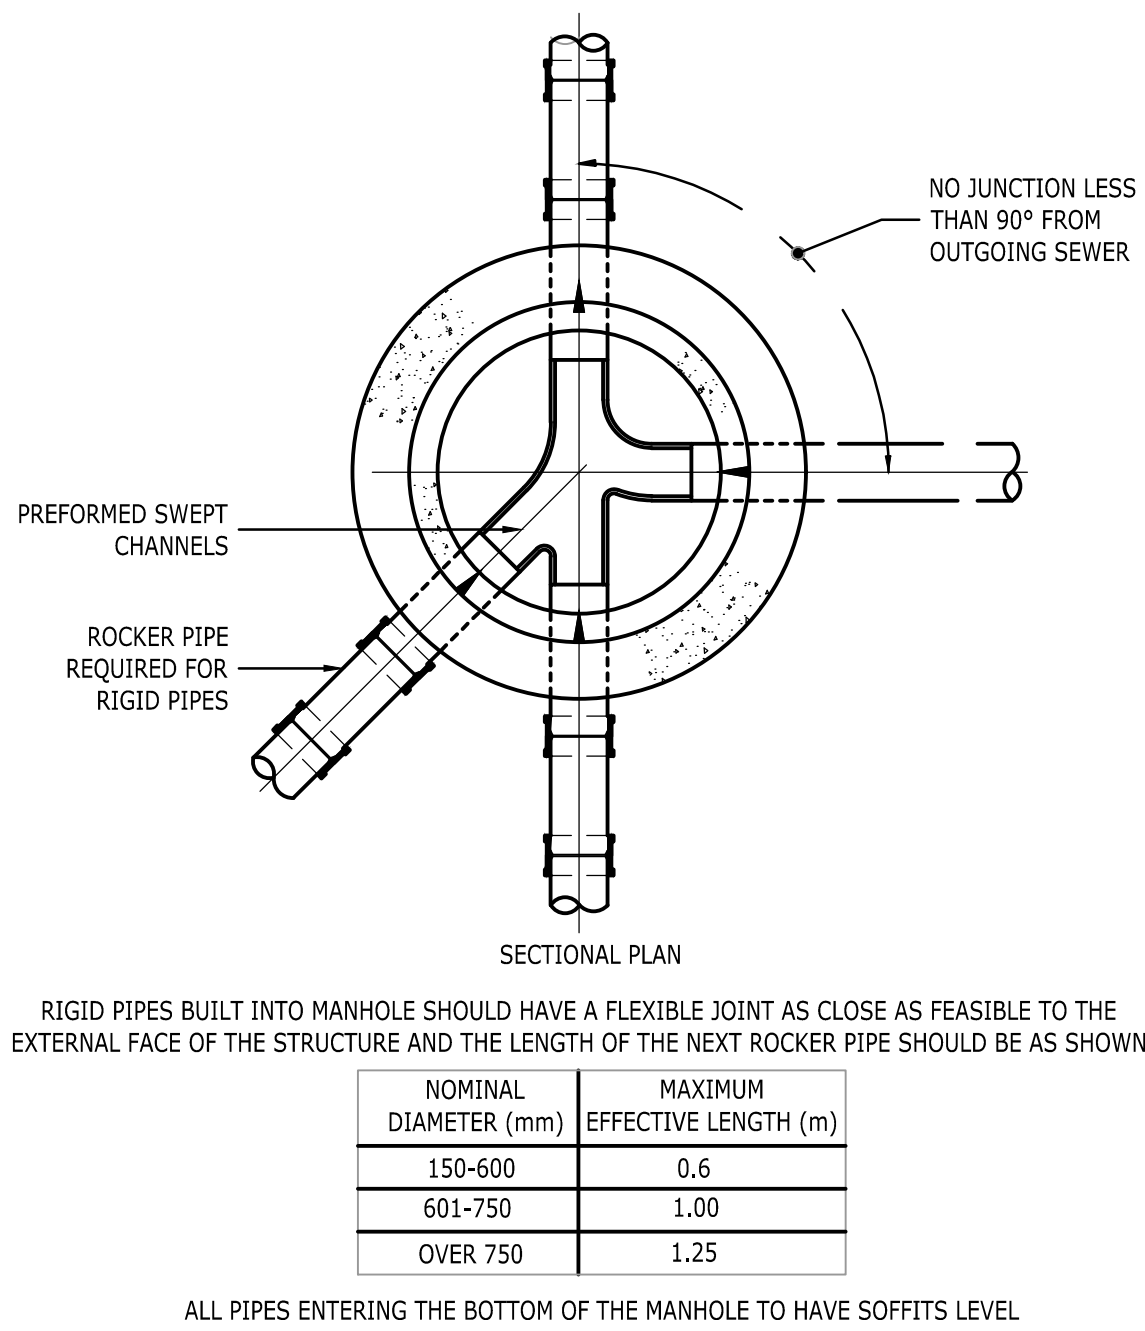

TYPICAL ARRANGEMENT OF PIPE JUNCTIONS WITHIN MANHOLES
SCALE 1:20

COPYRIGHT RAMBOLL UK LIMITED. ALL RIGHTS RESERVED. THIS DOCUMENT IS ISSUED FOR THE PARTY WHO COMMISSIONED IT AND FOR THE SPECIFIC PURPOSES CONNECTED WITH THE PROJECT ONLY. IT SHOULD NOT BE RELIED UPON BY ANY OTHER PARTY OR USED FOR ANY OTHER PURPOSE. RAMBOLL ACCEPTS NO RESPONSIBILITY OR LIABILITY WHICH MAY ARISE FROM RELIANCE OR USE OF THIS DOCUMENT OR THE DATA CONTAINED HEREIN BY ANY OTHER PARTY OR FOR ANY OTHER PURPOSE.

Notes

- DO NOT SCALE FROM THIS DRAWING.
- ALL DIMENSIONS ARE MILLIMETRES U.N.O.
- ALL LEVELS ARE IN METRES ABOVE ORDNANCE DATUM U.N.O.
- THIS DRAWING IS TO BE READ IN CONJUNCTION WITH ALL RELEVANT ARCHITECTS AND ENGINEERS DRAWINGS AND SPECIFICATIONS.

REFERENCE DRAWINGS:

DRAINAGE

- RAM-XX-XX-DR-D-00100.
- RAM-XX-XX-DR-D-00401.
- RAM-XX-XX-DR-D-00402.

T01	FOR TENDER	19/02 2021	TM LF	LS
Rev	Description	Date	By Chk	App

FOR TENDER

HIGH BAY WAREHOUSE
MIDDLE ROAD

RAMBOLL

tel 01244 311855 chester@ramboll.co.uk
www.ramboll.co.uk

DRAINAGE DETAILS
SHEET 1

Project No: 1620010941	Scale (@A1): AS SHOWN	Drawn: TM	Date: 02/2021
Drawing No: RAM-XX-XX-DR-D-00400	Rev:	T01	