
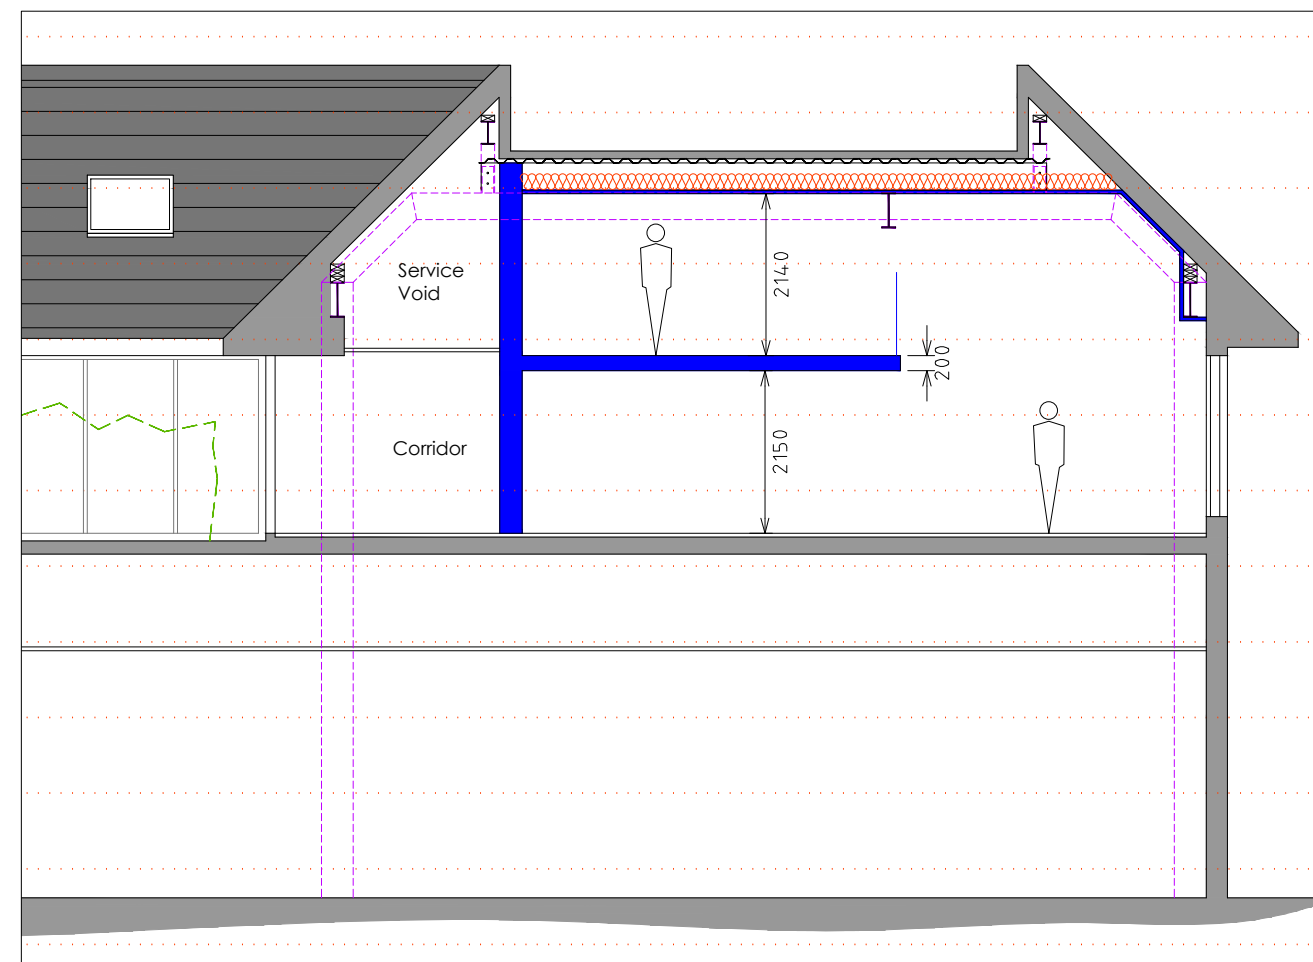
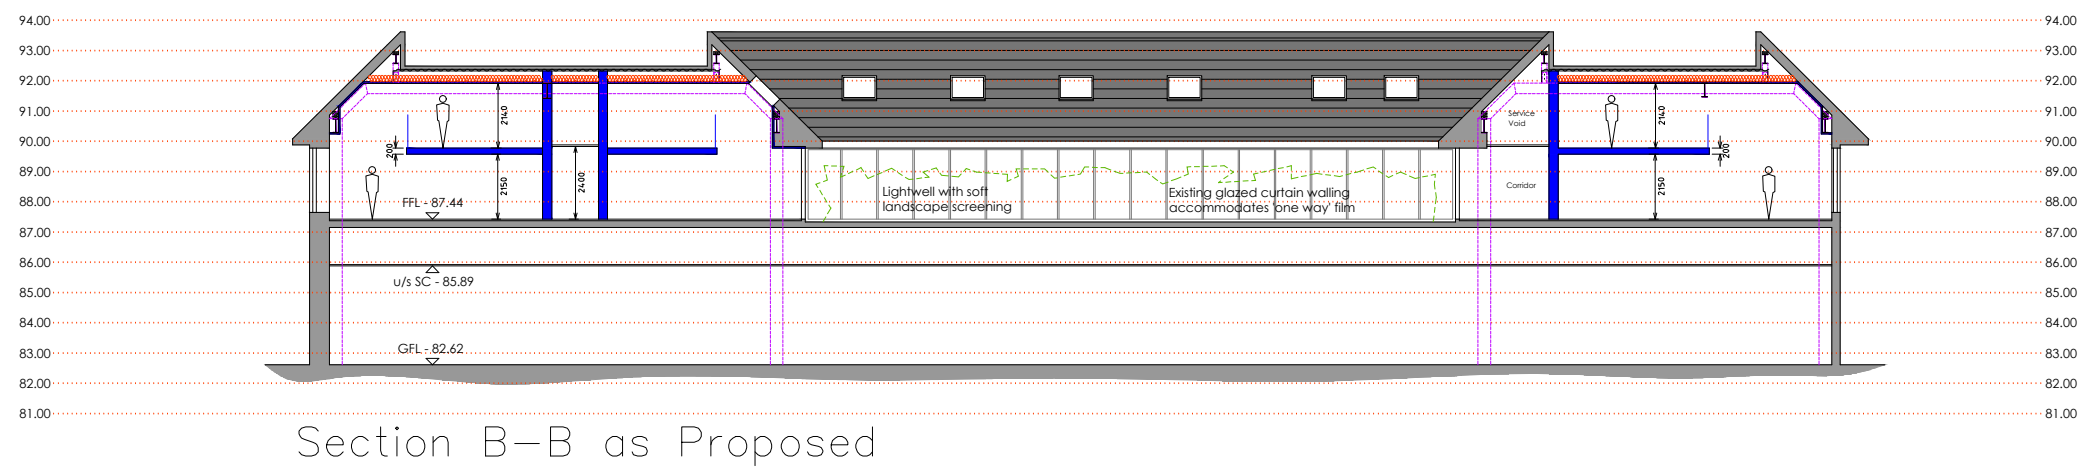


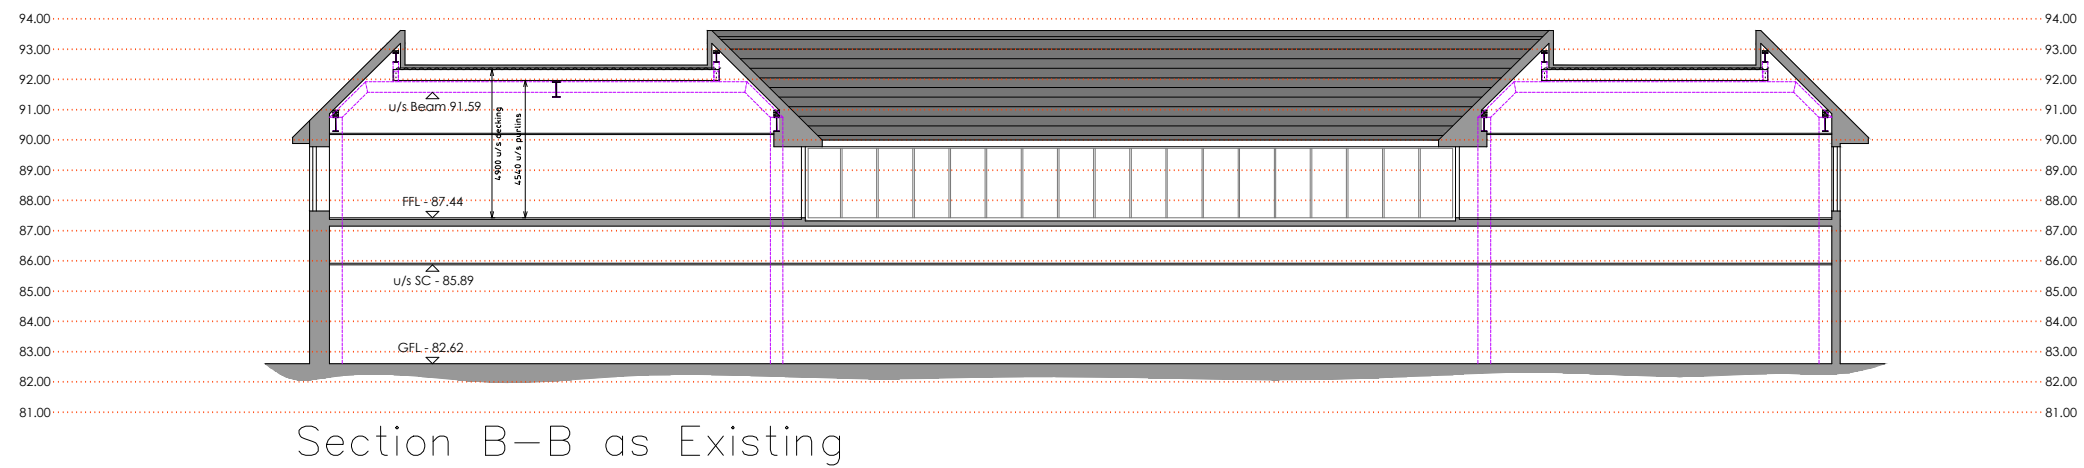

- NOTES:**
- DO NOT SCALE FROM THIS DRAWING.**
1. This drawing is copyright of WardmanBrown. WardmanBrown is a trading name of Wardmans Architectural Services Limited.
 2. All dimensions to be verified on site prior to any shop or site works being commenced.
 3. Any discrepancies to be reported to the Designer BEFORE any work is put in hand.
 4. This drawing must be read in conjunction with relevant consultants and specialists drawings.
 5. This drawing must be read in conjunction with the drawings specified.

- CDM 2015 - (Refer to Project Health & Safety Information)
- HAZARDS**
1. Live services adjacent/on site.
 2. Excavations - Ground Collapse
 3. Handling major components
 4. Working at height - Falling
 5. Machinery & Equipment
 6. Ensure all blockwork has a minimum crushing strength of 3.5N/mm²
 7. The weight of each block must not exceed 20Kg

A	22-10-18	Rooflights added
REV DATE DETAILS		
REVISIONS:		

RE: 14/03/09



Wardman Brown

113 Stanhope Road South
Dartington, DL3 7SF
Tel: 01325 460227



Chartered Institute of
Architectural Technicians
Registered Practice

CLIENT: Mandale		
PROJECT: Heriblas - Wrexham		
DRAWING TITLE: Section B-B as Existing and Proposed		
PURPOSE OF ISSUE: PLANNING		
SCALE: 1:250 and 1:100 @ A3 1:125 and 1:50 @ A1		
DATE: OCT 18	DRAWN: CB.	DWG REVISION:
DRAWING NO: L018022-012		A