


Drawing No. 001/0

Date August 2021


Revisions

Scale 1 : 100 @ A3

PROPOSED CHANGE OF USE OF THE OLD POST OFFICE, STATION ROAD, ROSSETT,
TO A RESTAURANT AND COFFEE SHOP

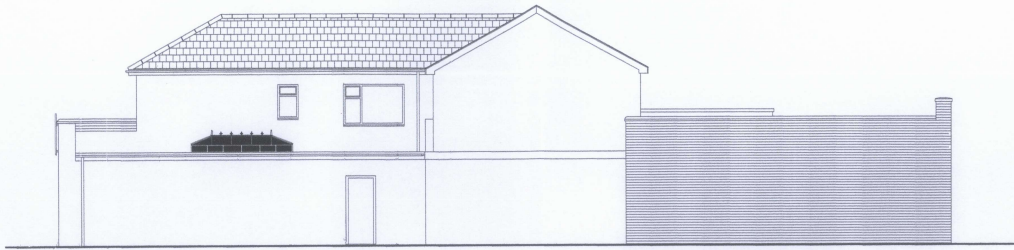

PROPOSED SIDE ELEVATION

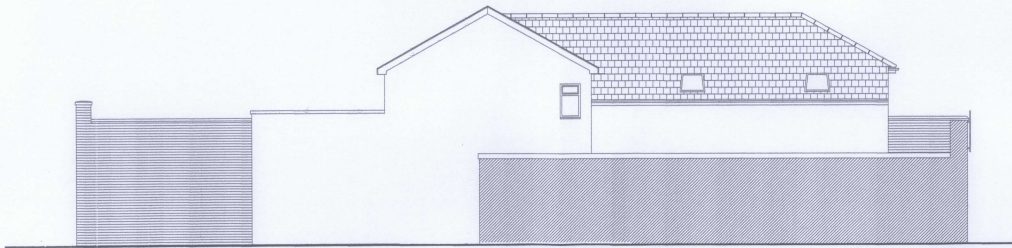

PROPOSED SIDE ELEVATION

PROPOSED

