


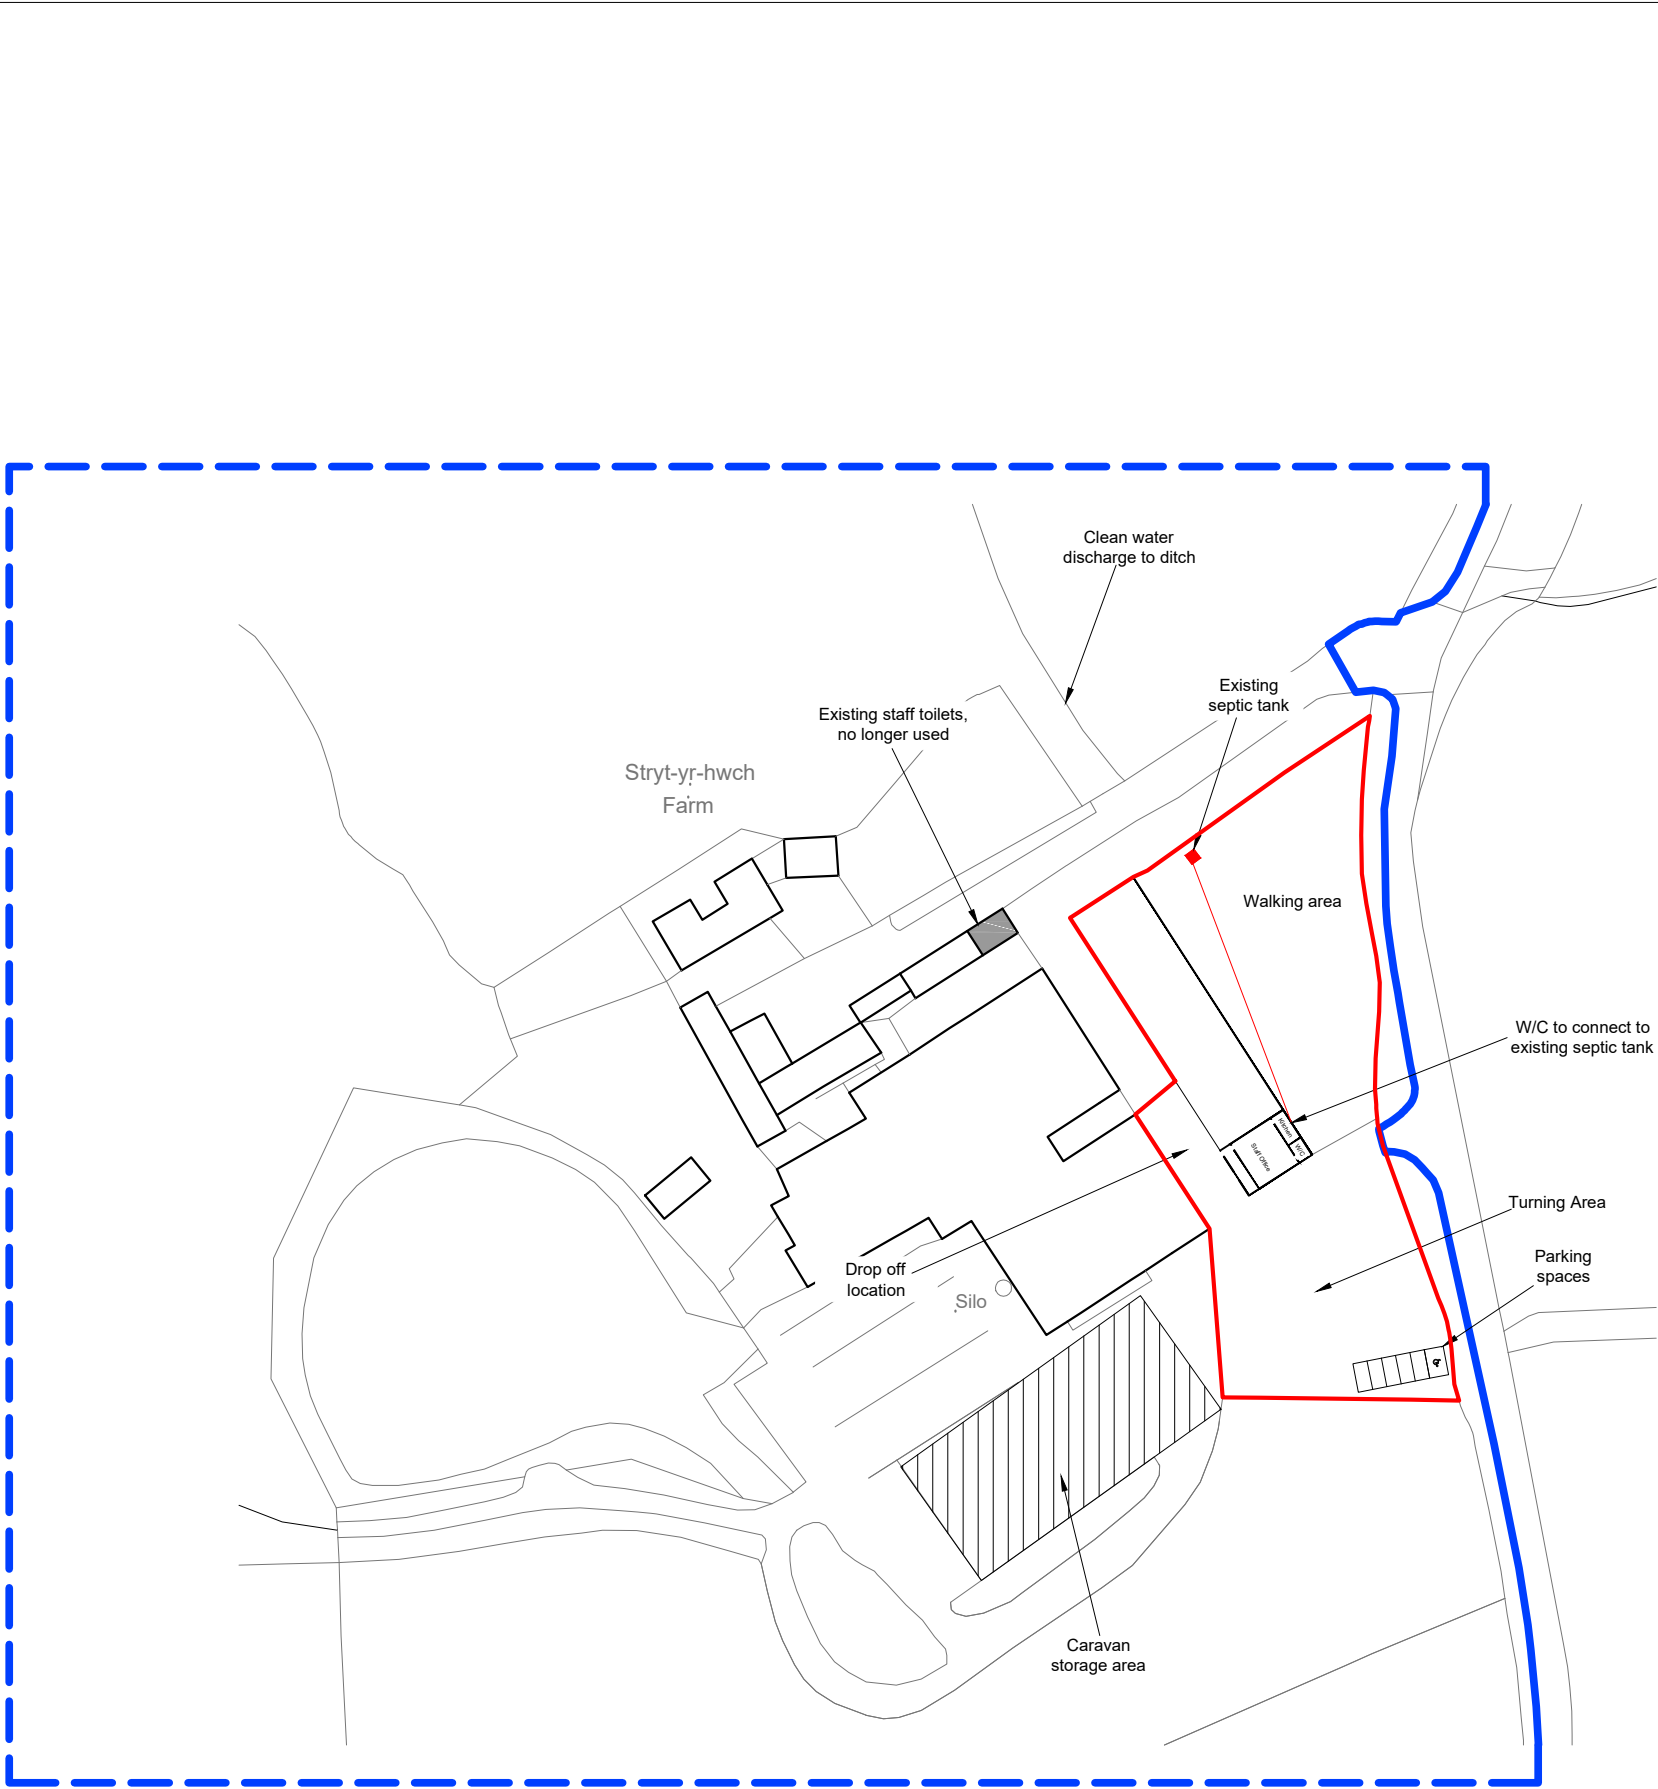

THIS DRAWING IS TO BE READ IN CONJUNCTION WITH ALL RELATED DRAWINGS. ALL DIMENSIONS MUST BE CHECKED AND VERIFIED ON SITE BEFORE COMMENCING ANY WORK OR PRODUCING SHOP DRAWINGS. THE ORIGINATOR SHOULD BE NOTIFIED IMMEDIATELY OF ANY DISCREPANCY. THIS DRAWING IS COPYRIGHT AND REMAINS THE PROPERTY ROGER PARRY & PARTNERS.

- Red Boundary
- Blue Boundary

Rev	Description	Date	Dr by	App by
Original	by			



Residential - Agricultural - Commercial				
Job	Proposed dog day care unit			
Title	Location Plan			
Location	Stryt Yr Hwch Farm LL13 0YA			
Client	Williams			
Scales	1:1250 @ A3			
Drawing No.	RJC-MZ426-01			
Drawn by	AZ	Date	02/11/2021	

HOGSTOW HALL, MINSTERLEY
SHREWSBURY, SHROPSHIRE. SY5 0HZ
Tel: 01743 791336 Fax: 01743 792770
email: mail@rogerparry.net
Web address: www.rogerparry.net
Roger Parry & Partners LLP Partnership no OC312303
Registered Office: Hogstow Hall, Minsterley, Shrewsbury, SY5 0HZ
A list of members of the LLP is available at the above address.