

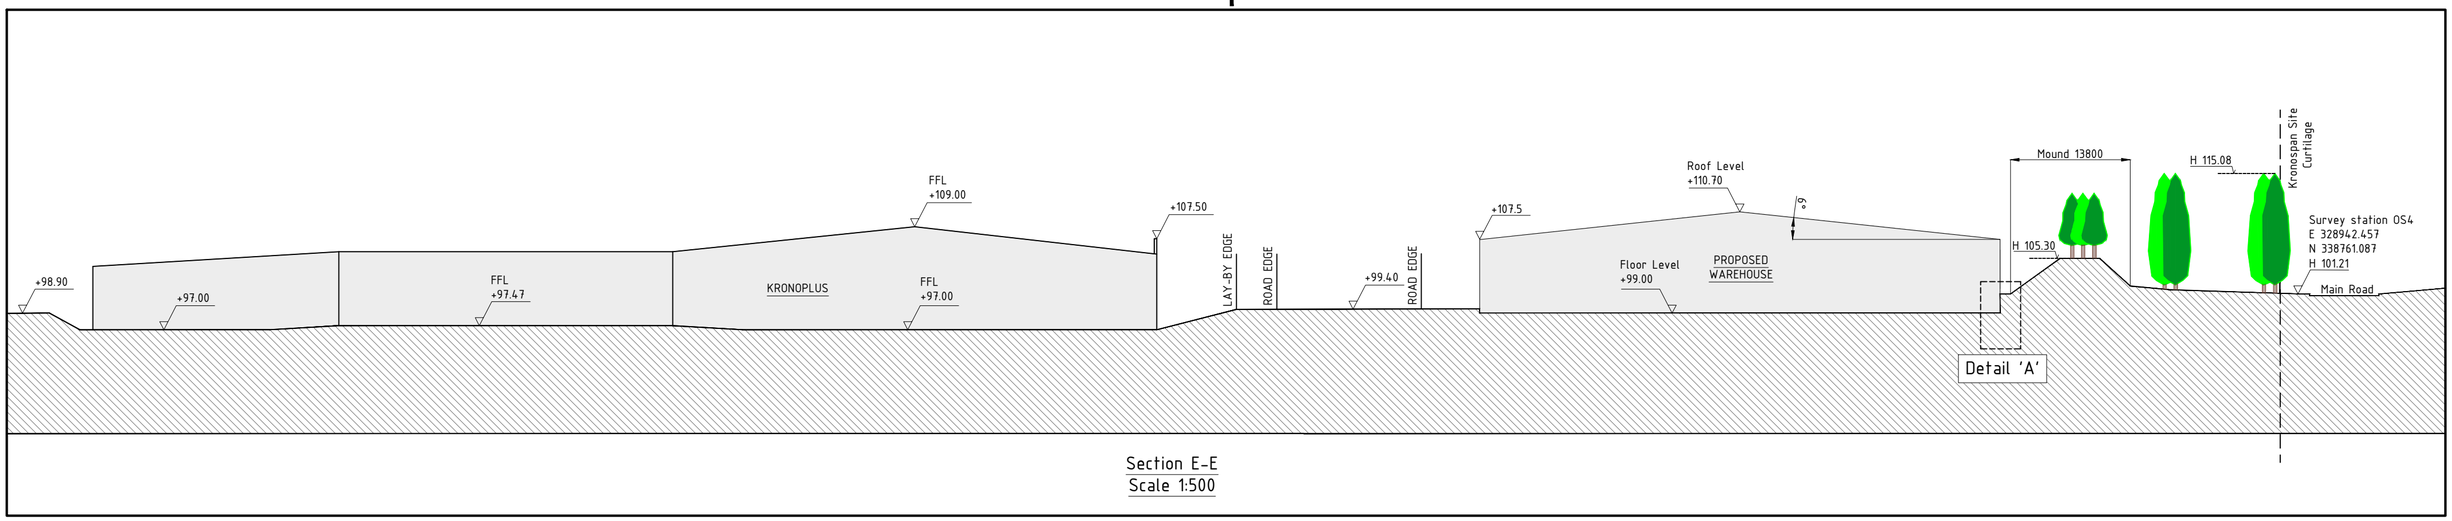



Section E-E
Scale 1:500

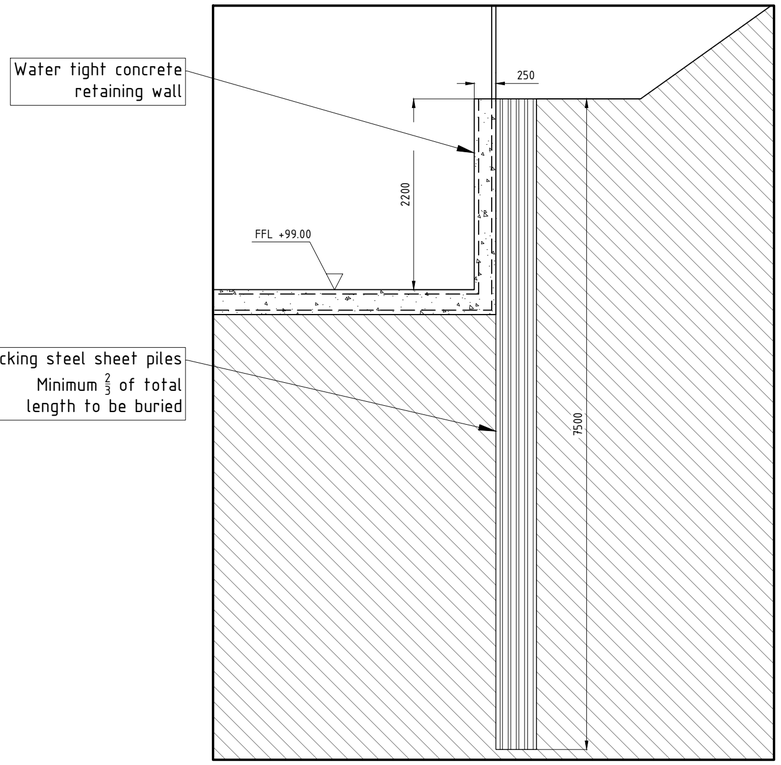

Detail 'A' - Sheet Pile
Scale 1:50

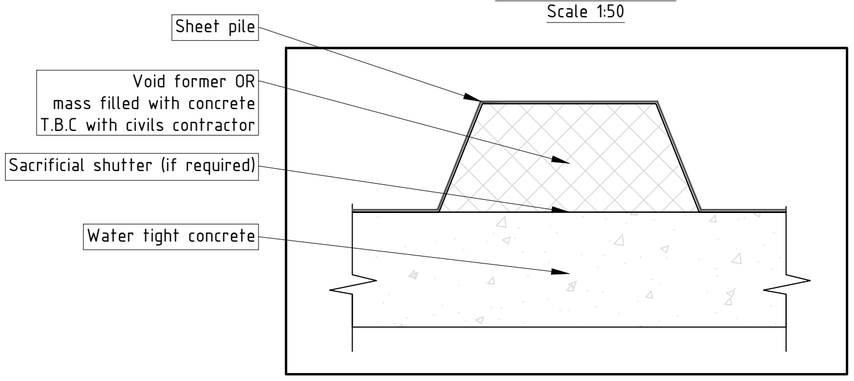

Shutter detail
Scale 1:10

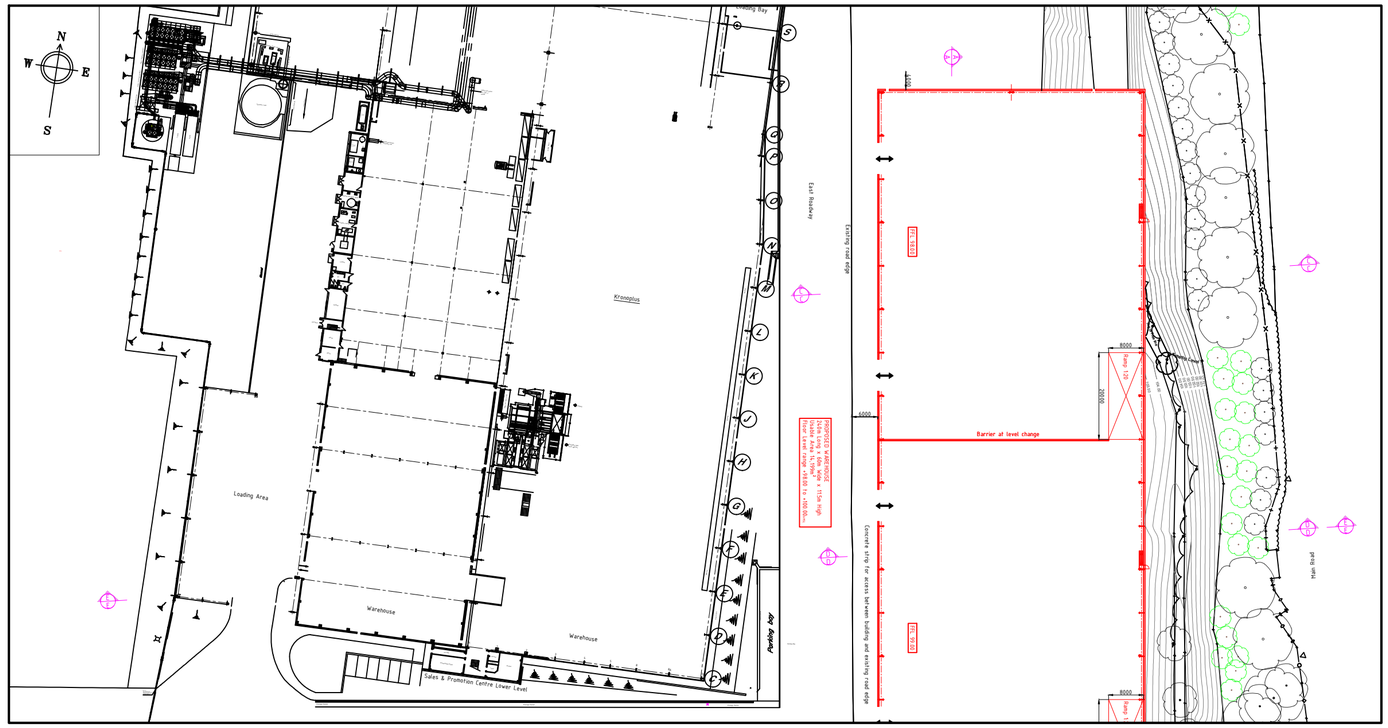

Section Location
Scale 1:1000

PRELIMINARY 03.08.2021

Index	Modification	Date	Name
C			
B			
A	Annotation amendment	03.09.2021	A.Hilditch

Confidentiality
This drawing is the property of Kronoplus Technical AG. Unauthorised distribution or duplication of paper or written authorisation is forbidden and may be unlawful.

Status

	Date	Name
Project leader	31.03.2021	M.T
Drawn	31.03.2021	A.H
Checked		

Size: A2
Scale: 1:500 1:1000
origin
Norm: ISO

Xylo Technologies AG
Rüthofstrasse 1
CH-9052 Niederteufen
Schweiz

Technology
Kronospan Ltd
Maesgwyn Farm
LL14 5NT Chirk, Wrexham
United Kingdom

Project number
Project name

Description
East Warehouse Proposal
Kronoplus section

Drawing number: 7000_607
Index: A
Sheet/Number: 3/4

Sub Category
Division
Process
Subprocess