

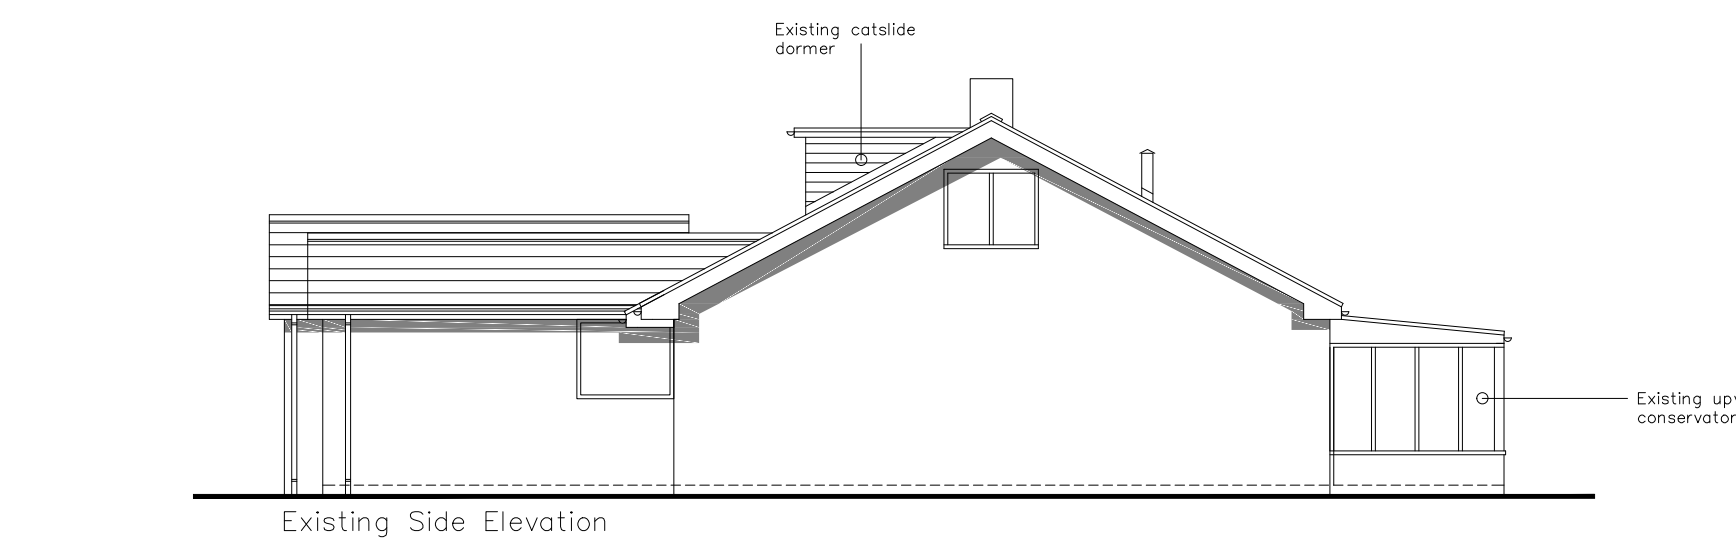
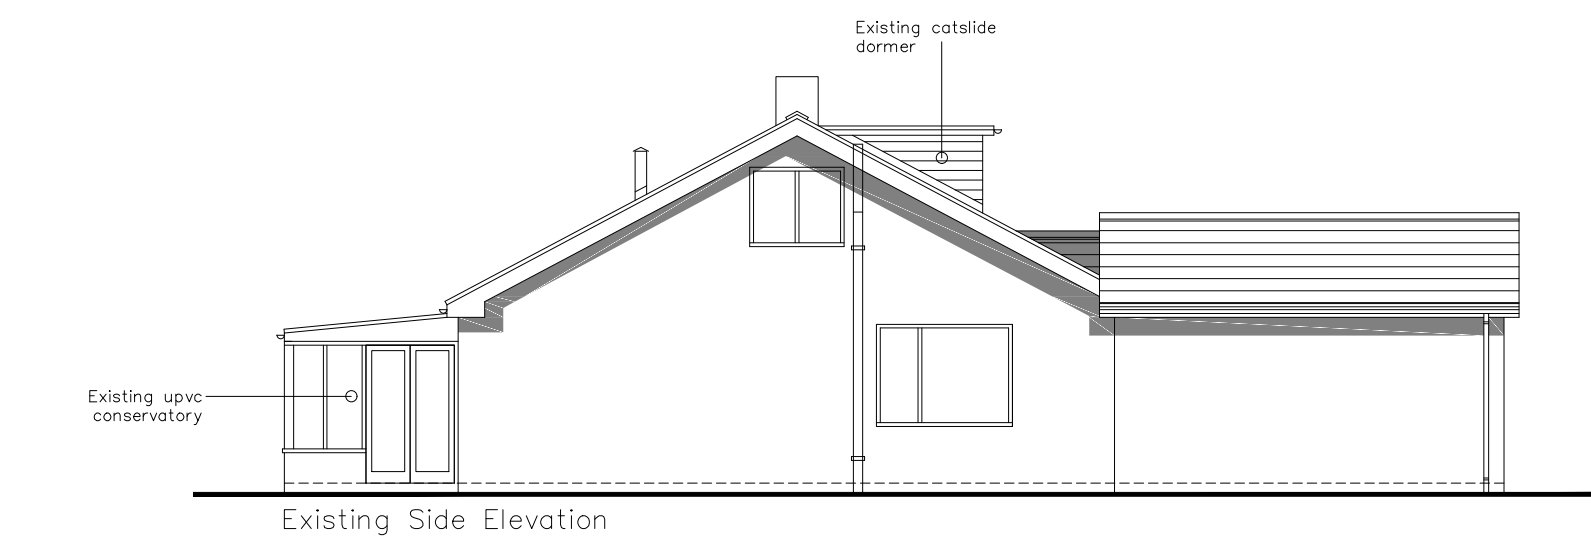
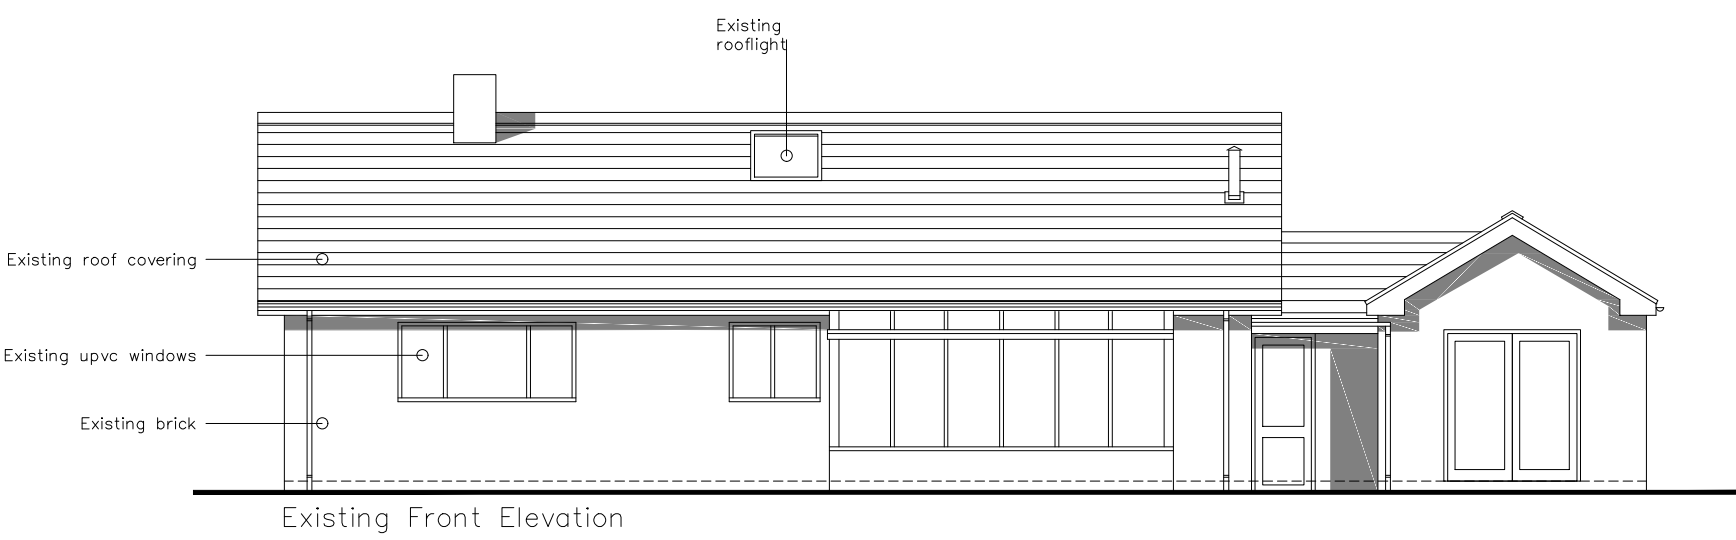
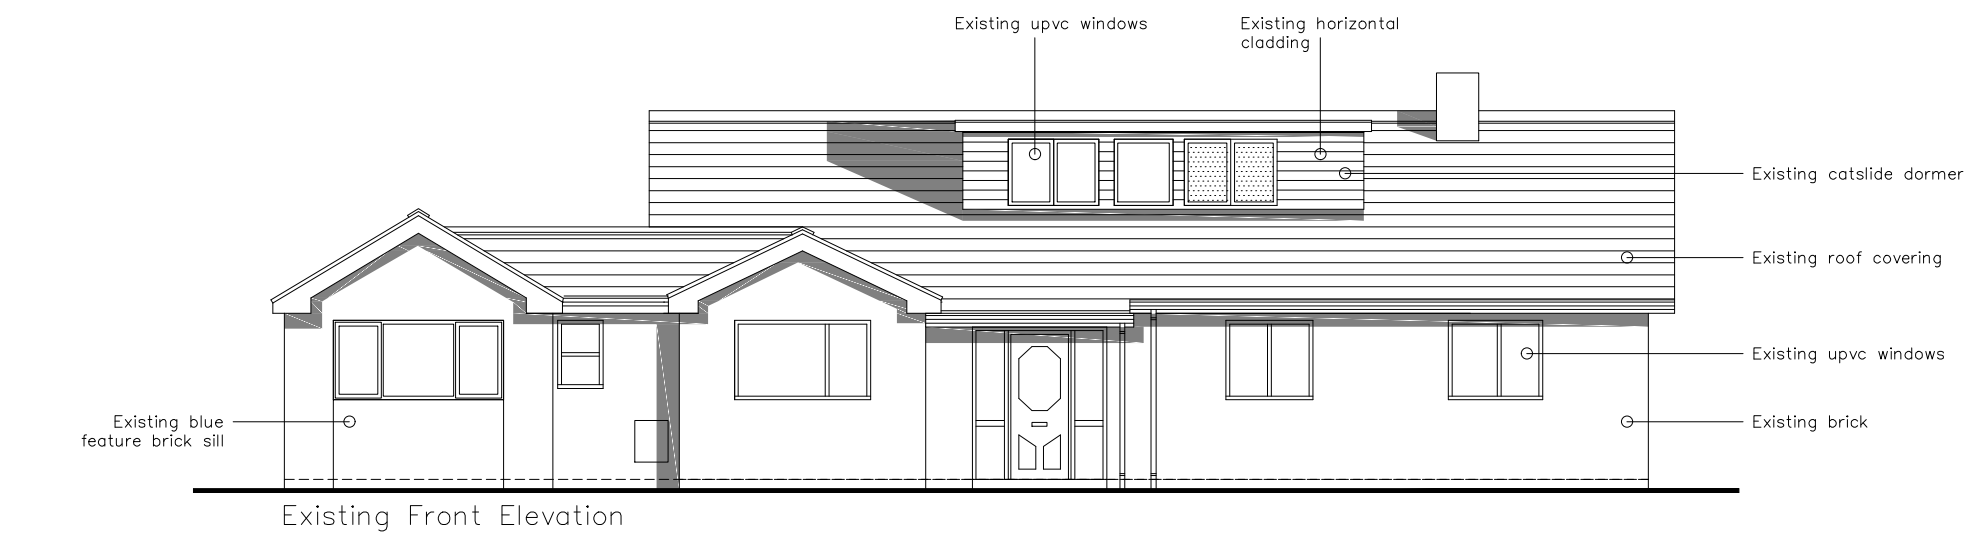
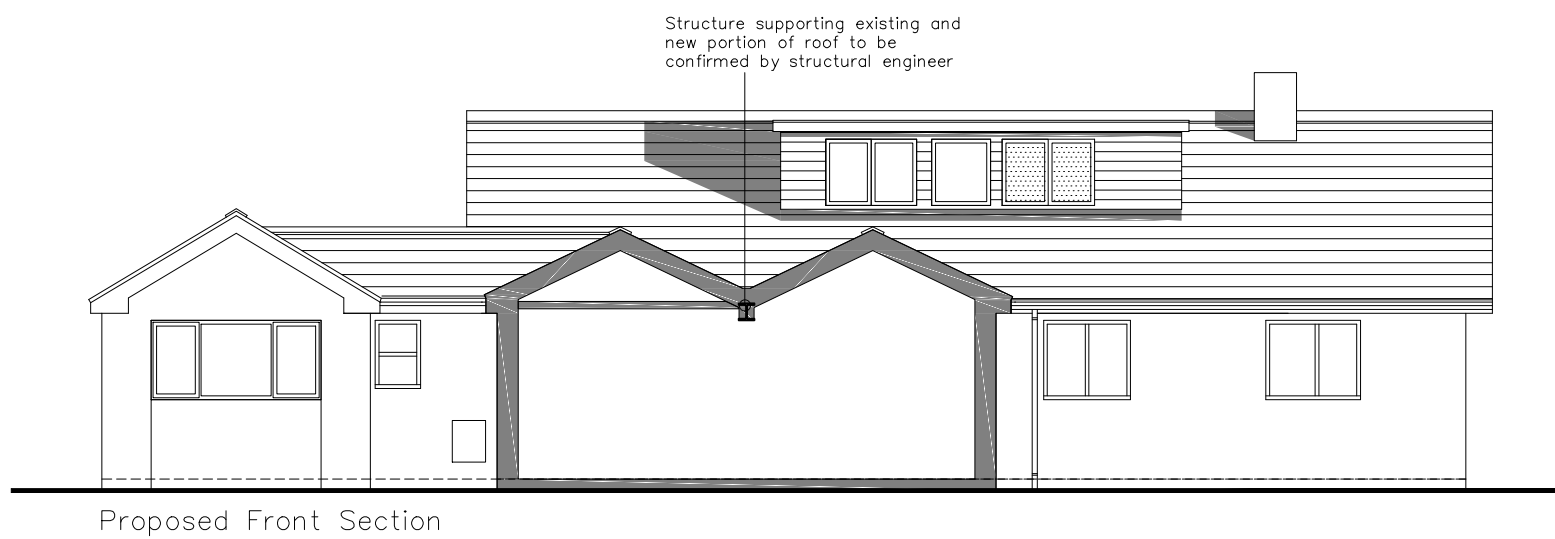
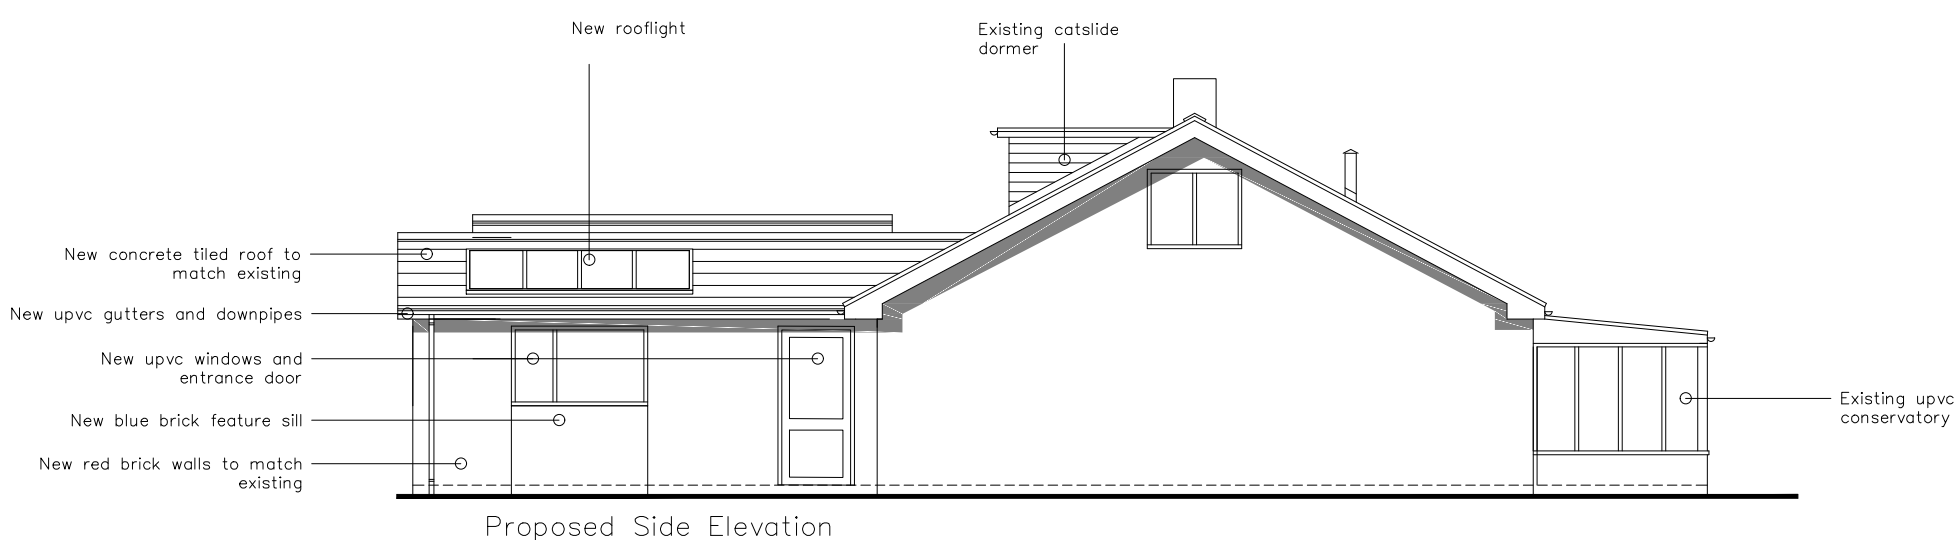
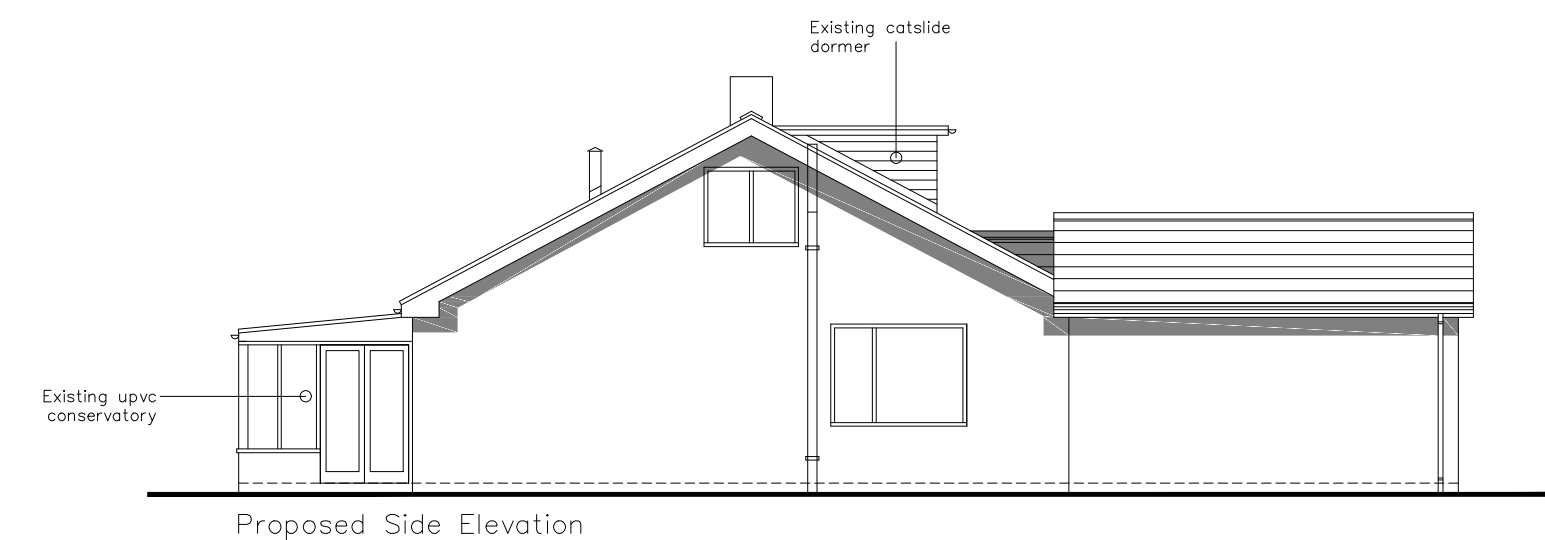


EXISTING ELEVATIONS
1:100

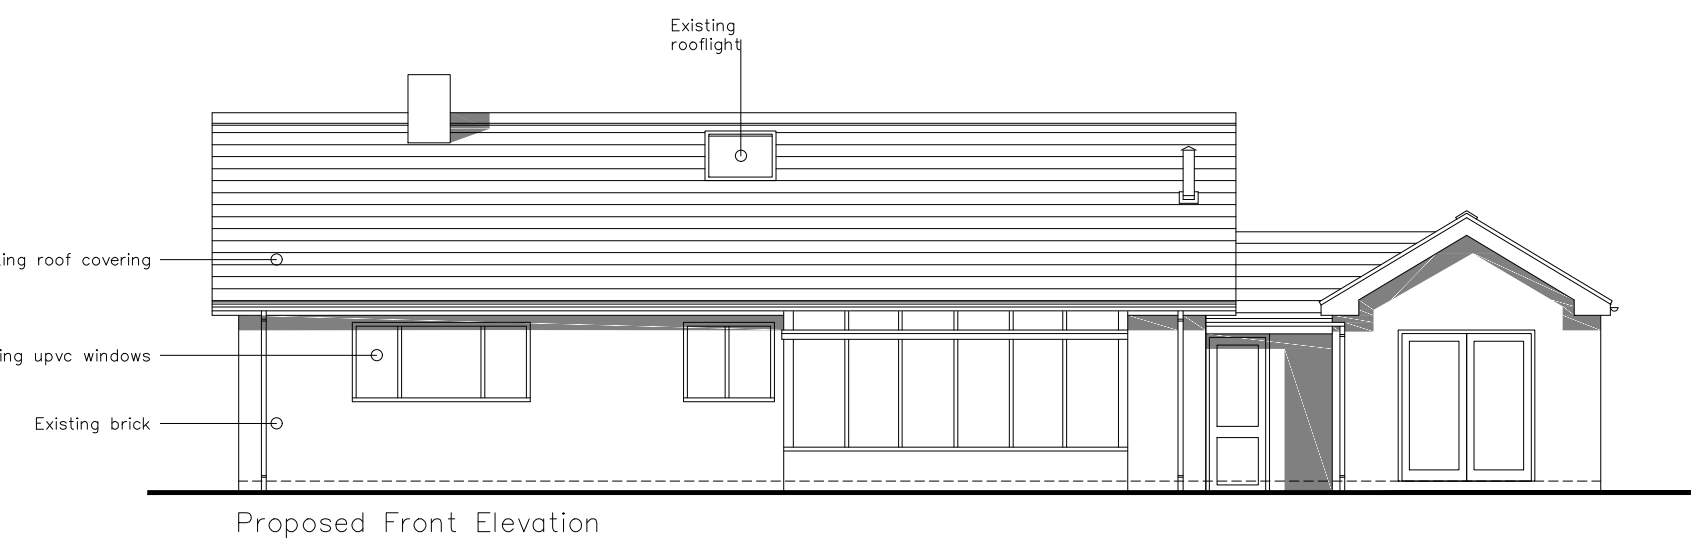

PROPOSED ELEVATIONS
1:100

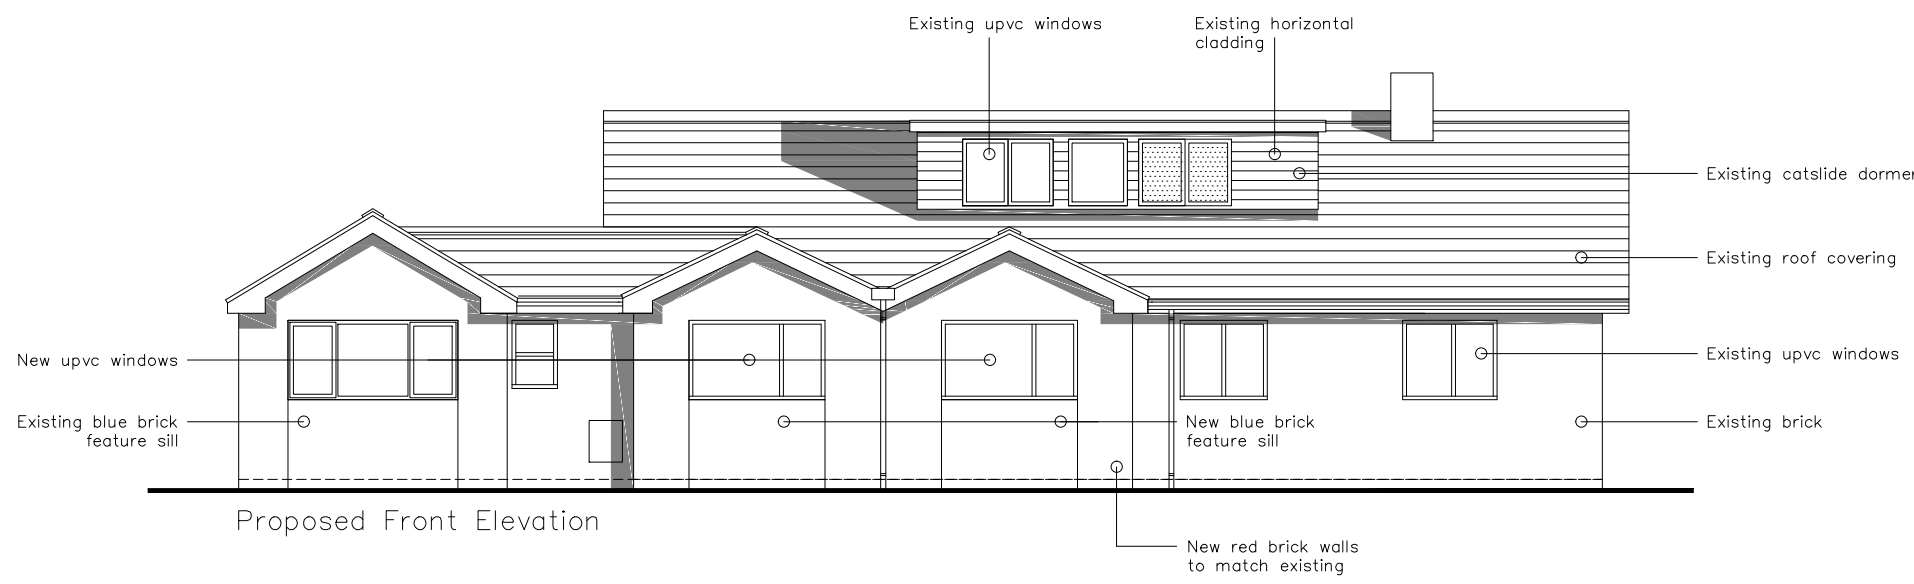

PROPOSED SECTION
1:100

P02	UPDATED PLANNING ISSUE	26.07.21
P01	PLANNING ISSUE	19.07.21
REV	DESCRIPTION BY CHK APP	DATE

CLIENT
MARK & CLAIRE JOWITT

PROJECT TITLE
THE ORCHARD, 30 BANGOR ROAD, OVERTON,
WREXHAM, LL13 0HB

DRAWING TITLE
EXISTING & PROPOSED ELEVATIONS

DATE
07.21

SCALE @ A1
AS STATED

DRAWING No	REV
A-032001	P02