
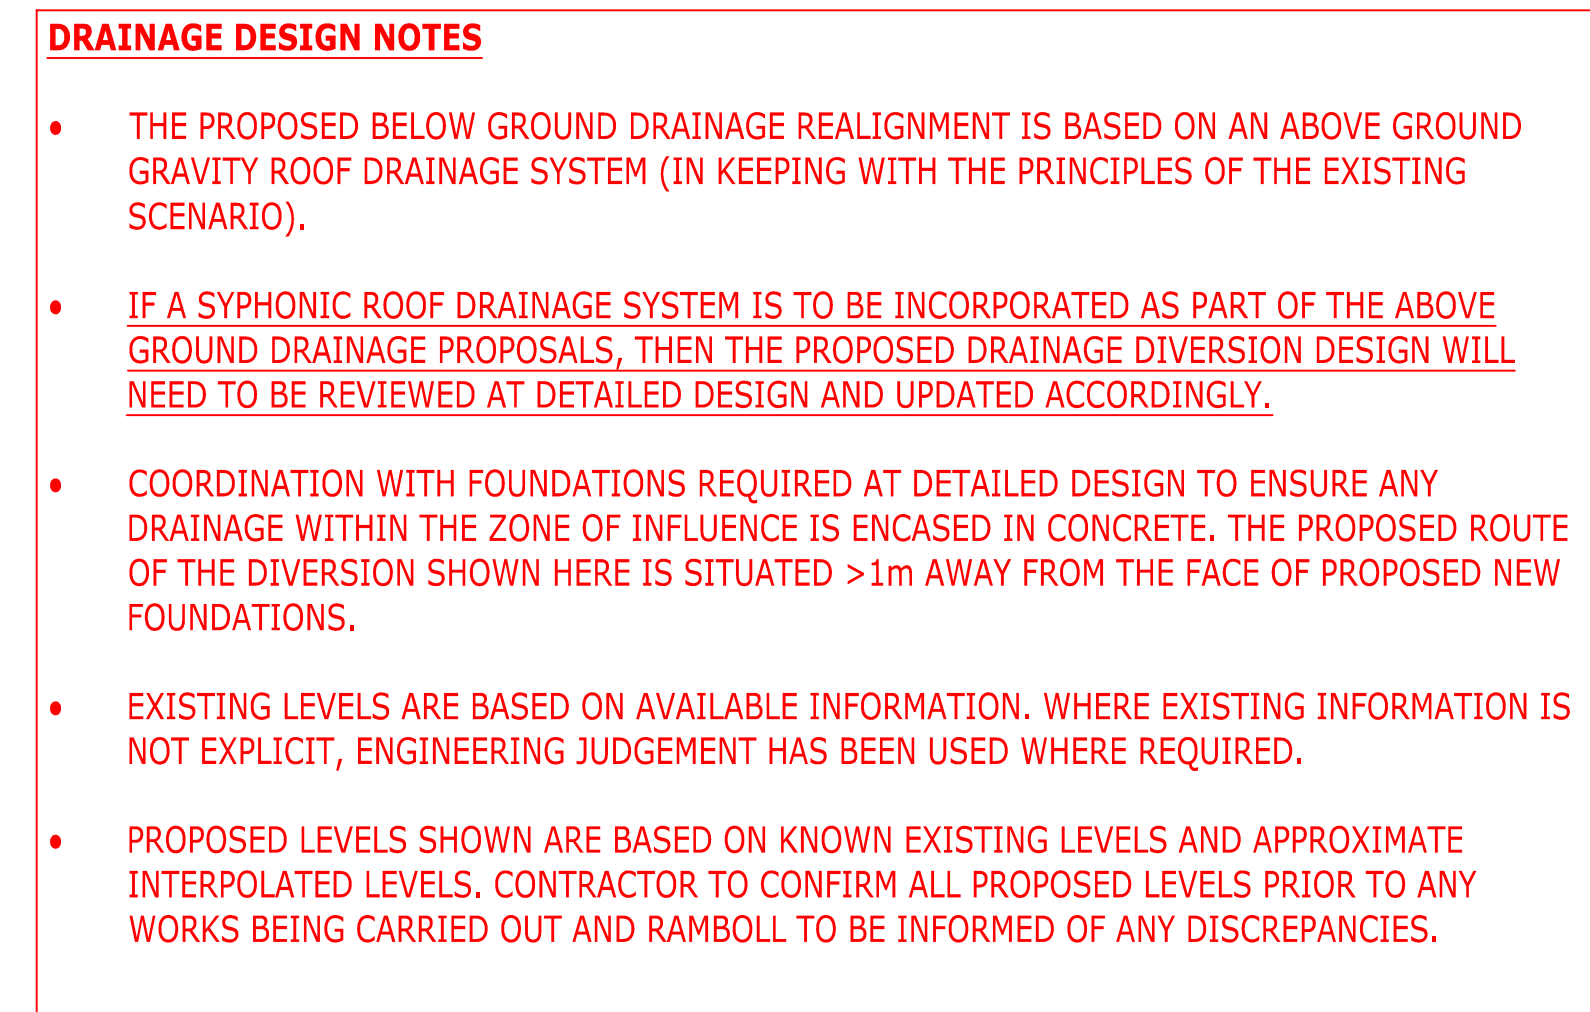


- | | |
|---|--|
| <p>THESE NOTES ARE BASED ON THE USE OF EXPERIENCED AND COMPETENT CONTRACTORS CARRYING OUT THE WORK USING AN APPROVED SAFE METHOD OF WORKING</p> | |
| <p>KEY TO HEALTH AND SAFETY SYMBOLS</p> <p> INDICATES A RESIDUAL RISK REQUIRING A COMPULSORY ACTION</p> <p> INDICATES A RESIDUAL RISK FOR INFORMATION</p> <p> INDICATES A RESIDUAL RISK REQUIRING A PROHIBITIVE ACTION</p> <p> INDICATES A RESIDUAL RISK AS A WARNING</p> | |

T01	FOR TENDER	19/02 2021	TM LF	LS
I01	FOR INFORMATION	17/12 2020	TM LF	JD
Rev	Description	Date	By 2	App

HIGH BAY WAREHOUSE
MIDDLE ROAD

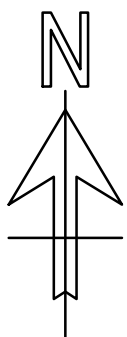

PROPOSED DRAINAGE REALIGNMENT GENERAL ARRANGEMENT

Project No: 1620010941	Scale (@A1): 1:250	Drawn: TM	Date: 12/2020
Drawing No: RAM-XX-XX-DR-D-00100			Rev: T01