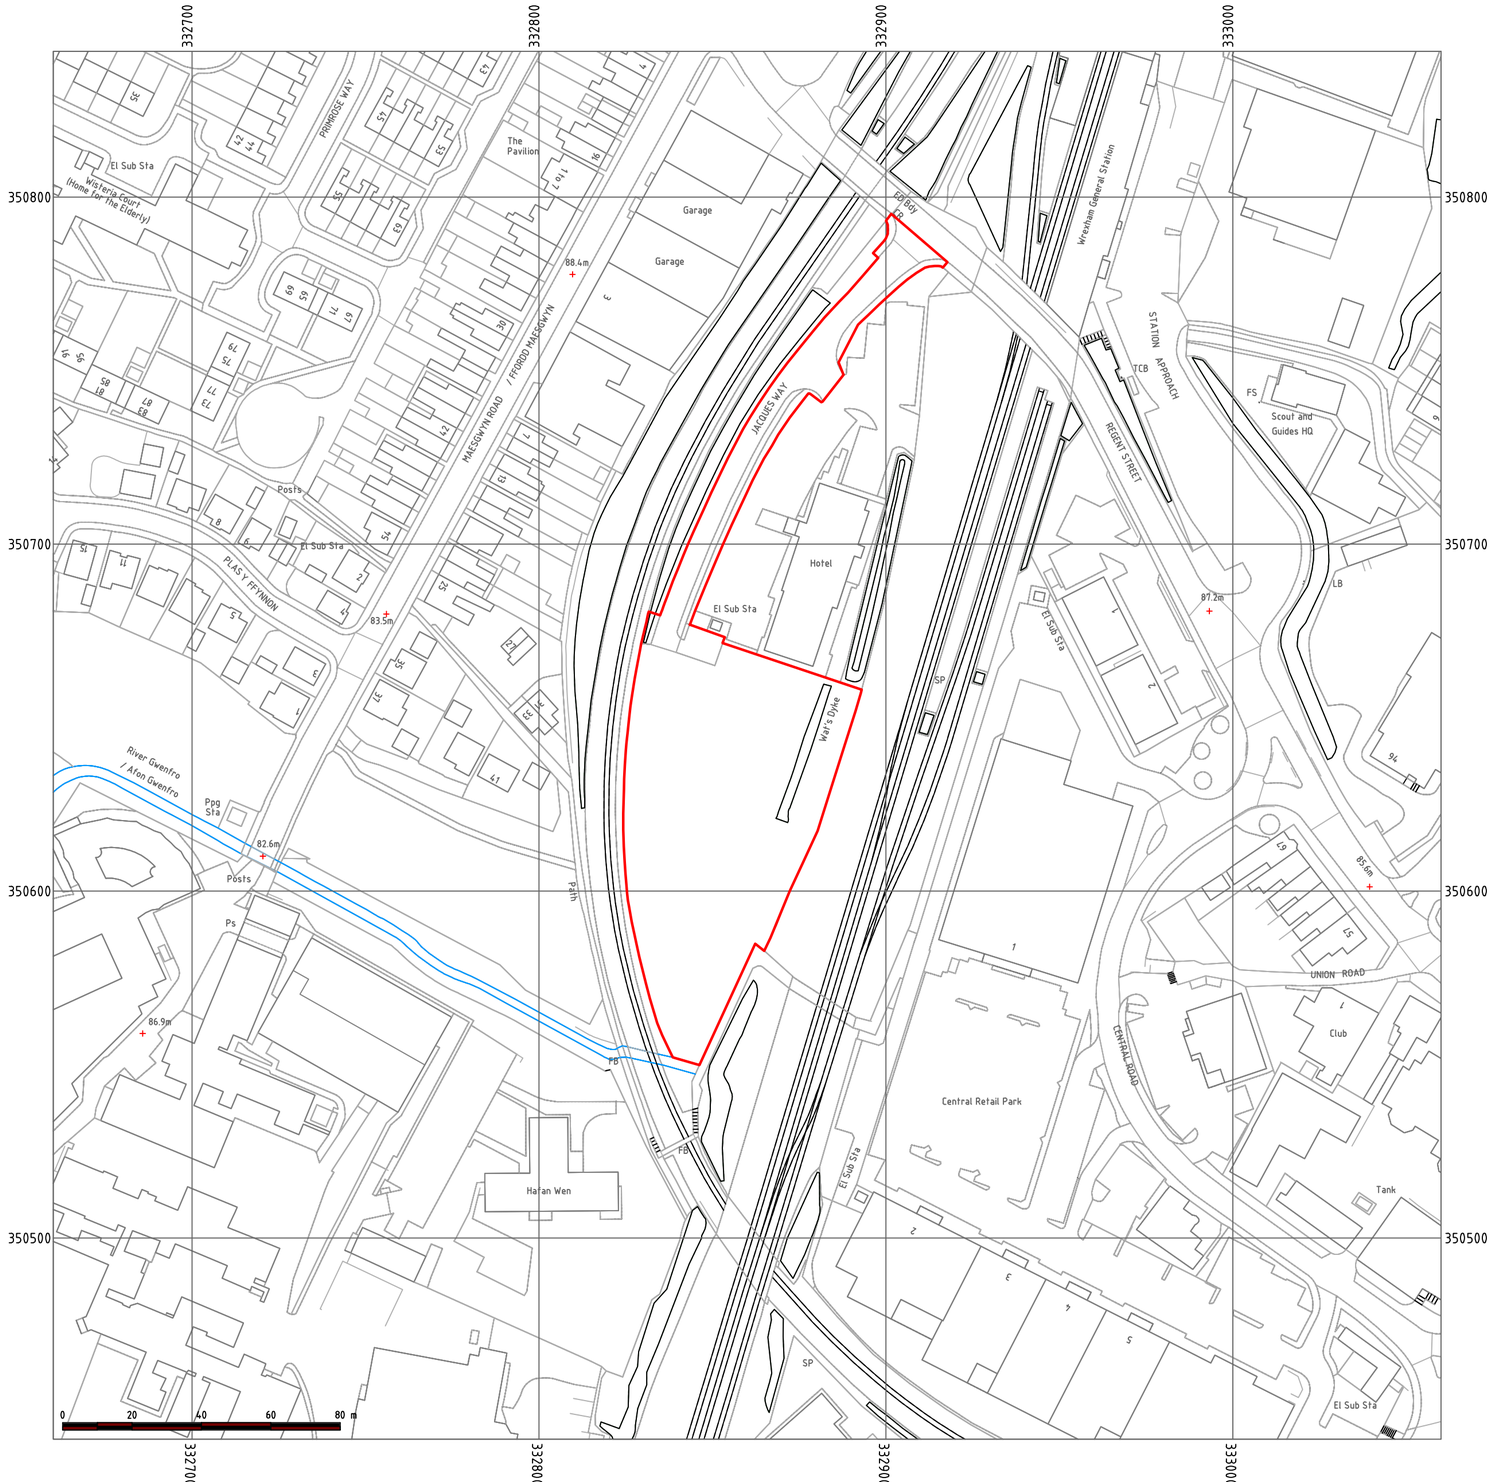



LOCATION PLAN
SCALE - 1:1250

HDS ARCHITECTURAL SERVICES
Ferndale Villa, 25 Manley Road,
Wrexham, LL13 8HD
Tel (01978) 353445
www.hdsarchitectural.co.uk

| | |
|---|---|
| **Project;** Residential Development to Land adjoining 'Premier Inn', Jacques Way, Wrexham. | |
| **Title;** Location Plan | **Scale (A3);** 1:1250 |
| **Dwg No;** JWA/PD/LOC | **Date;** July 2018 |
| **Revision;** | |