


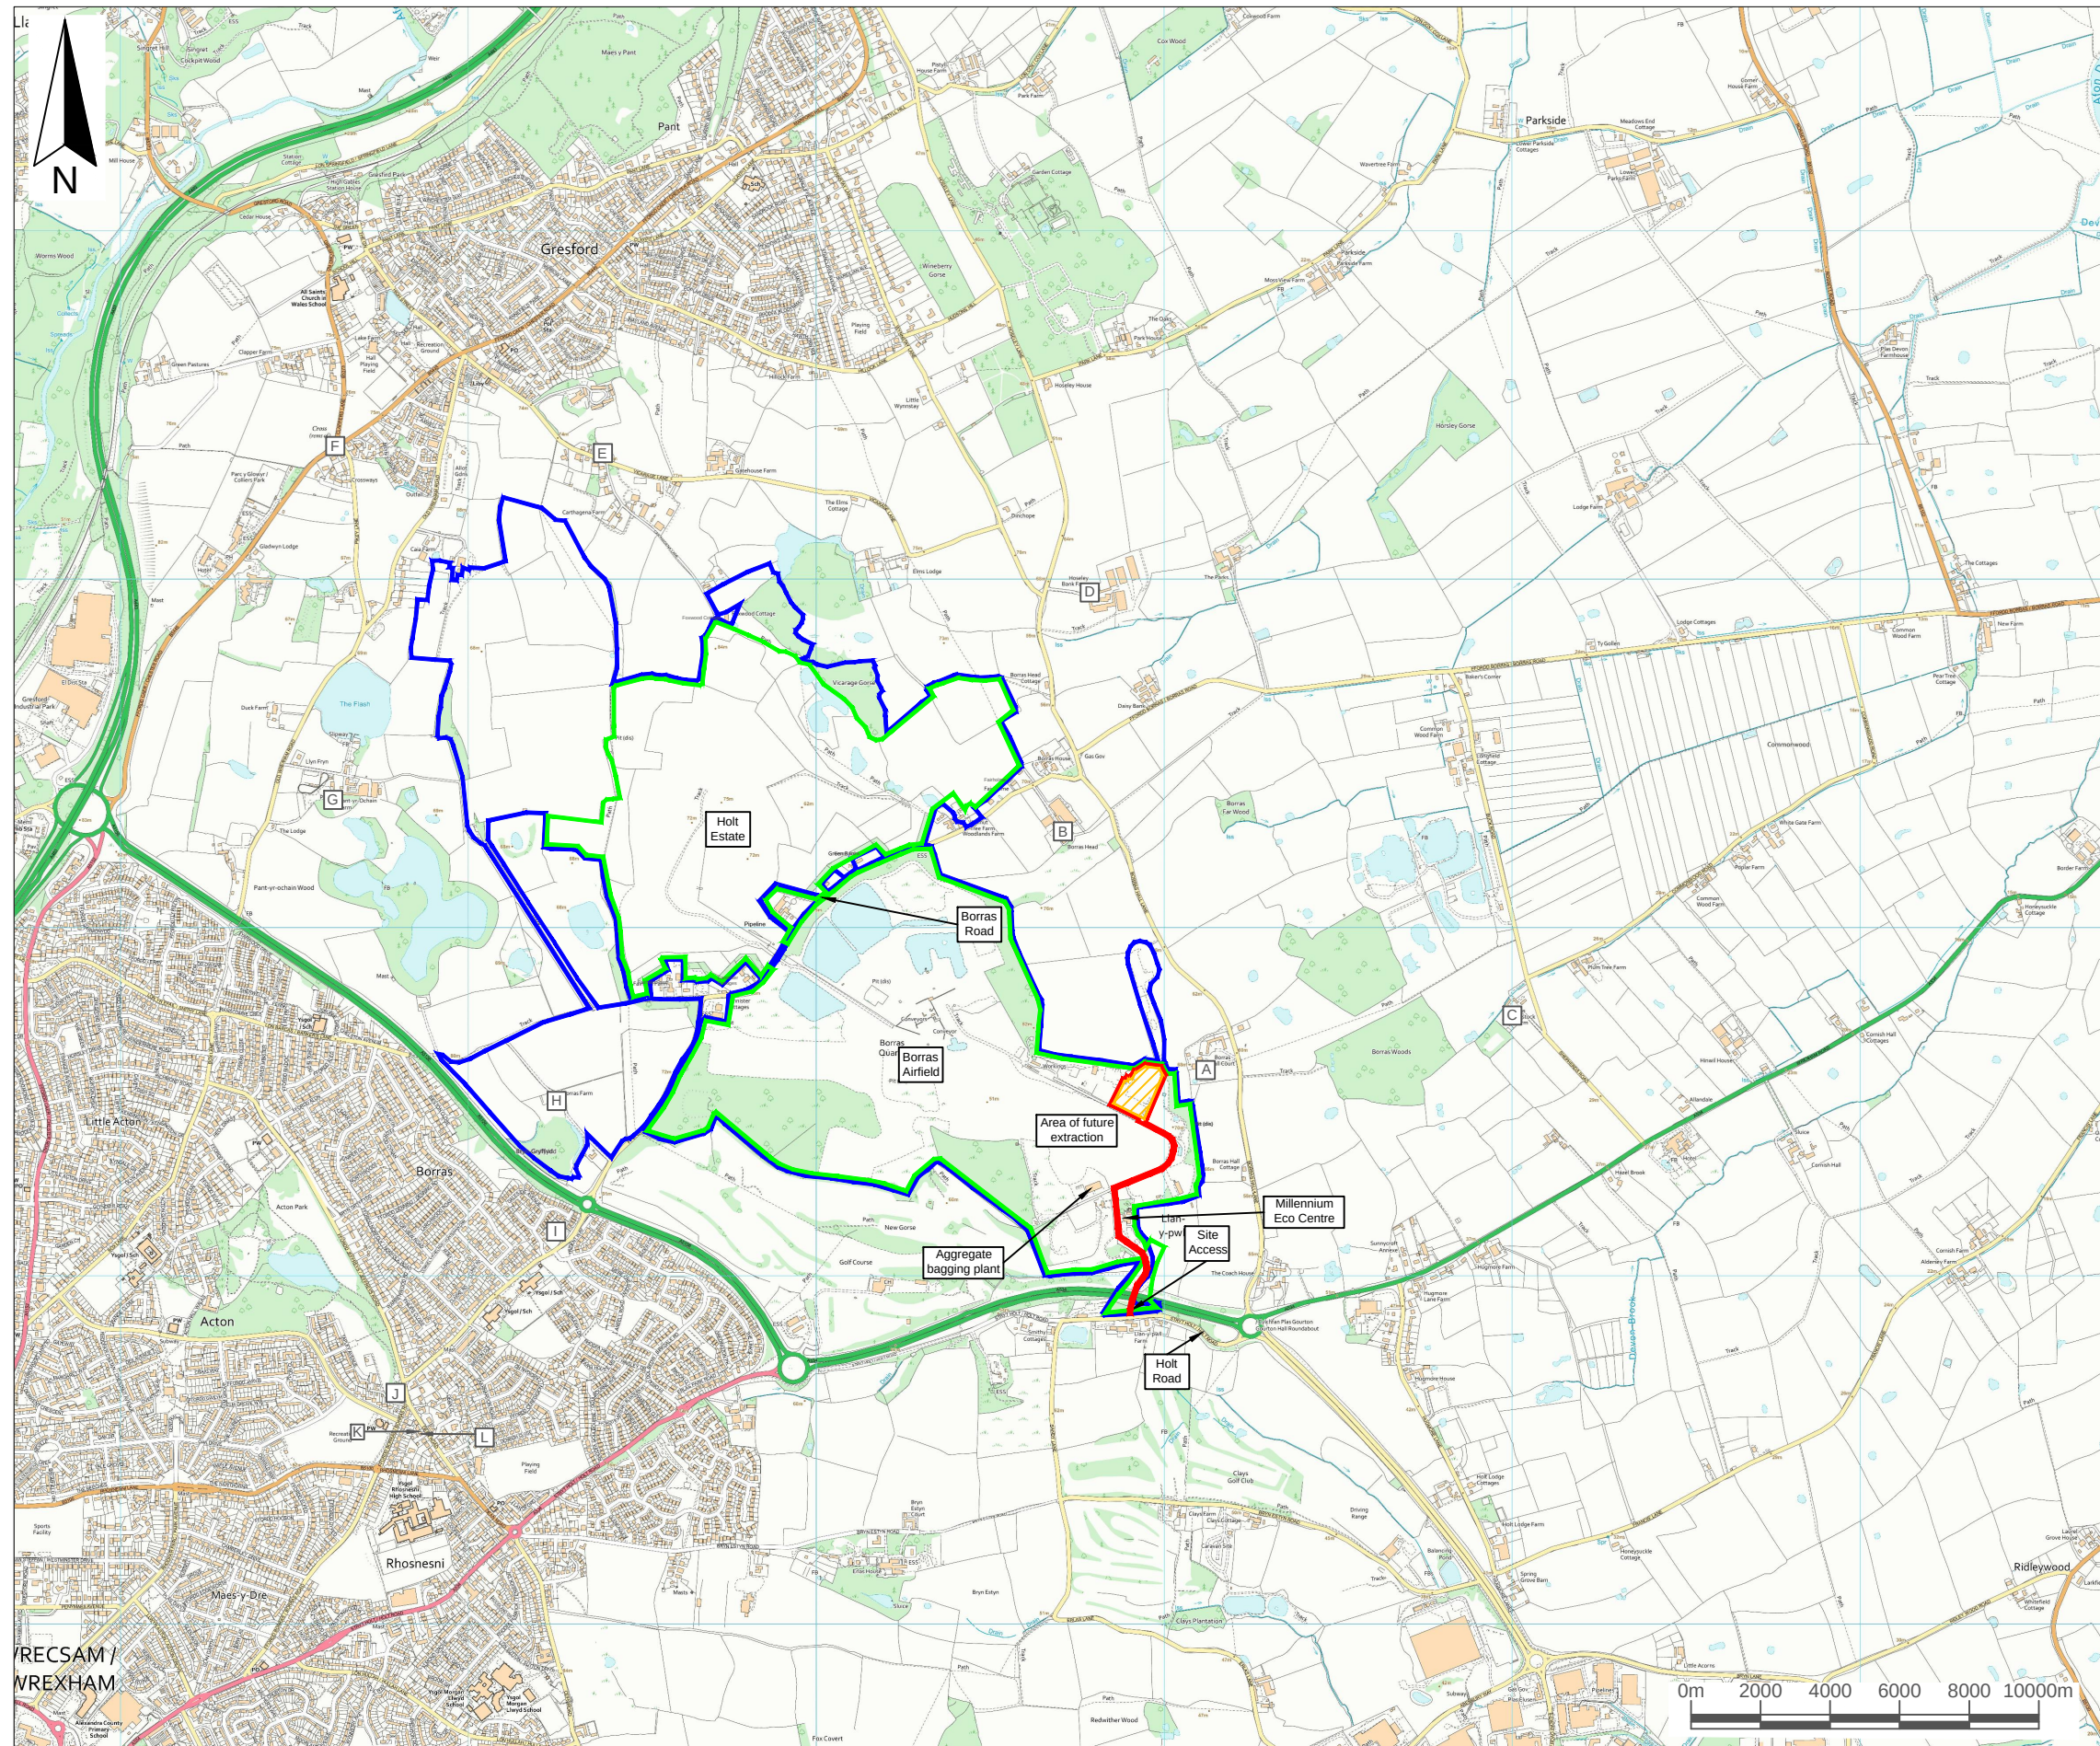

Key / Notes

-  Planning application boundary
-  Approximate area of land under the control of the applicant
-  Approximate boundary of planning permission reference P/2003/0579
-  Proposed development area for the asphalt planning storage and processing and the pre-coat chippings storage bay

Listed buildings

-  Borras Hall
-  Borras Head
-  Plas Bostock
-  Hoseley Bank Farmhouse
-  Greenbank
-  Base of Cross
-  Pant-yr-ochain Hotel
-  Borras Farm
-  Cherry Hill
-  The Lodge
-  95 Dean Road, Wrexham, LL13 9EG
-  93 Dean Road, Wrexham, LL13 9EG

Note:
Since planning permission reference P/2003/0579 was approved there have been changes to the road network (A534) hence the application boundary now crosses the dual carriageway
*Based on information from the CADW website

	Final	KR	TJC	LC	16/04/21
Rev	Status	Drn	App	Chk	Date

Site
BORRAS QUARRY
Client

Title
The location of listed buildings in the vicinity of Borras Quarry

Figure 4
Scale
1:20,000@A3

Drawing Ref
BRE/BO/03-21/22327
Reproduced scale mapping by permission of Ordnance Survey on behalf of The Controller of Her Majesty's Stationery Office. © Crown copyright 2017. All rights reserved
Licence number 100017818.

 Baddeley Colliery Offices,
Main Road, Baxterley, Atherstone,
Warwickshire, CV9 2LE.
Telephone : 01827 717891
Technical advisers on environmental issues Fax : 01827 718507