




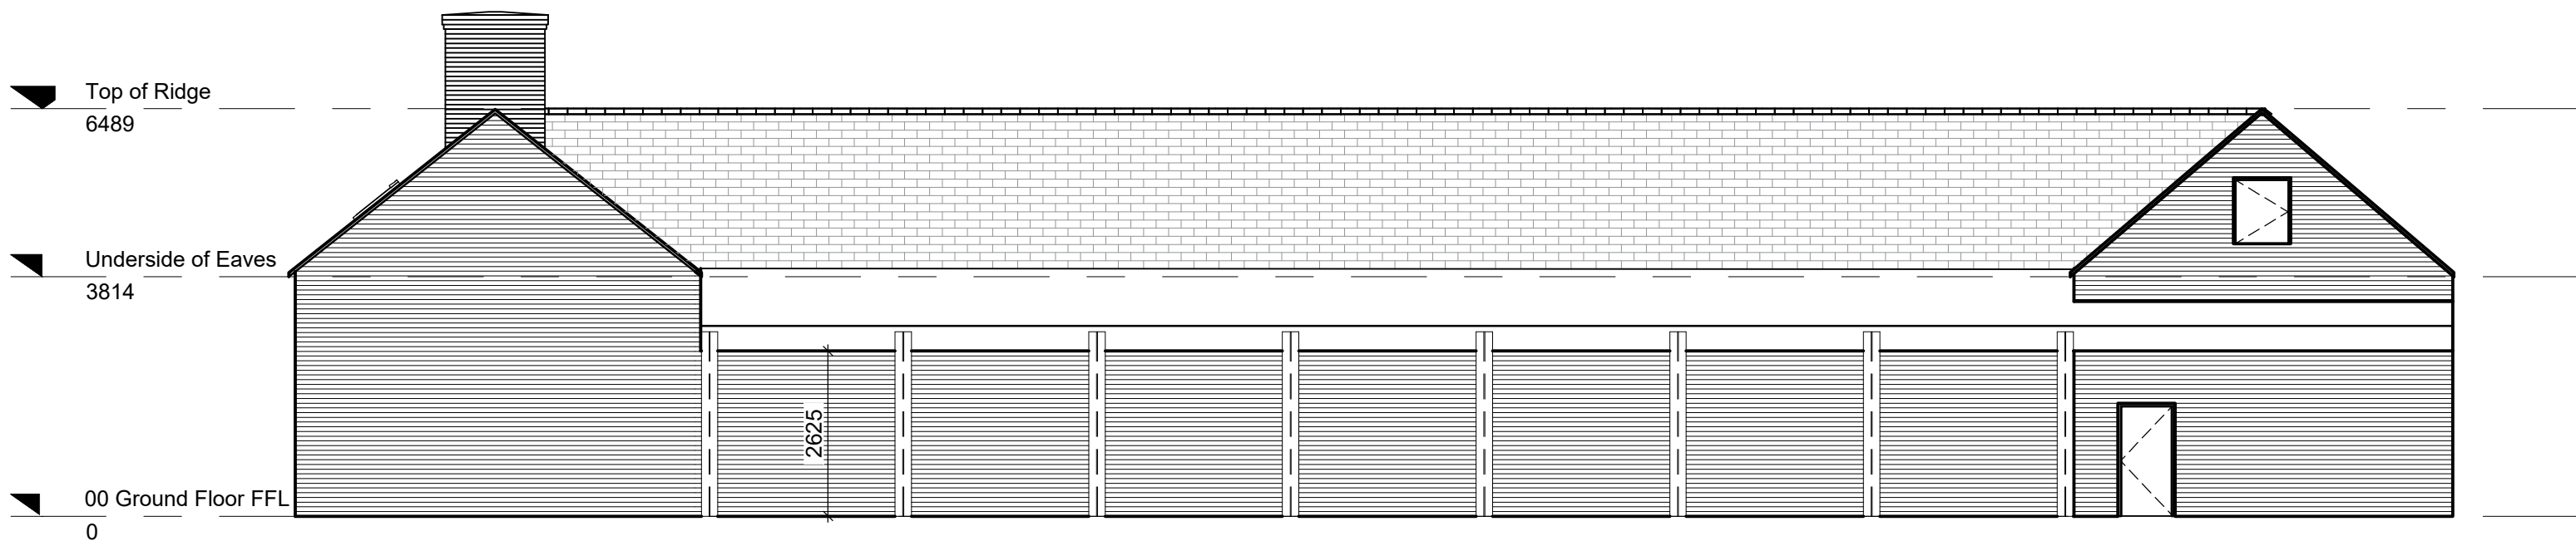


E1 Existing Elevation
Scale: 1:100

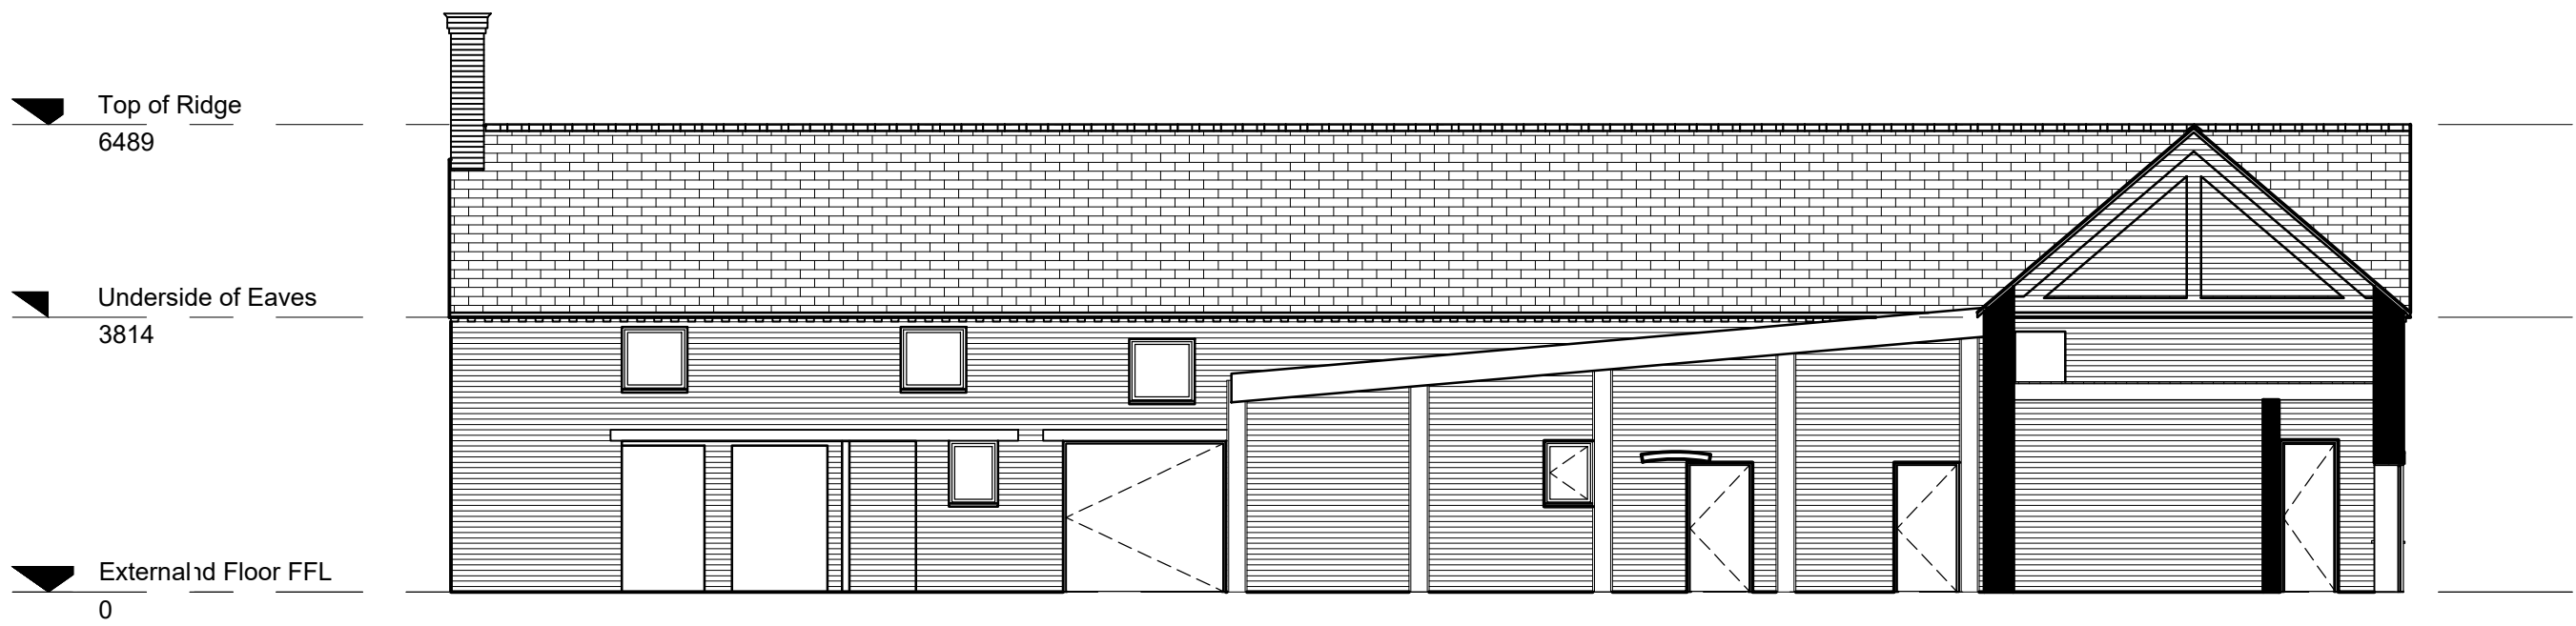


E2 Existing Elevation
Scale: 1:100

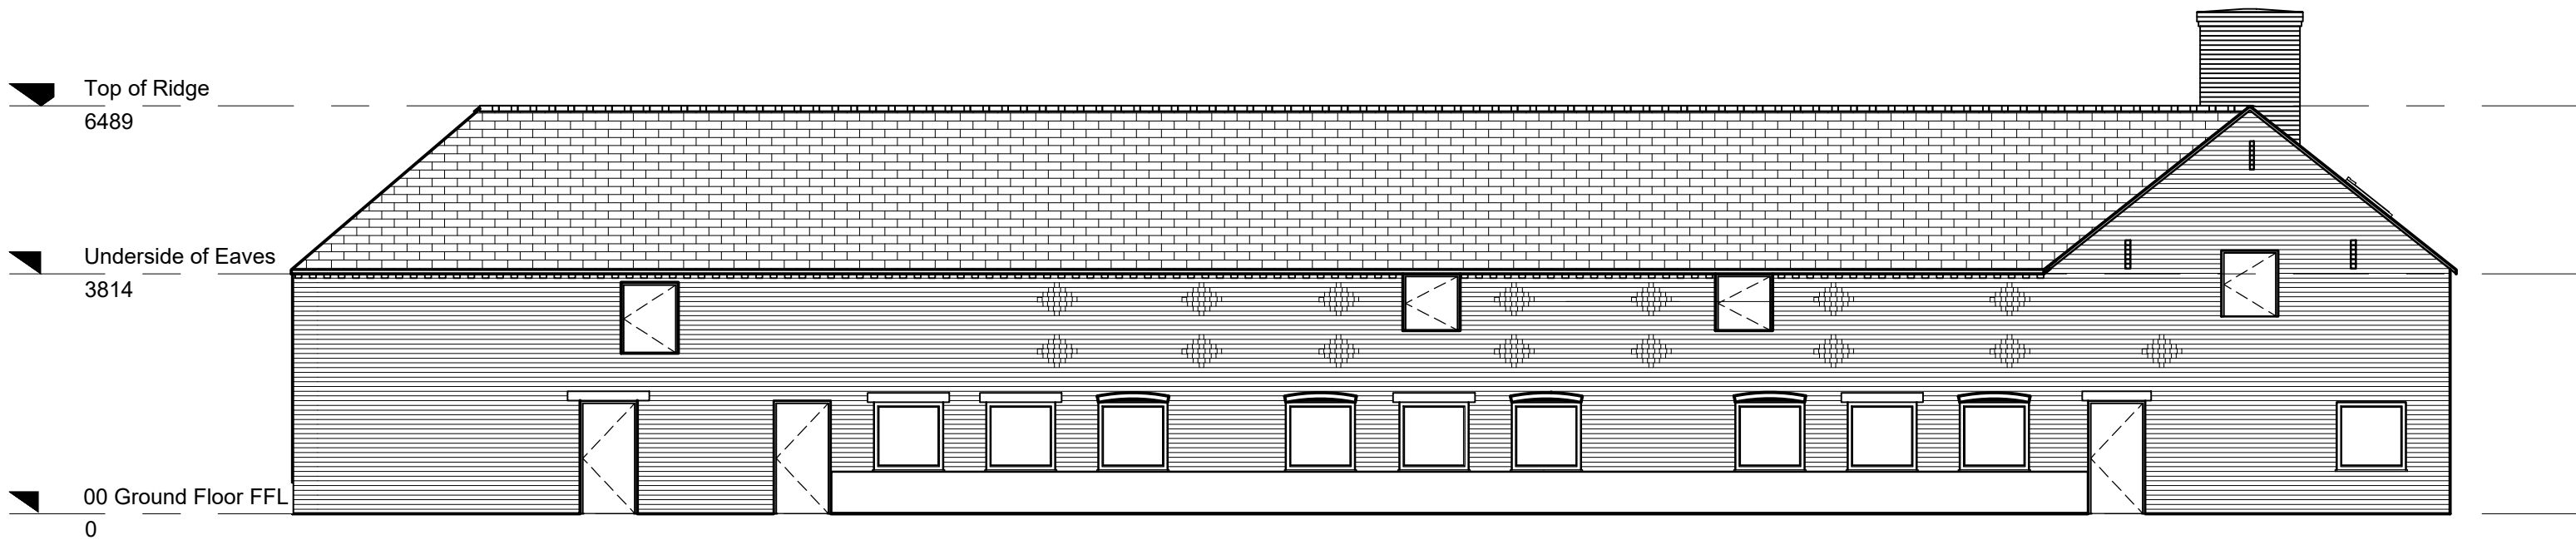

E3 Existing Elevation
Scale: 1:100

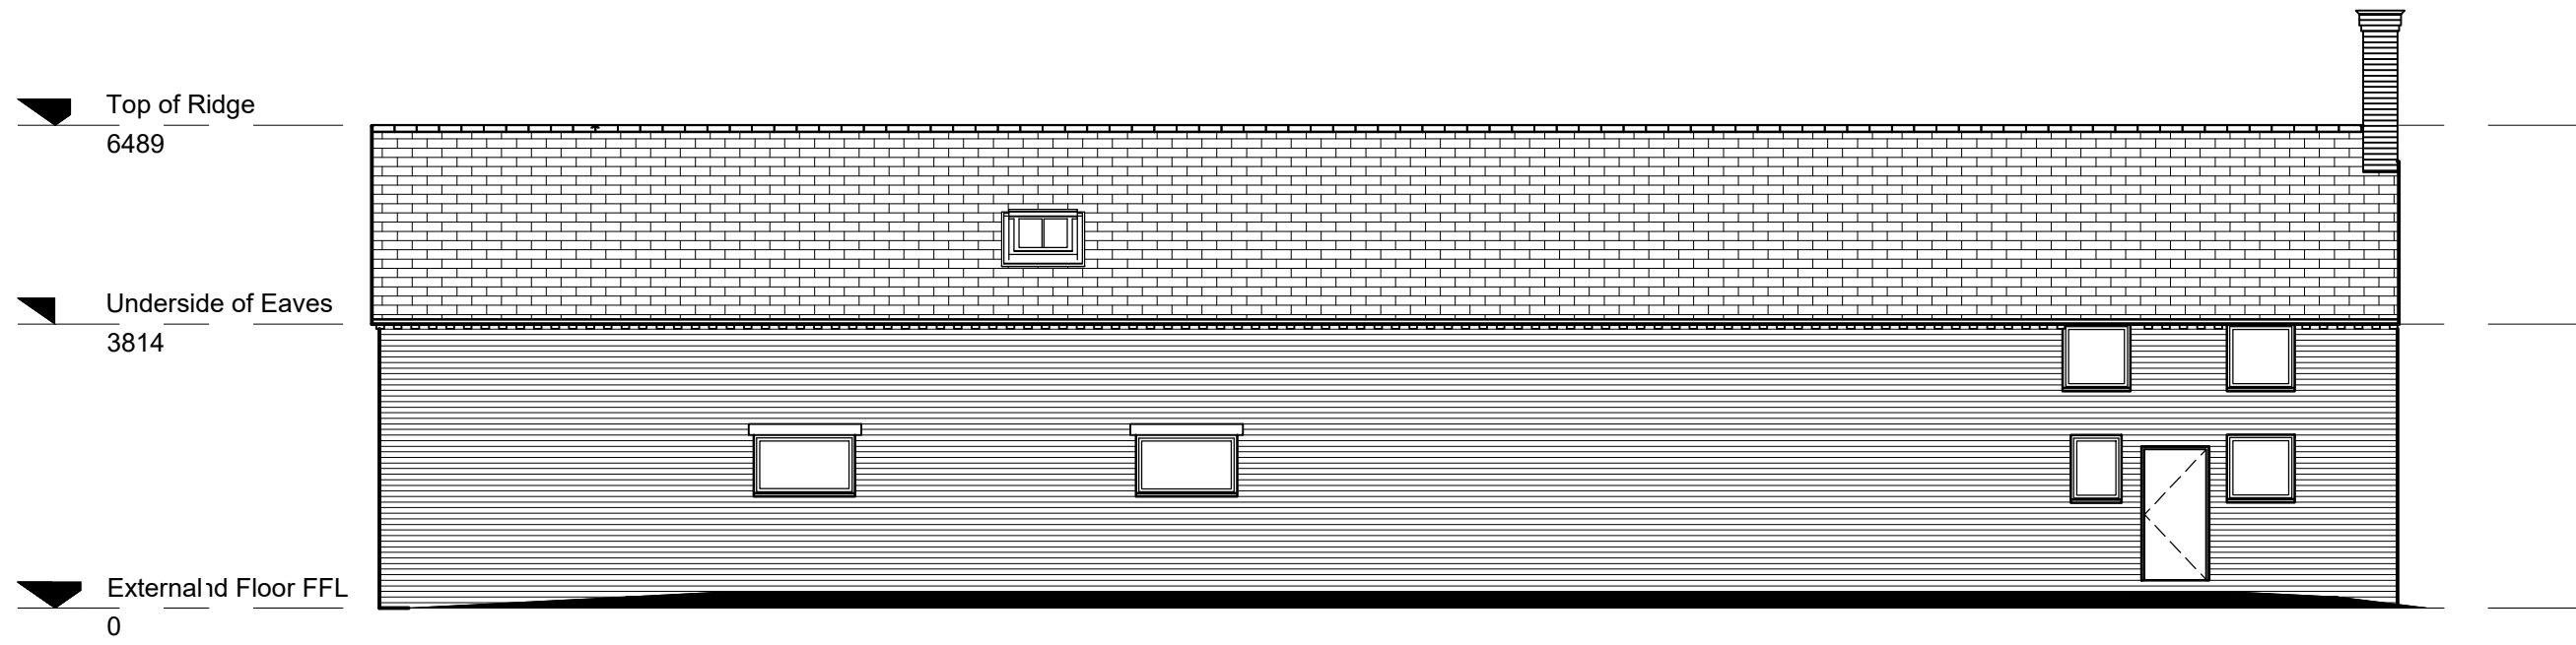

E4 Existing Elevation
Scale: 1:100

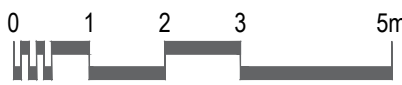

P1	First Issue	04.09.2015
Rev.	Description	Date
Client		
Mr S Trowbridge		
Project		
Broad Oak Farm Rossett		
Drawing Title		
Existing Barn A Elevations		
Drawn by	HJ	Checked by XX Date 24.09.2018
Status	PLANNING	Scale @ A1 1:100
Job no.	Dwg.no.	Rev.
C3873	L05.01.02	P1
Cassidy+Ashton		C+A
www.cassidyashton.co.uk		
Architecture + Building Surveying + Town Planning		
10 Hunters Walk, Canal Street, Chester, CH1 4EB		01244 402 900
7 East Cliff, Preston, Lancashire, PR1 3JE		01772 258 355