



SF33 - 1.2m Post & Three Rail Fence

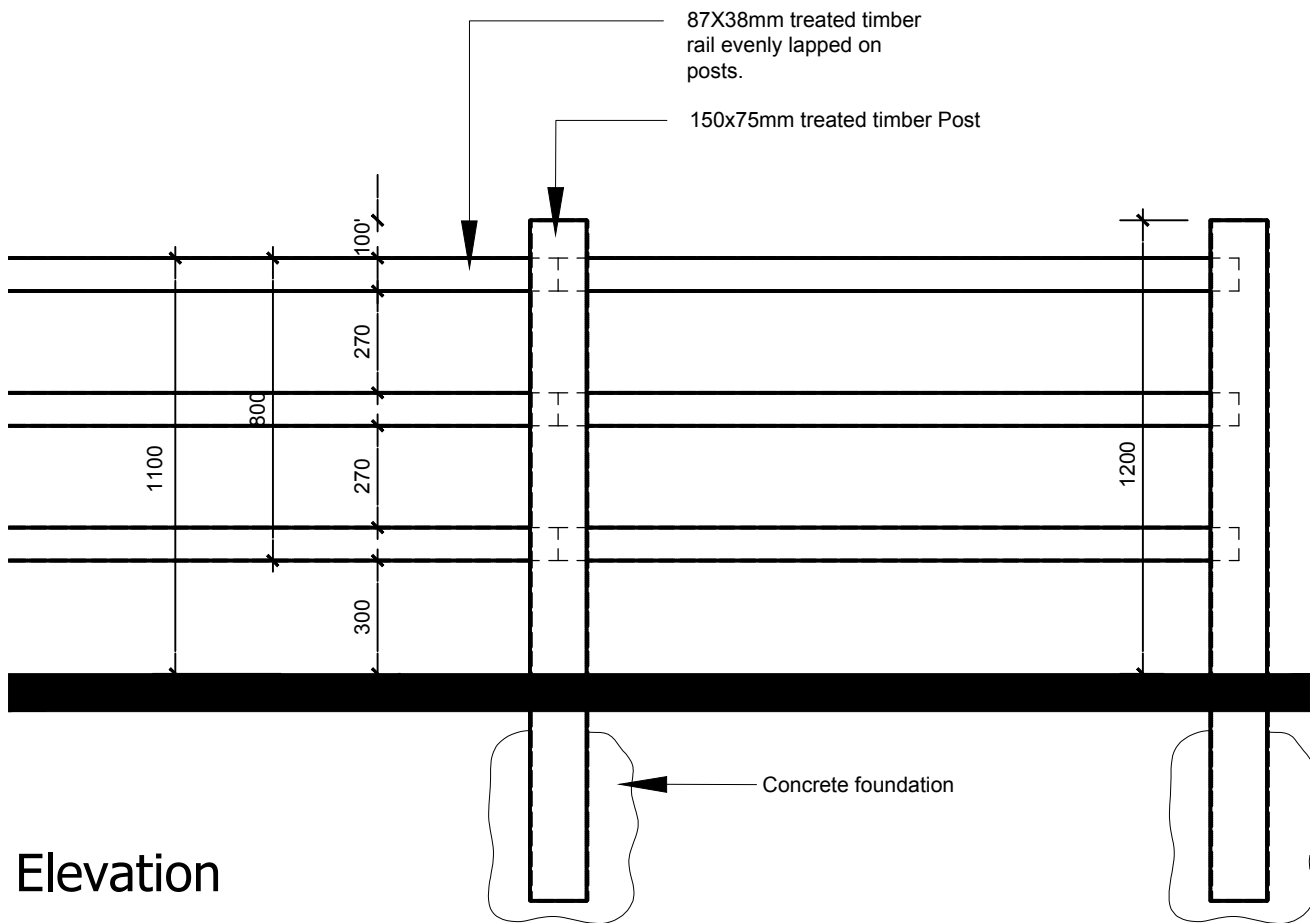

Elevation

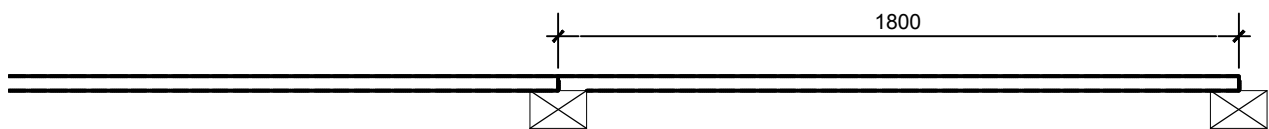

Plan

Taylor Wimpey

Title: Regional Standard Details

1.2m High Post and Three Rail Fence

Dwg No: SF 33

Scale: 1 : 20 @ A4 Date: 08/03/18

Dwn By: TWNW Chk By:

Taylor Wimpey North West
Washington House, Birchwood Park,
Warrington, Cheshire WA3 6QR
Tel 01925 849 500 Fax 01925 849 501
www.taylorwimpey.com