


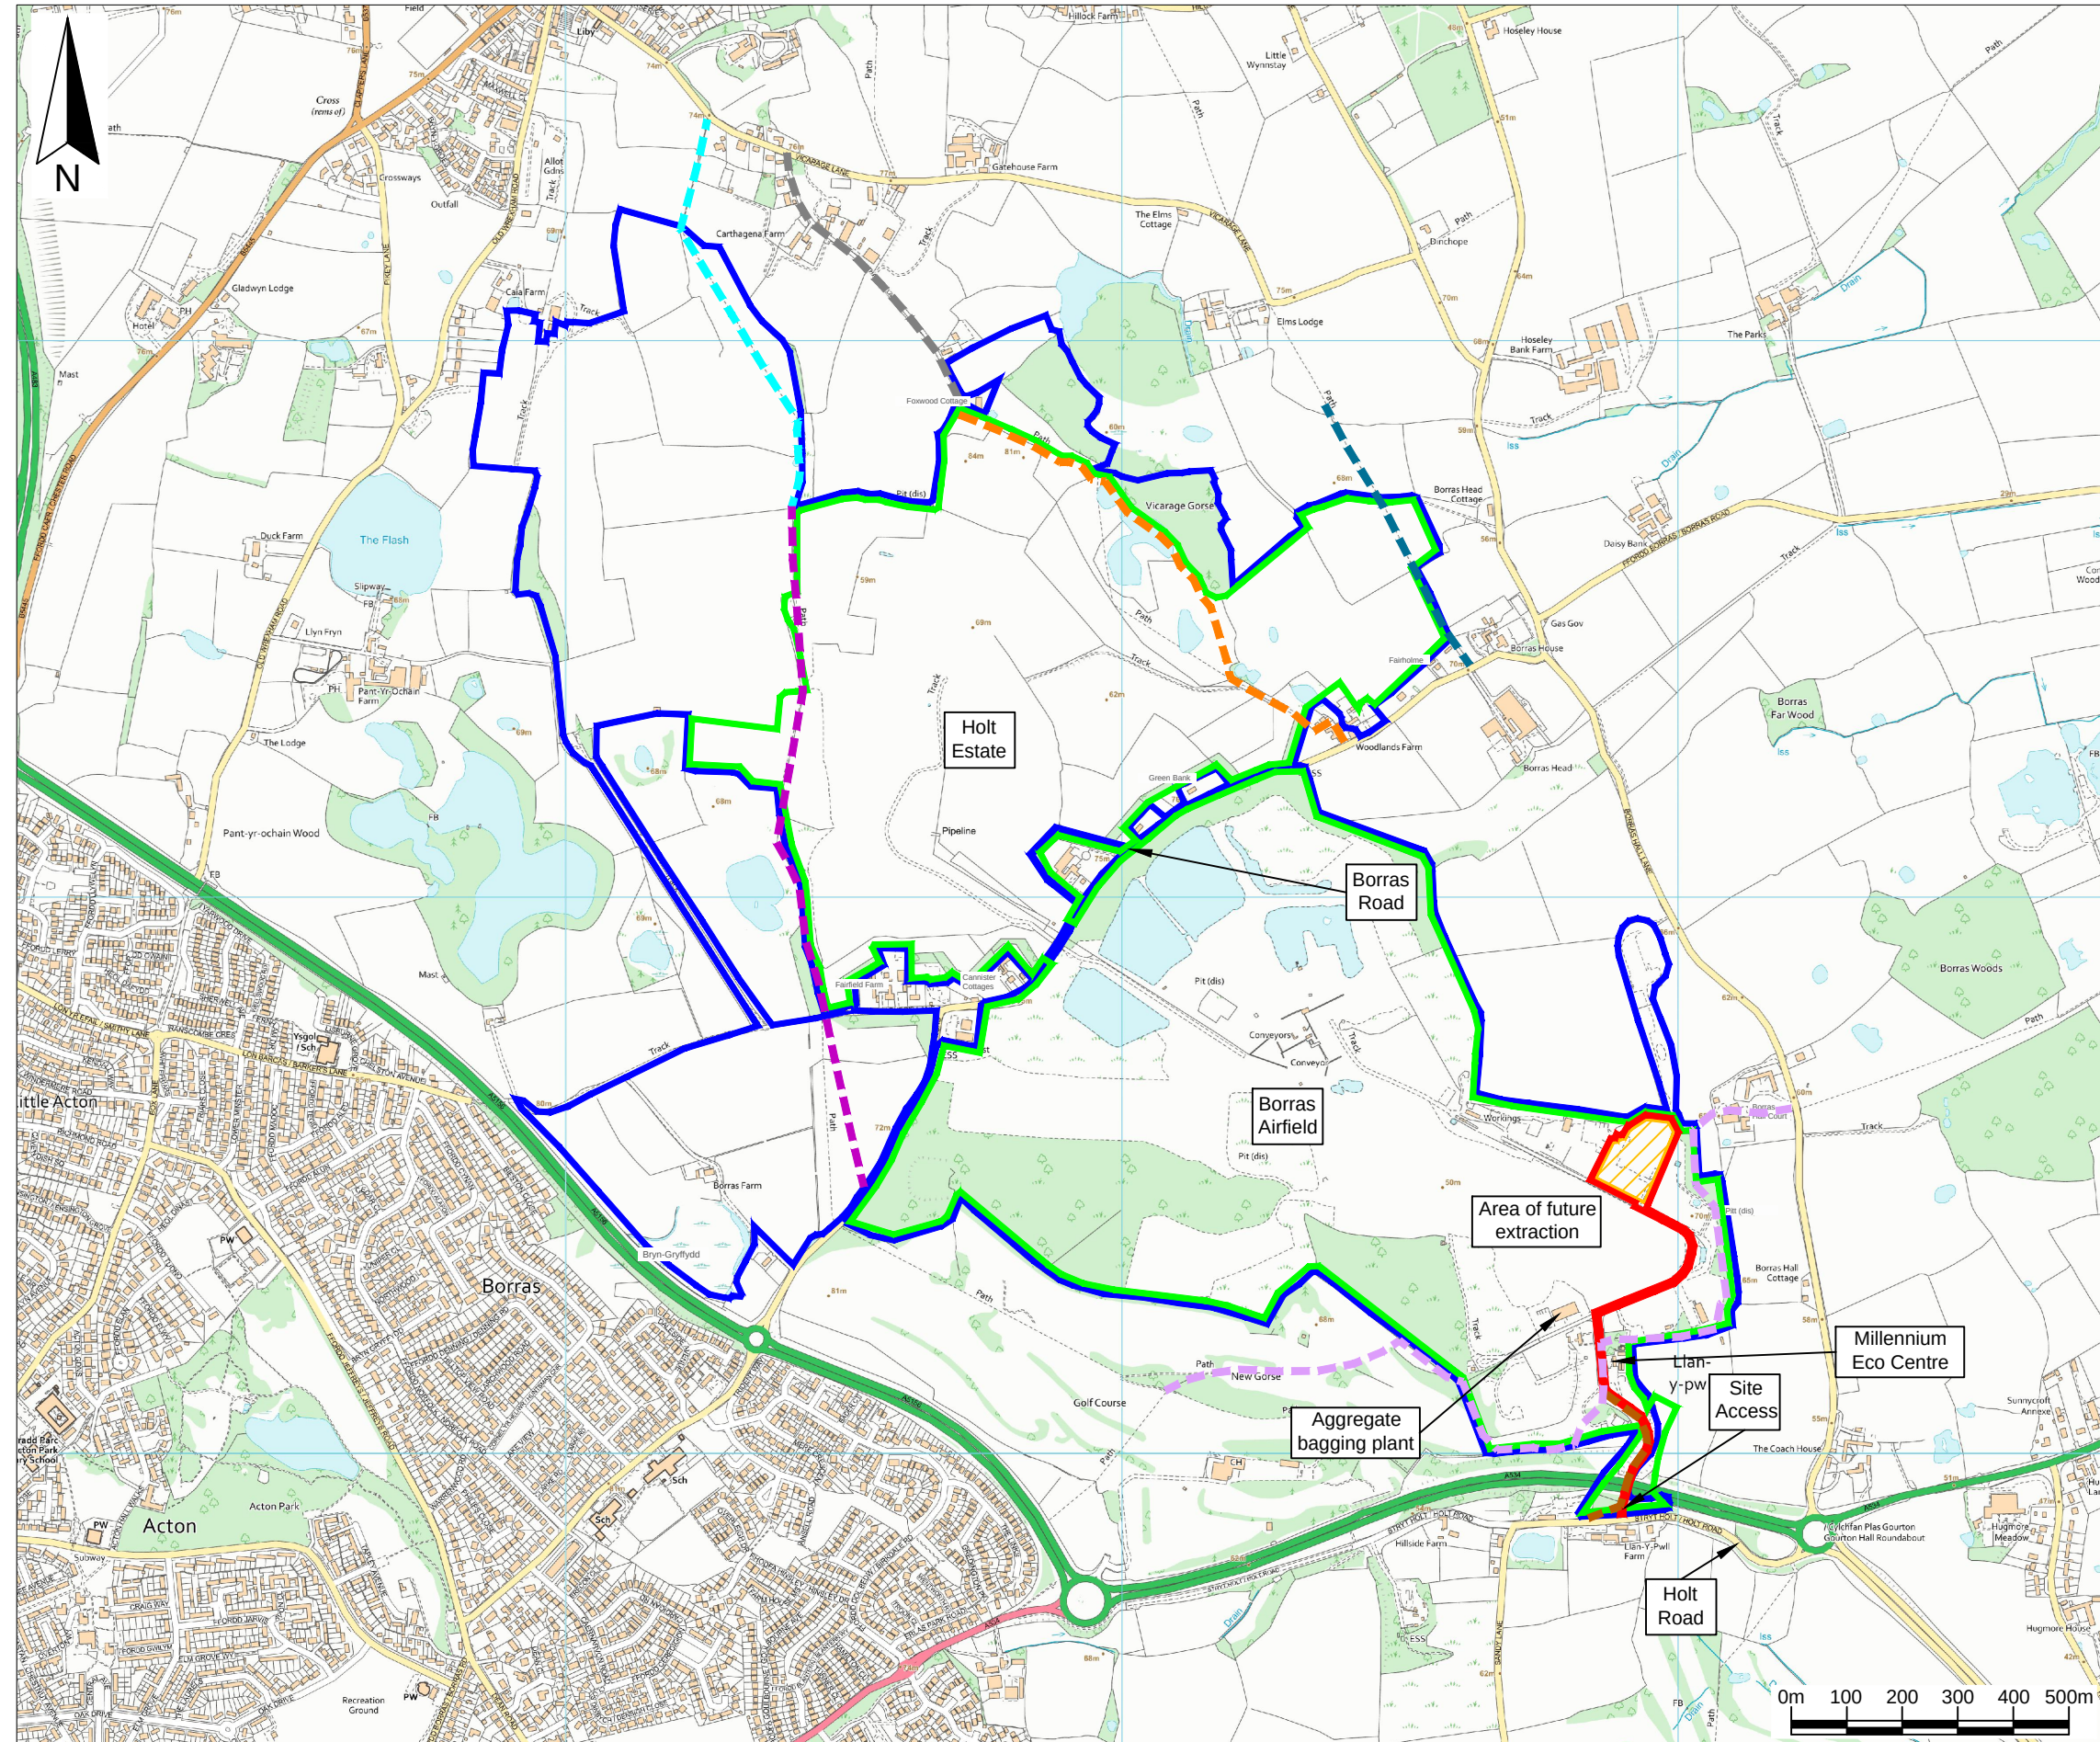

Key / Notes

-  Planning application boundary
-  Approximate area of land under the control of the applicant
-  Approximate boundary of planning permission reference P/2003/0579
-  Proposed development area for the asphalt planing storage and processing and the pre-coat chippings storage bays

Bridleways and Footpaths*

-  Footpath 8
-  Footpath 9
-  Footpath 11
-  Footpath 12
-  Footpath 13
-  Bridleway 13
-  Footpath GR12

Note:
Since planning permission reference P/2003/0579 was approved there have been changes to the road network (A534) hence the application boundary now crosses the dual carriageway
*Based on information from the WCBC website

	Final	KR	TJC	LC	16/04/21
Rev	Status	Drn	App	Chk	Date

Site
BORRAS QUARRY
Client



Title
The planning application boundary and proposed development area

Figure 2
Scale
1:12,500@A3

Drawing Ref
BRE/BO/03-21/22325
Reproduced scale mapping by permission of Ordnance Survey on behalf of The Controller of Her Majesty's Stationery Office. © Crown copyright 2017. All rights reserved
Licence number 100017818.

MJCA
Baddesley Colliery Offices,
Main Road, Baxterley, Atherstone,
Warwickshire, CV9 2LE.
Telephone : 01827 717891
Technical advisers on environmental issues Fax : 01827 718507