




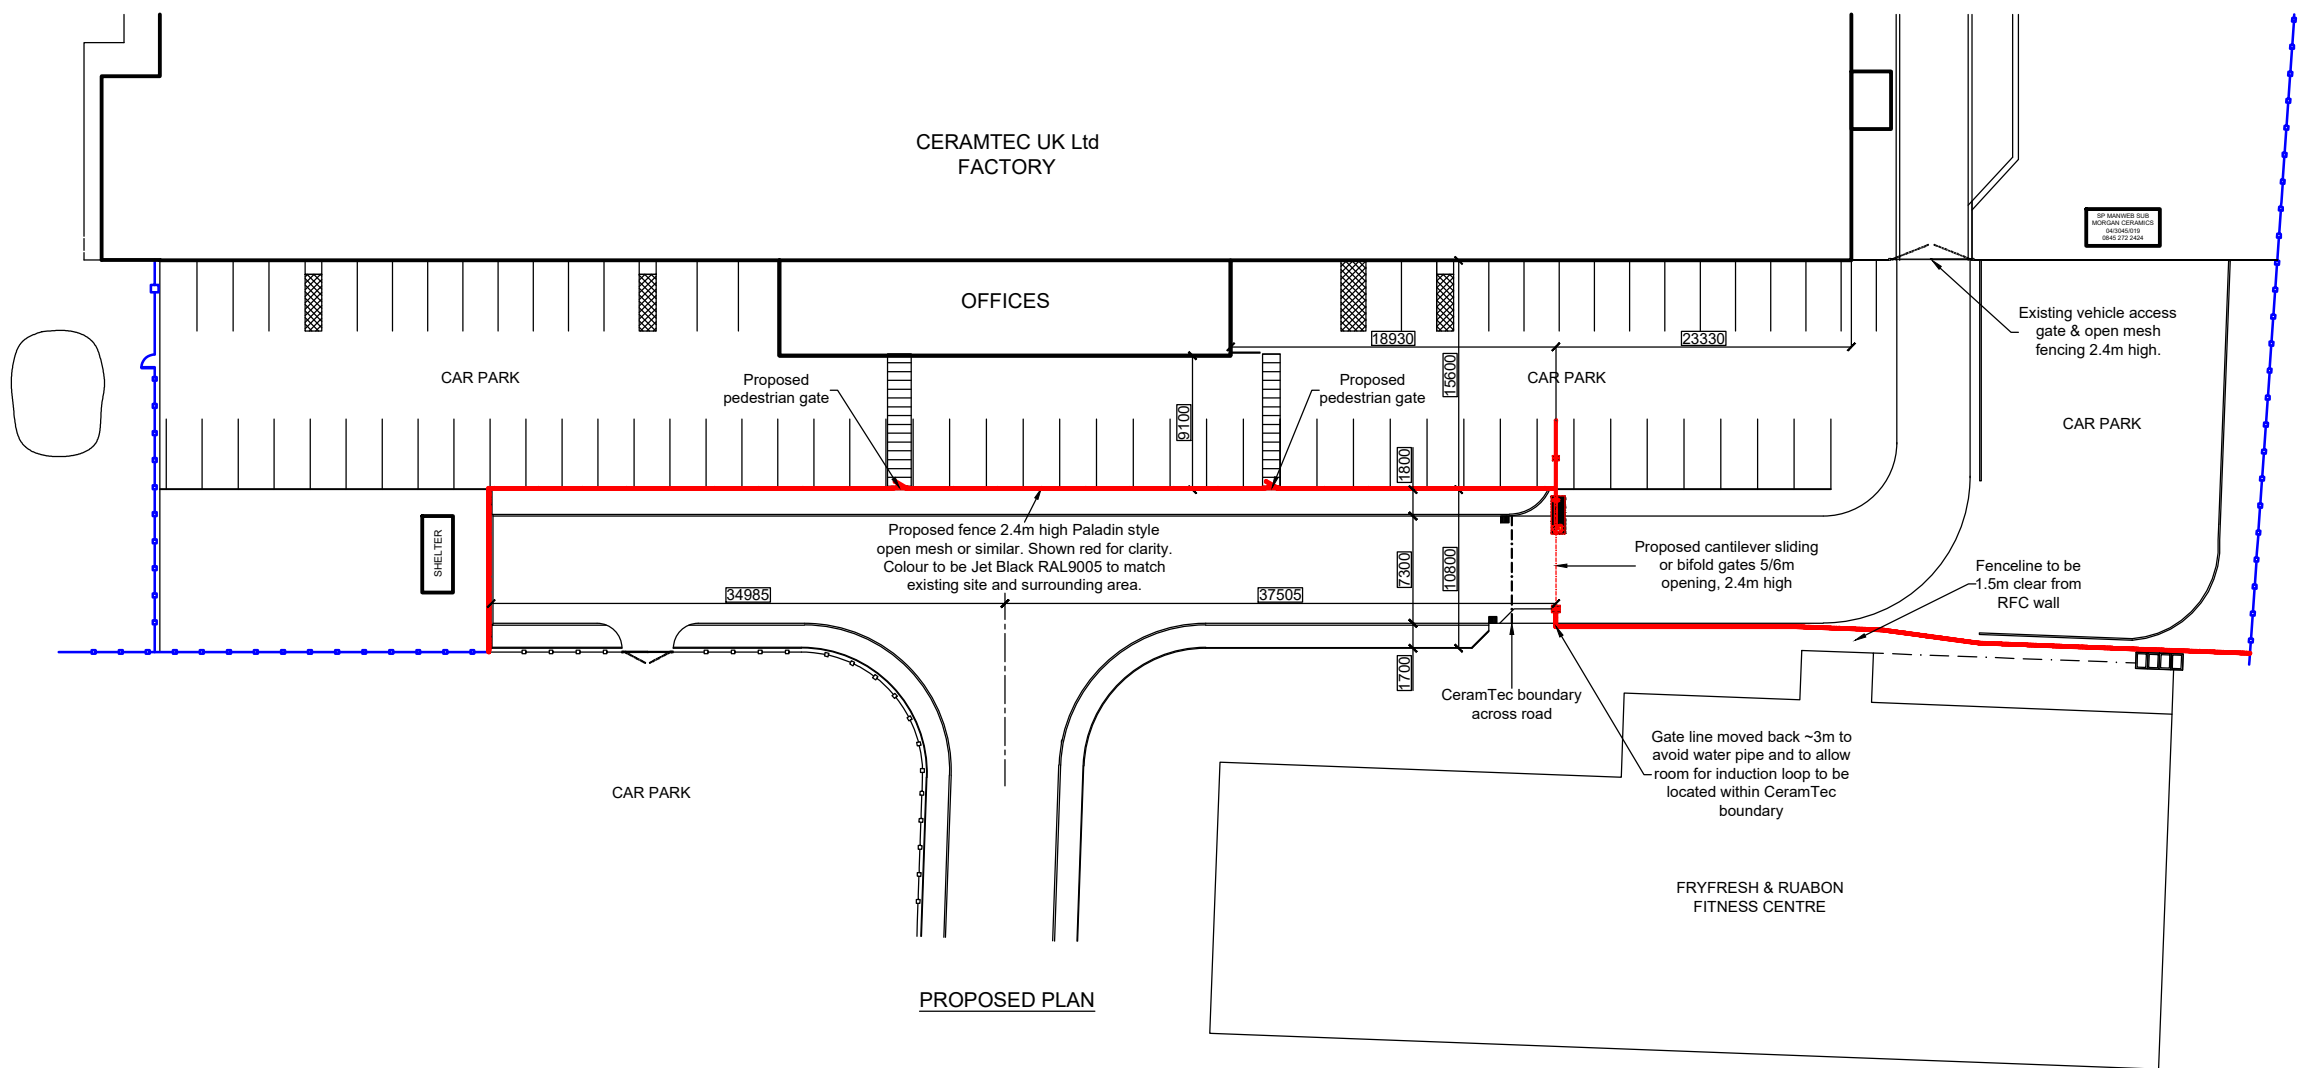

PROPOSED PLAN

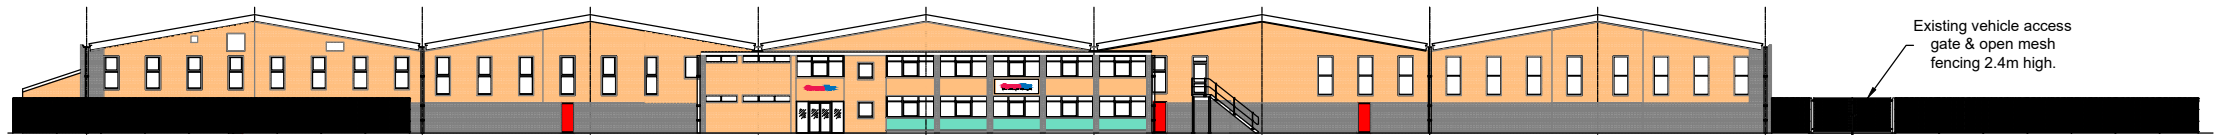

EXISTING FRONT
(SOUTH) ELEVATION

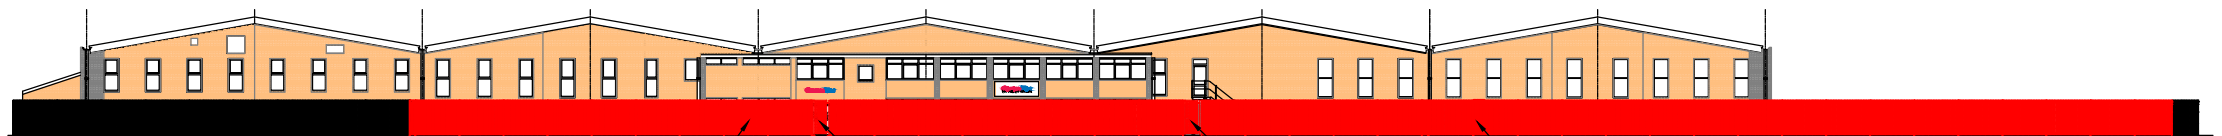

Proposed fence 2.4m high Paladin style open mesh or similar. Shown red for clarity. Colour to be Jet Black RAL9005 to match existing site and surrounding area.

PROPOSED FRONT
(SOUTH) ELEVATION

Proposed pedestrian gate

Proposed pedestrian gate

Proposed cantilever sliding or bifold gate

SCALE: Meters
0 1 2 3 4 5 6 7 8 9 10



Typical example of proposed fence.
Paladin style open mesh or similar
Colour RAL9005 Jet Black



Typical example of proposed
cantilever sliding gate.
Colour RAL9005 Jet Black

P02	26-10-21	TP	Fenceline & vehicle gate repositioned + notes/dimms added					
P01	23-08-21	TP	Issued for planning					
Rev.	Date	Drawn	Revision Note					
Dwg Status: PLANNING								
Client:			Osprey Projects Ltd Project Engineering & Facilities Management					
Project:								
Title:								
© This drawing is the property of Osprey Projects Ltd (OPL) and may not be reproduced in anyway, nor disclosed to any third party without the prior written consent of OPL.								
D'tn	TP	23-08-21	Cl'd	TP	JCC-000-00	Dimms, in mm UOS	Scale: 1:500 @A3	
Dwg No:	RUA-FenceDetails-GA-					Site No 1 of 1	Rev P02	Size A3