
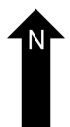
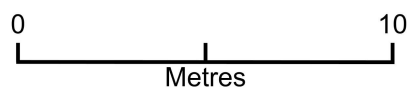


The Kiln - Transit Van Turning and Parking Plan

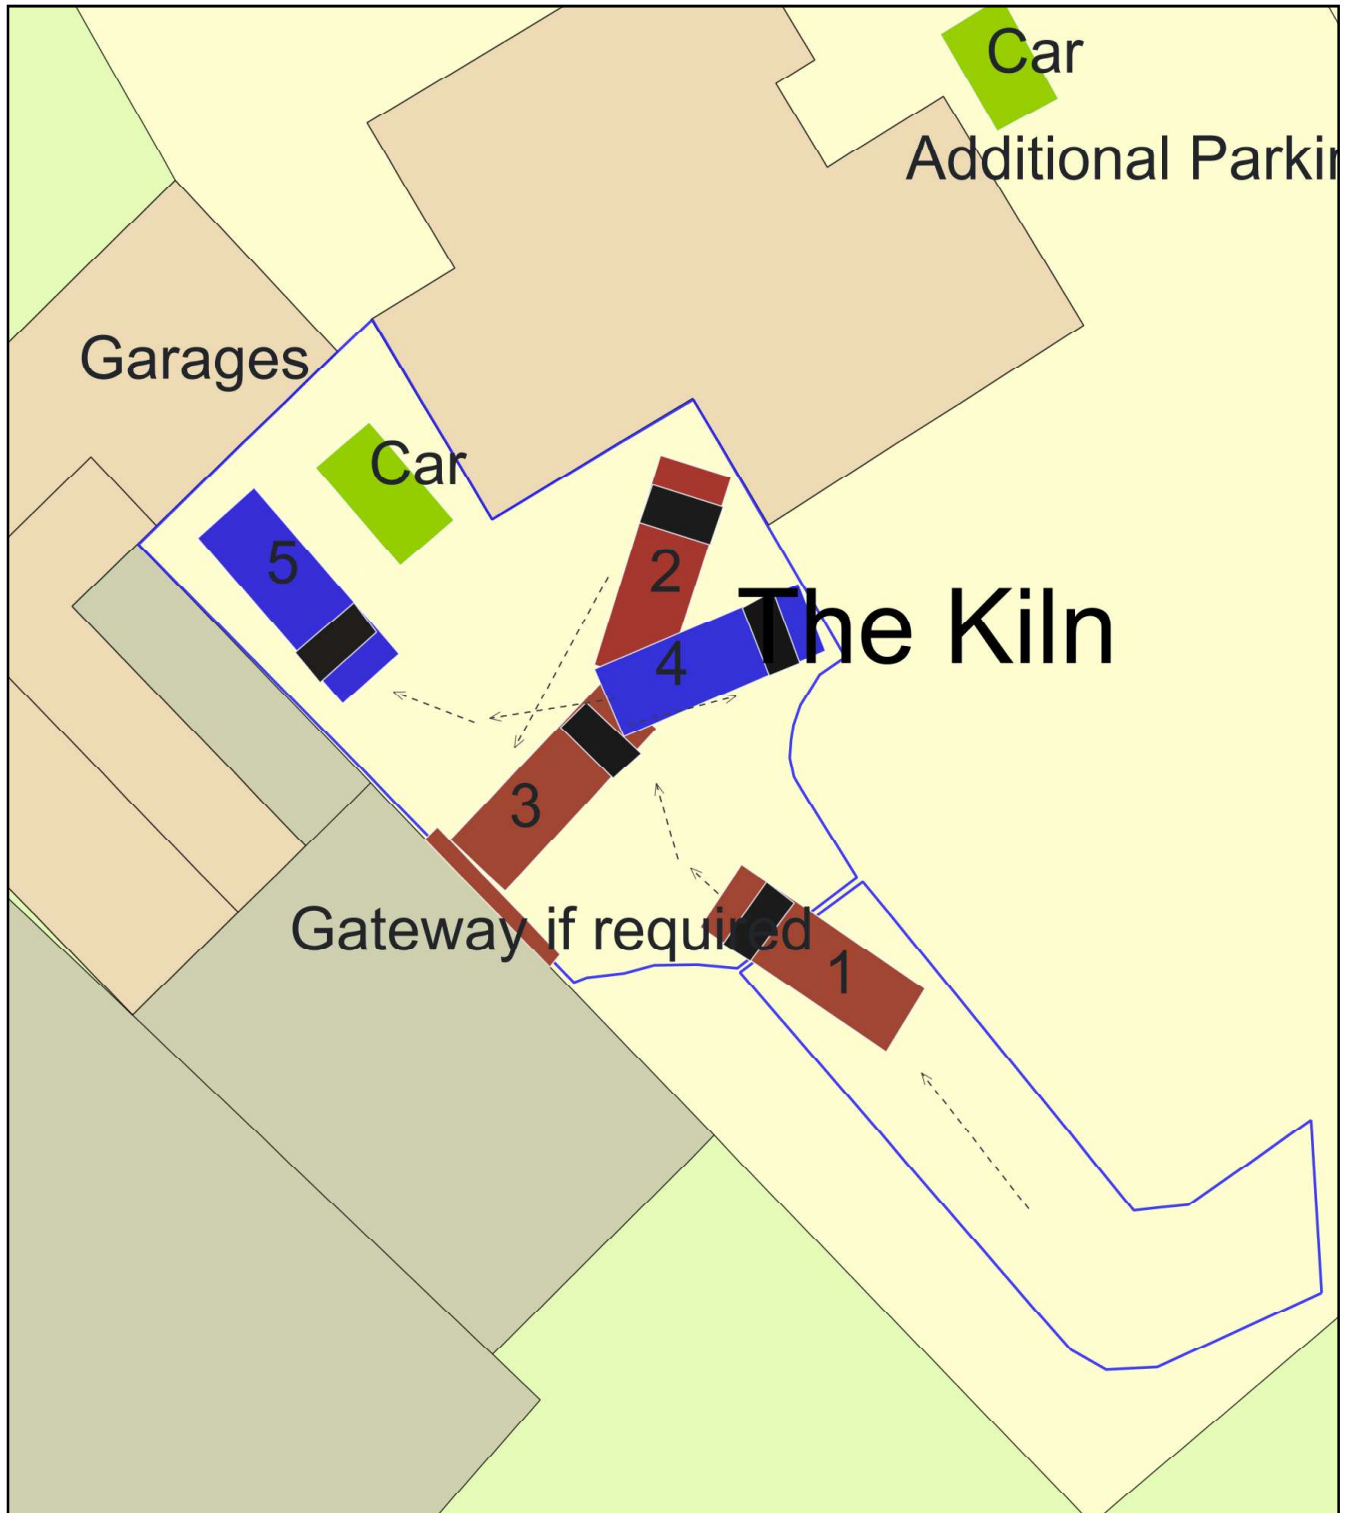

Plan Produced for: S Cubley

Date Produced: 11 Aug 2021

Plan Reference Number: TQRQM21223115540107

Scale: 1:200 @ A4