
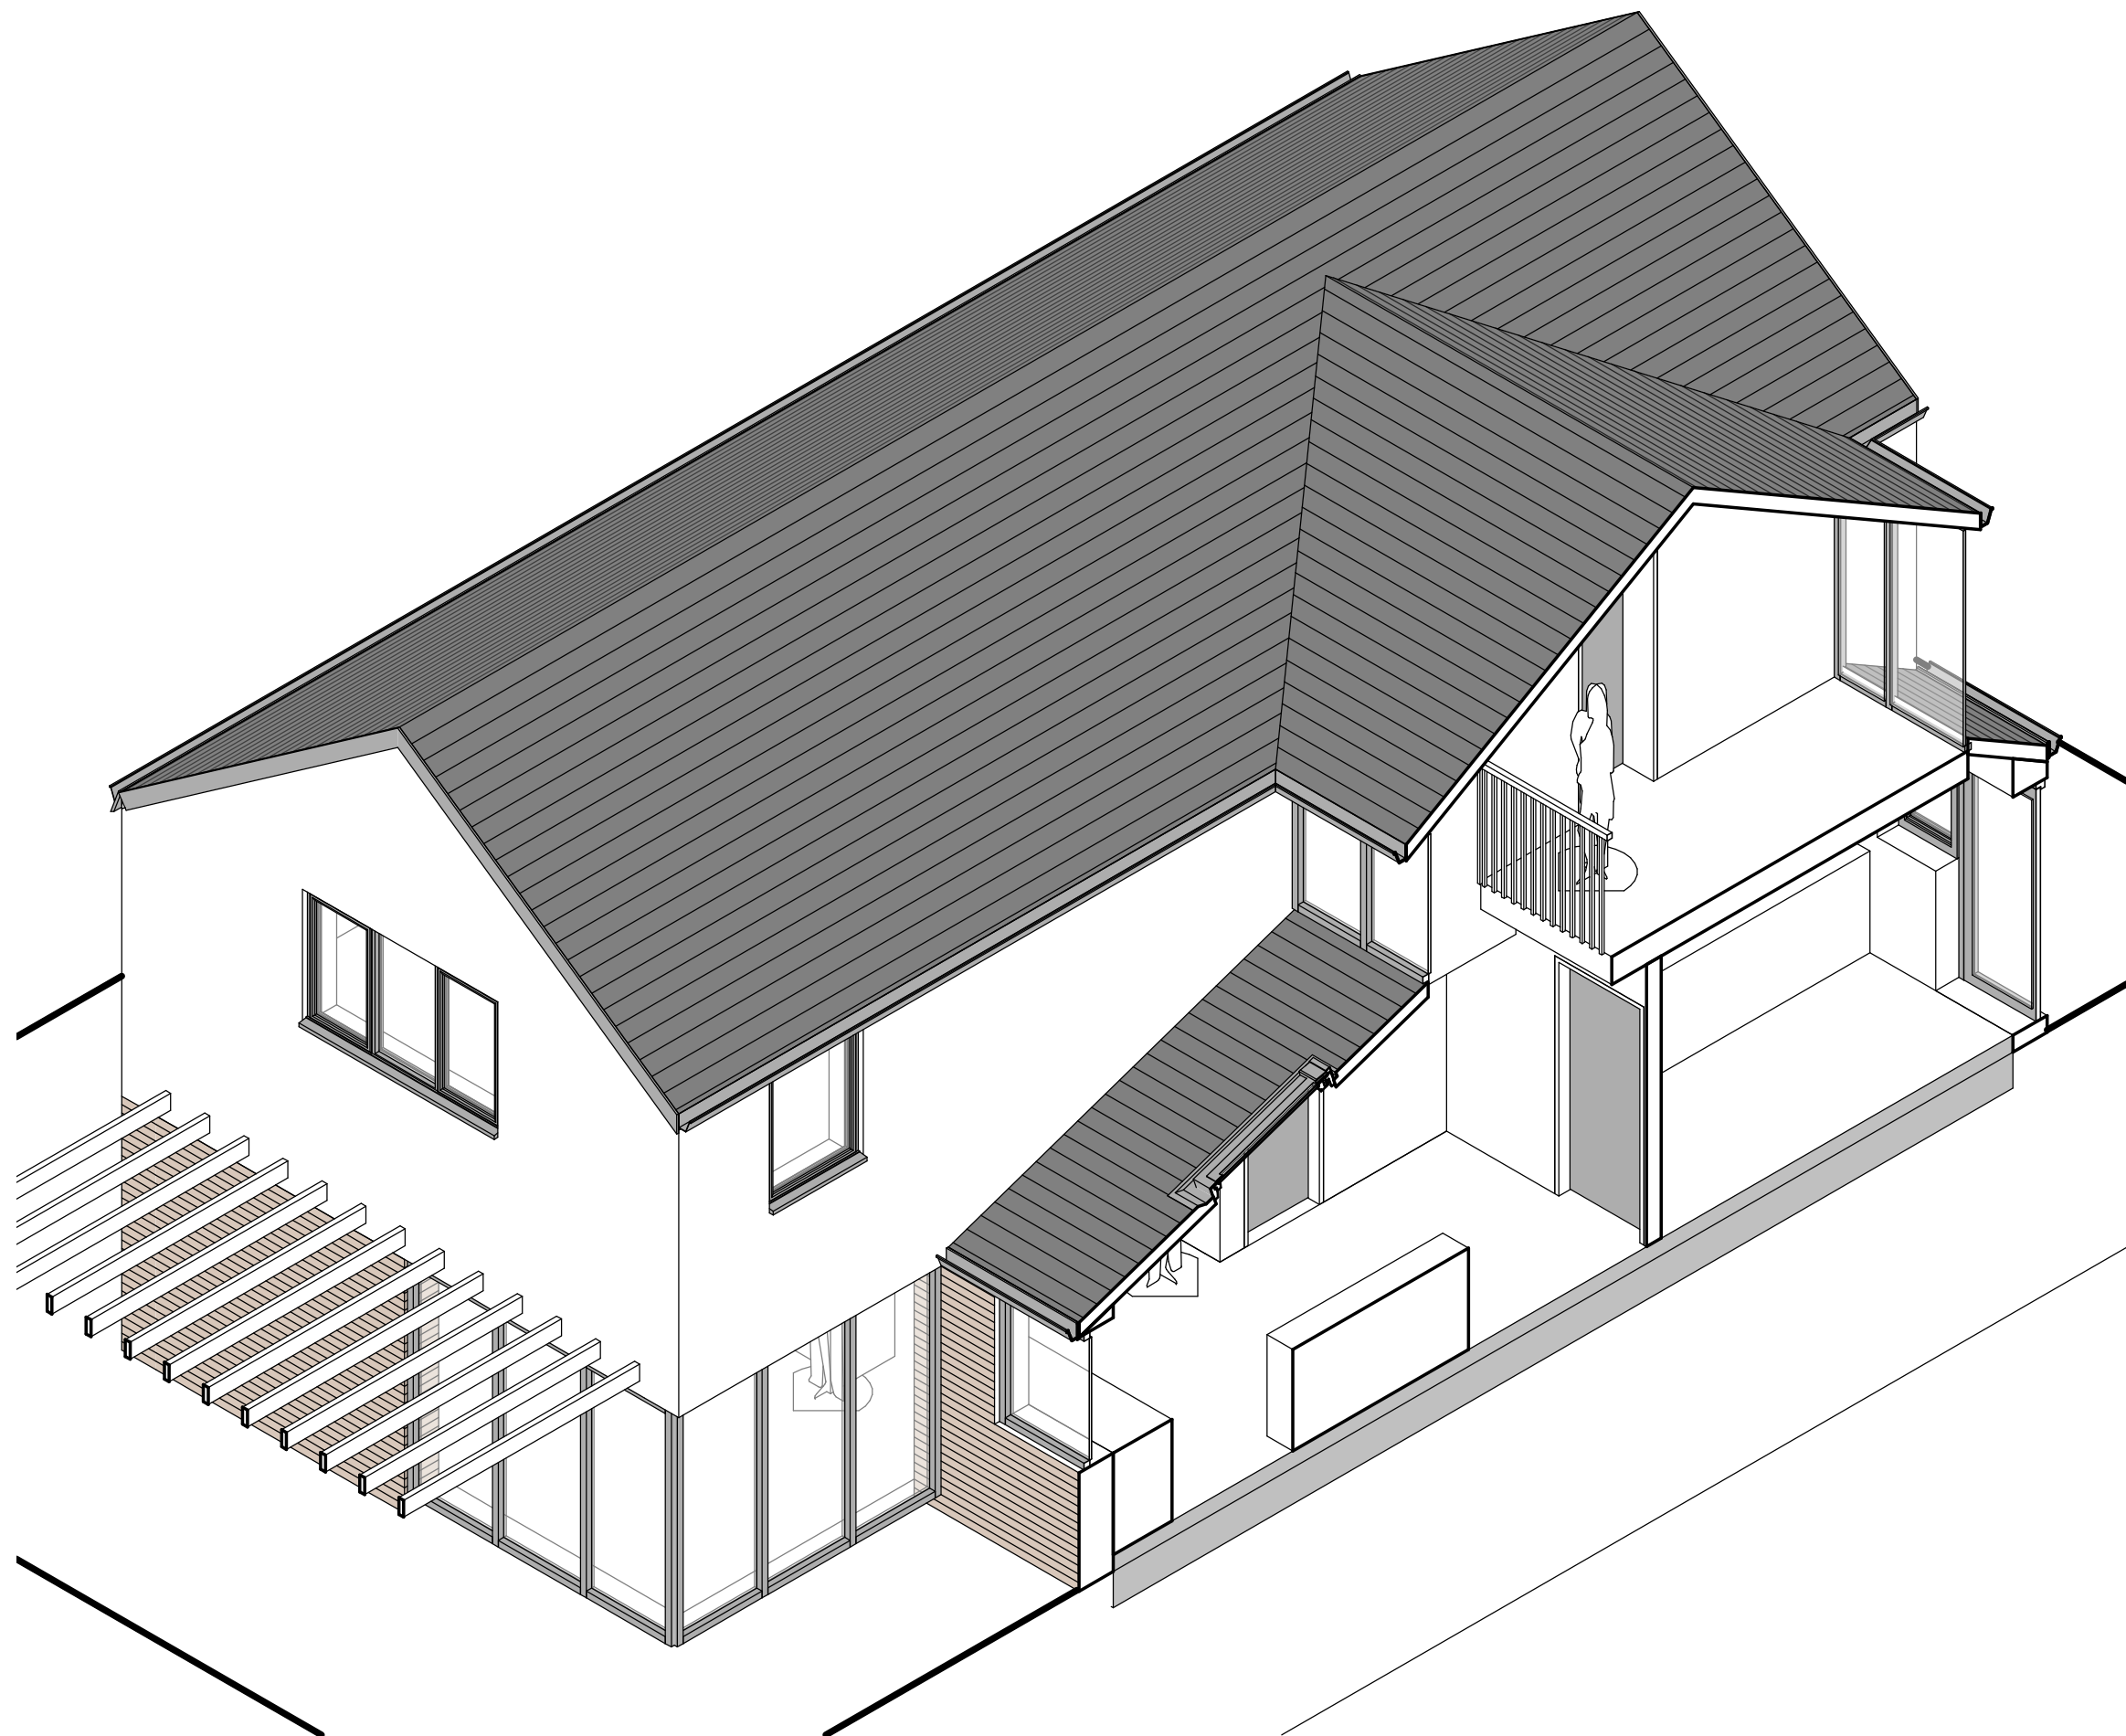
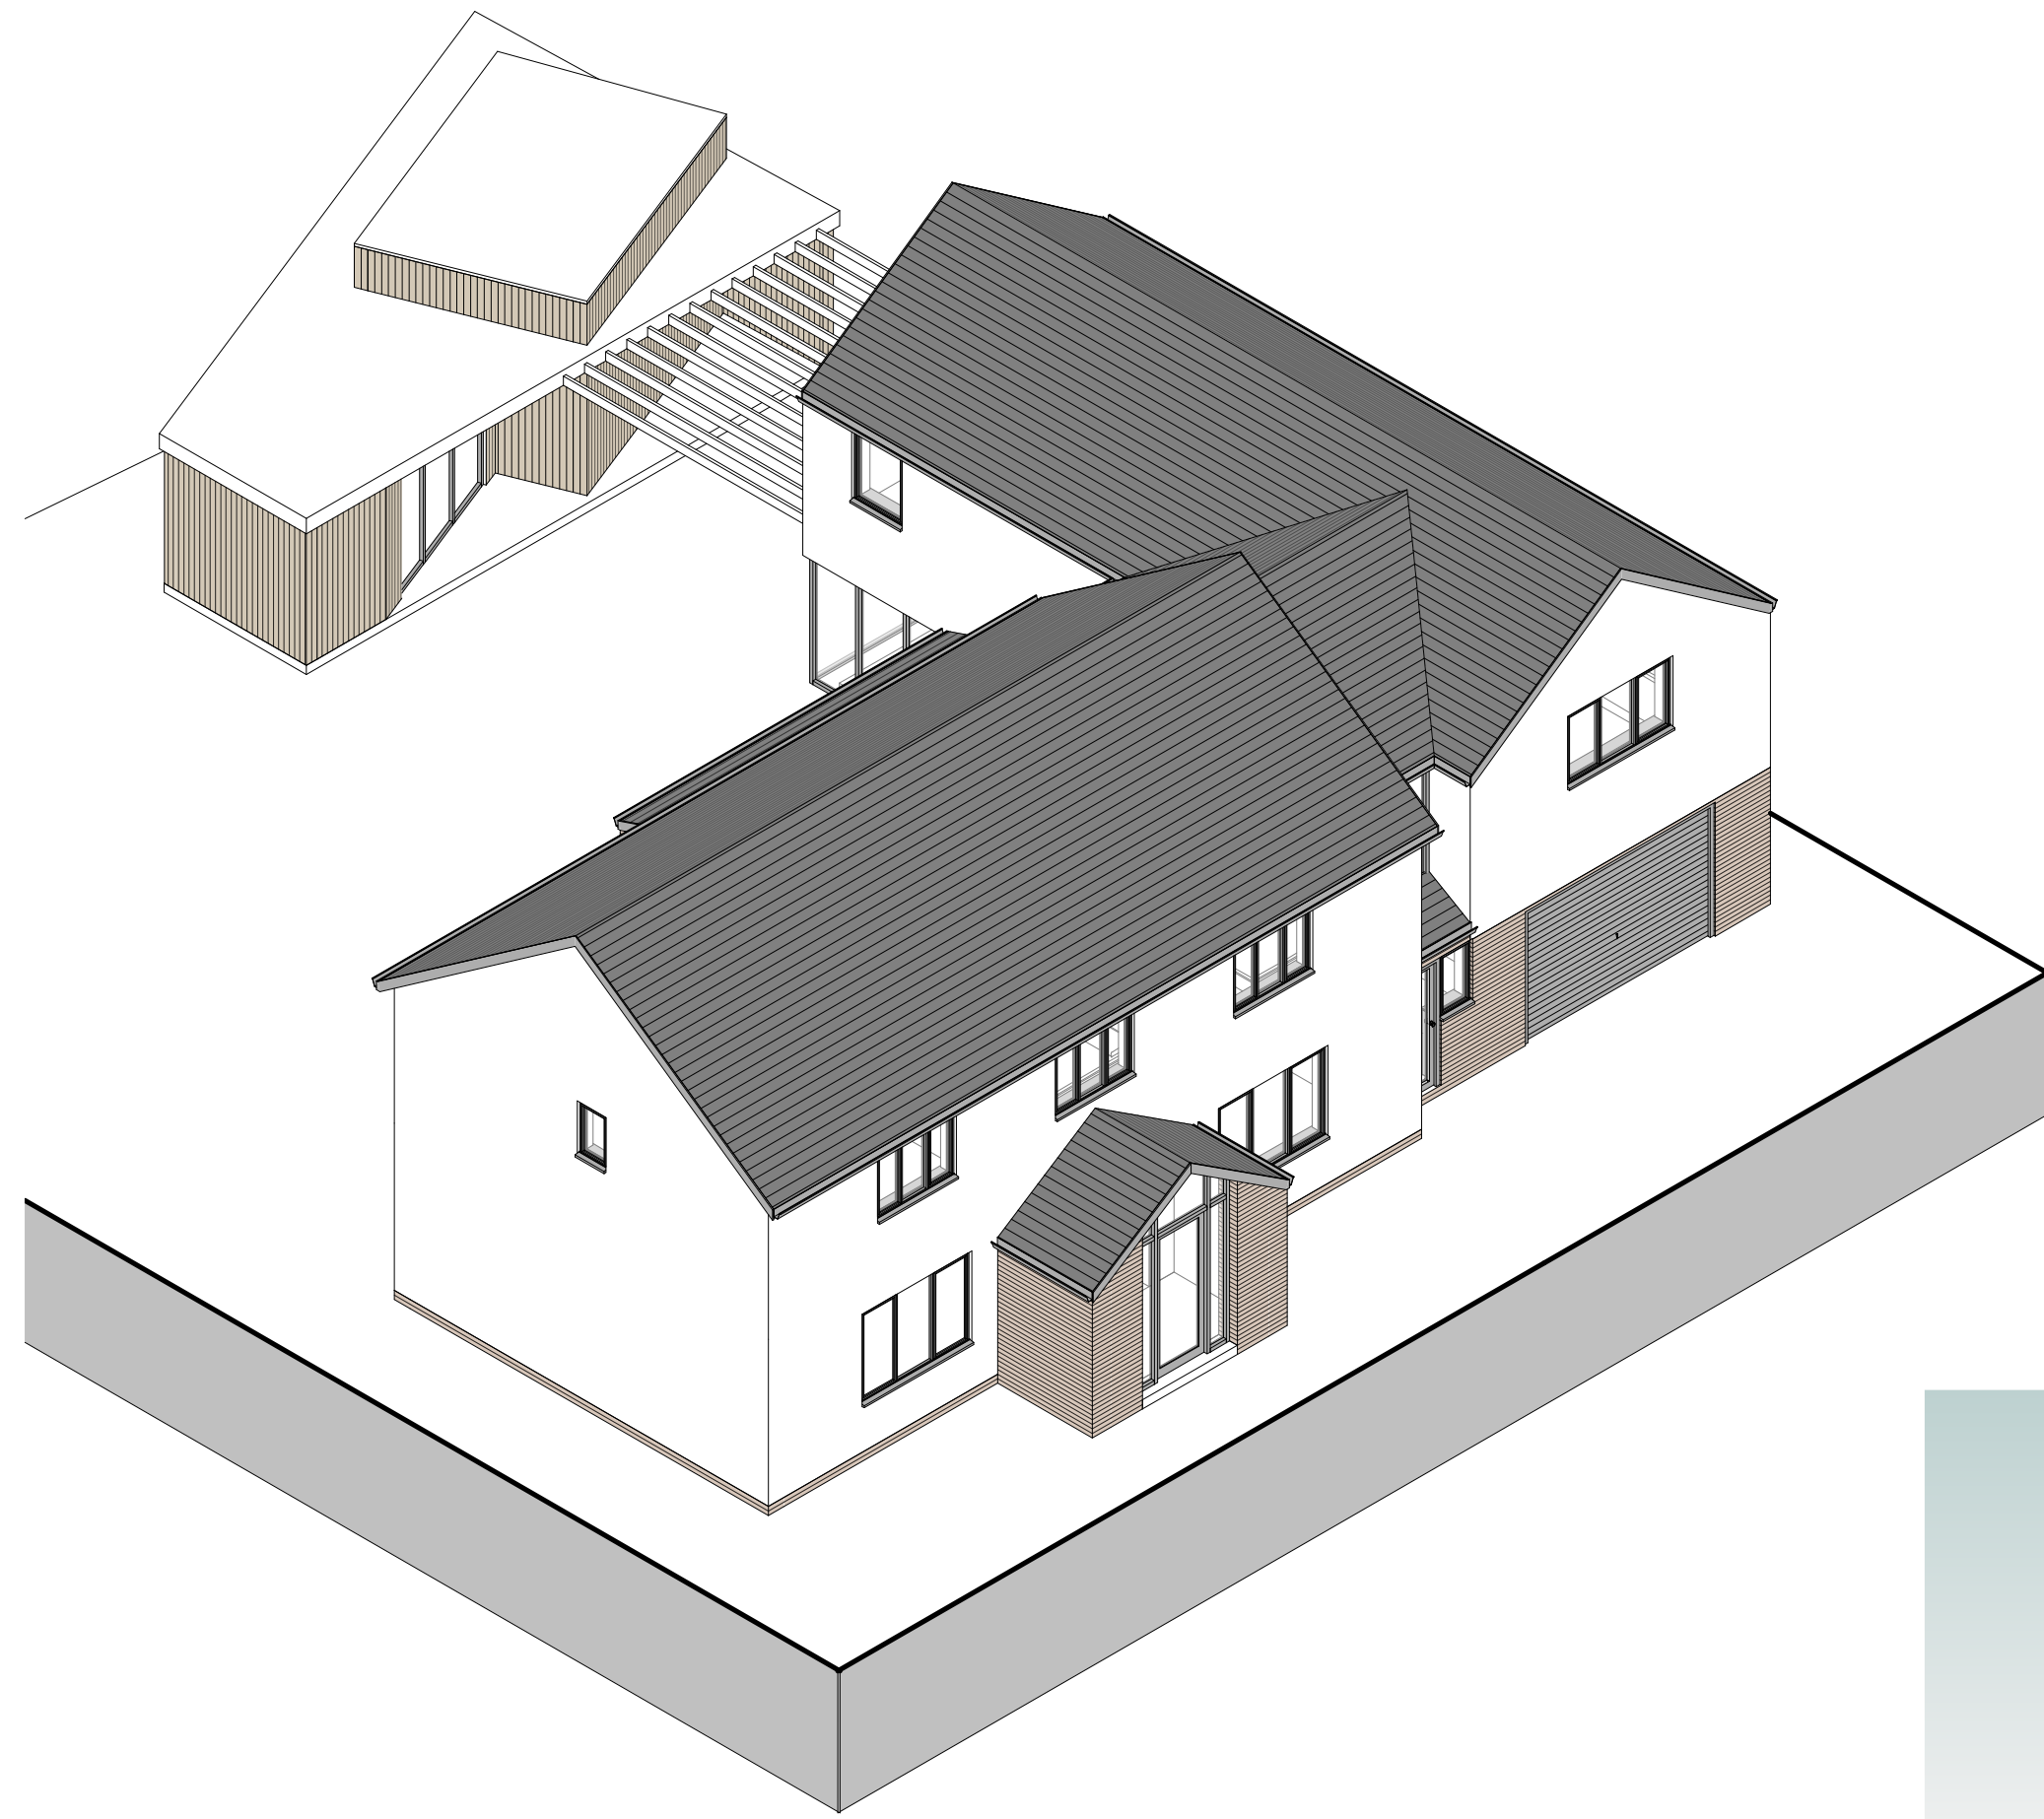


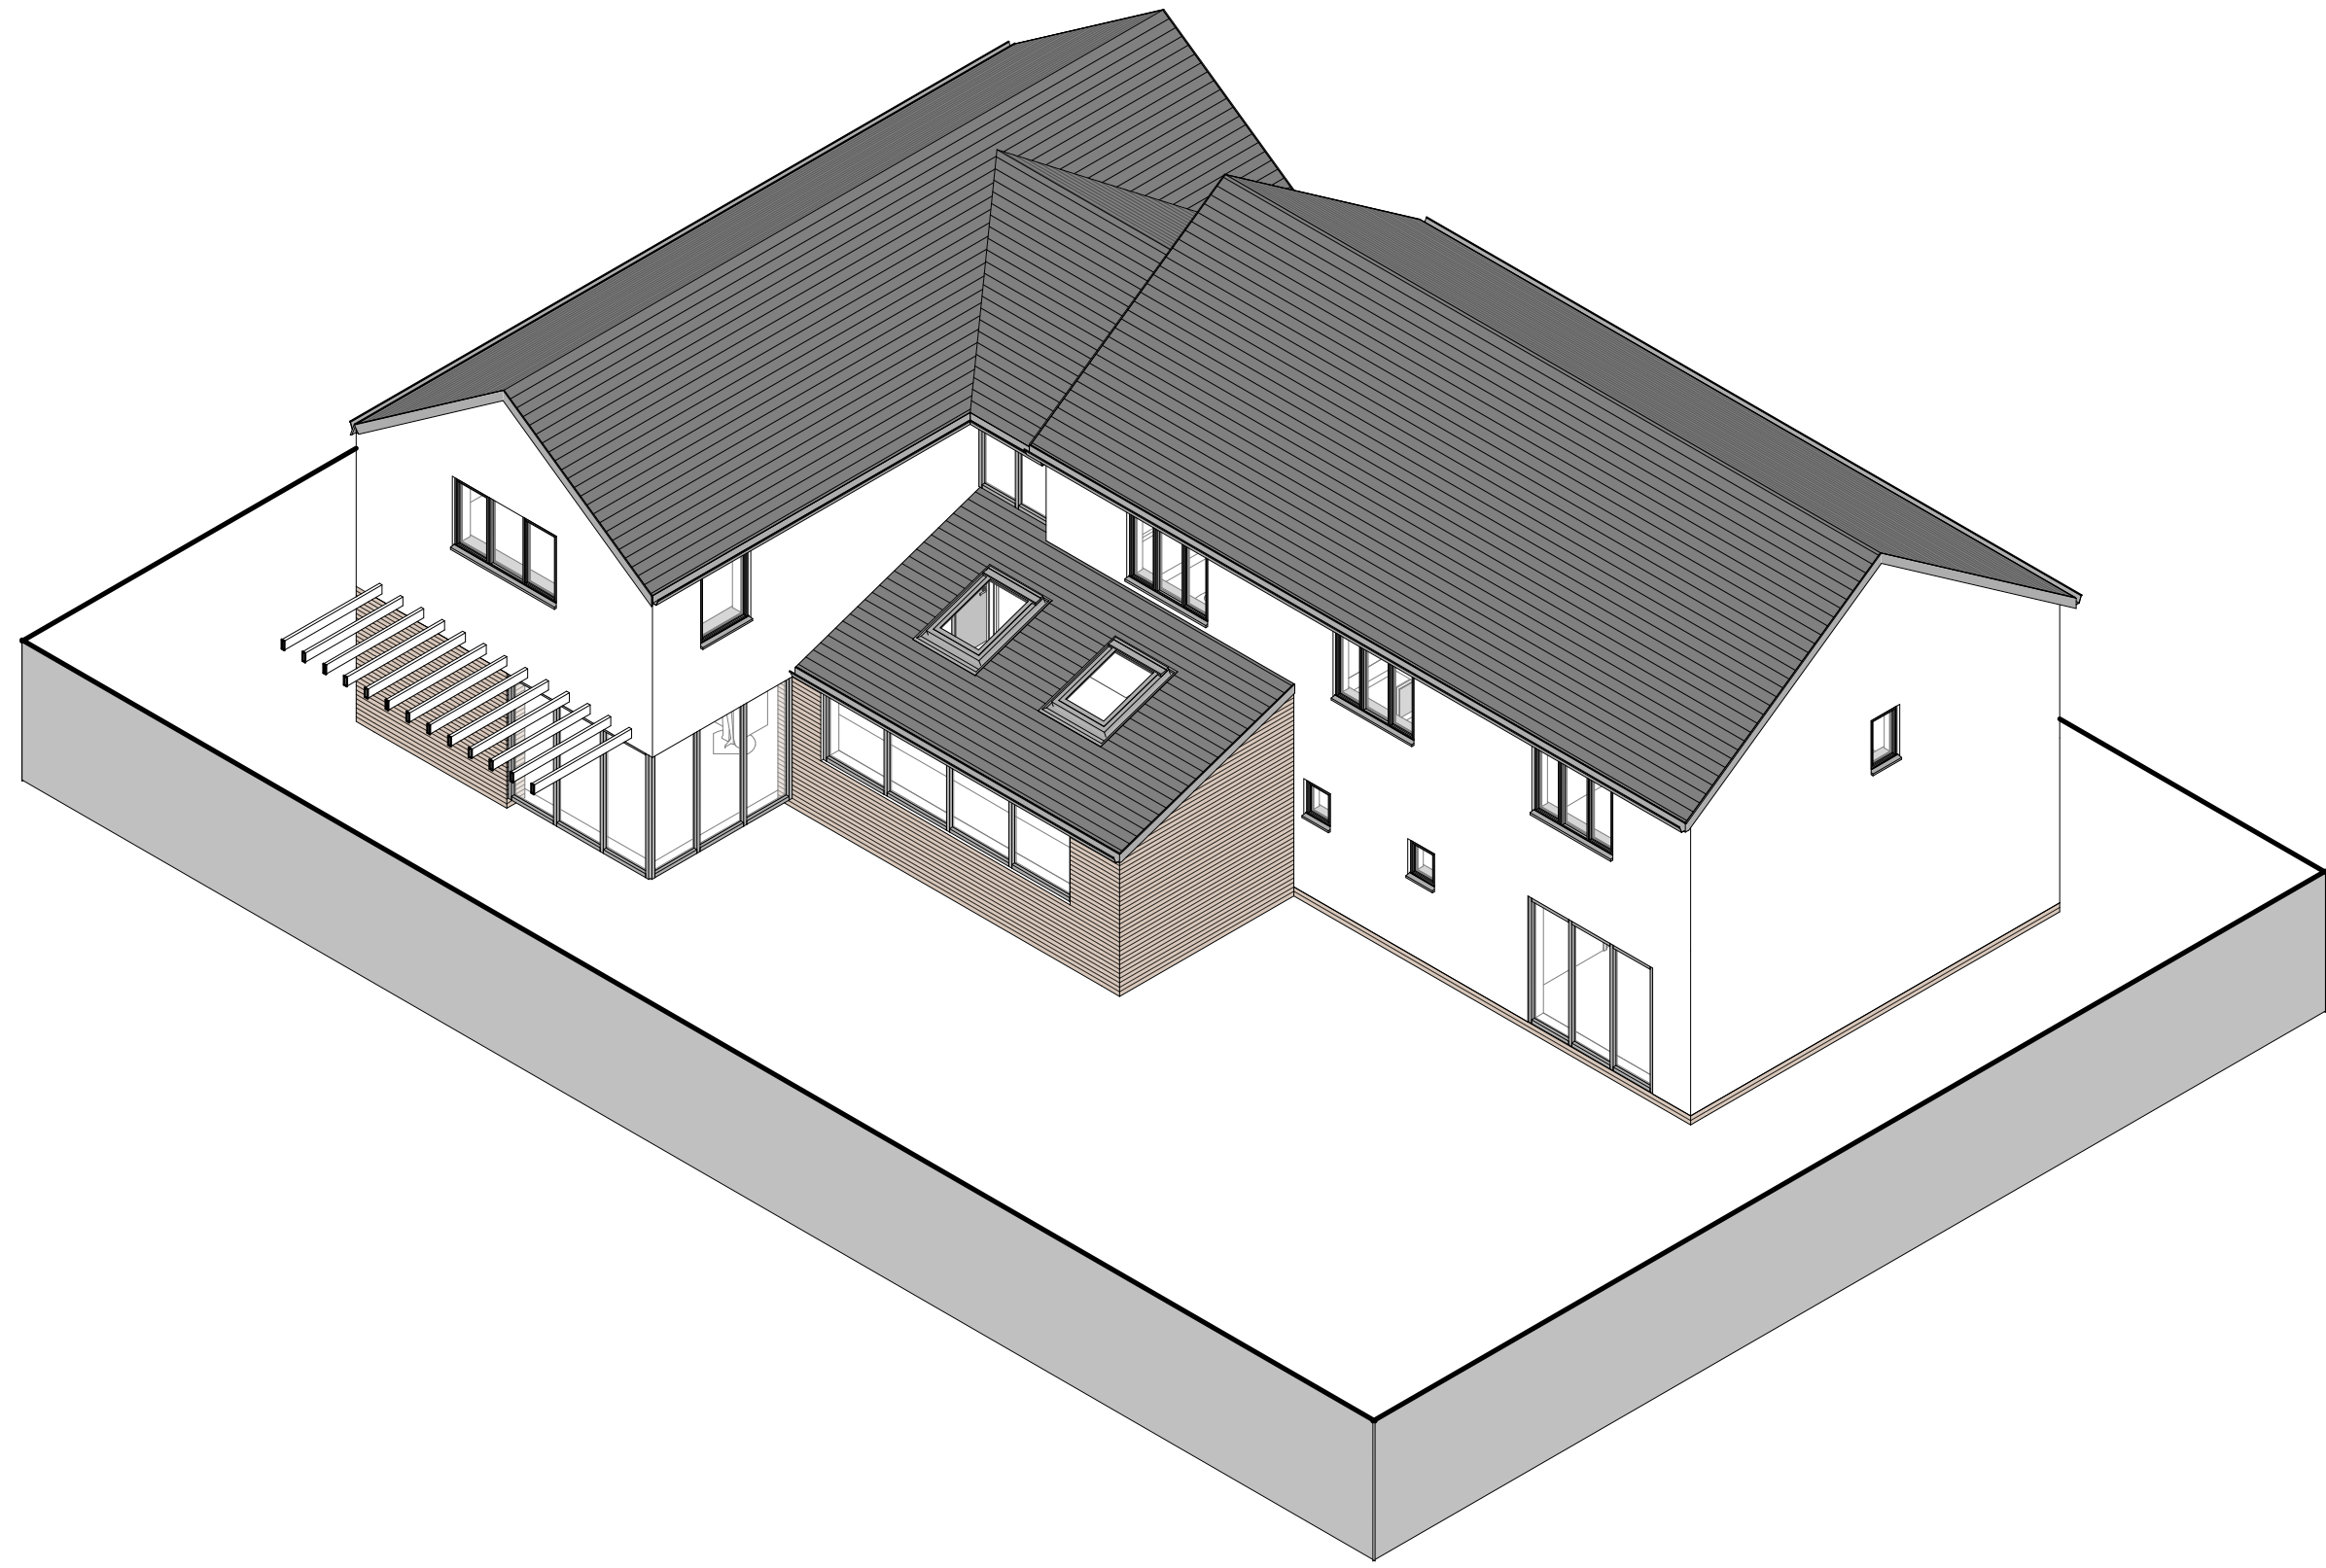

FRAME
Architecture to frame your lives

36 Plas Trion, Johnstown,
Wrexham LL14 1UR
0754368690
ge@weareframe.co.uk
www.weareframe.co.uk
facebook.com/frame.architect
instagram.com/we_are_frame

Project:	Hermitage Drive, Wrexham LL13 7EY		
Title:	3D Views		
Scale @ A1:	Author: GE	Date: 15.09.21	
Project Ref: 21-45	Drawing No: A600	Rev: A	