

Notes.
All details existing, unless marked proposed
Original drawing size A4
Scaled dimensions should not be taken from this
drawing unless authorised.

ArdentLand

7 Bell Yard
London
WC2A 2JR
0203 925 4603
www.ardentland.com

Ardent Land Ref:

Project

Wall at
Eagles Meadow,
Smithfield Road,
Wrexham,
LL13 8DG

Drawing Name

Sketch View -
Proposed

Drawing Status

PLANNING

Revision

- First Formal Issue
B Sign size revised

CODD
CODD

Date

14.07.2021

Drawing Scale @ A4


NTS

Layout ID

Revision

T4607 A4 062 B

Turnkey
A4

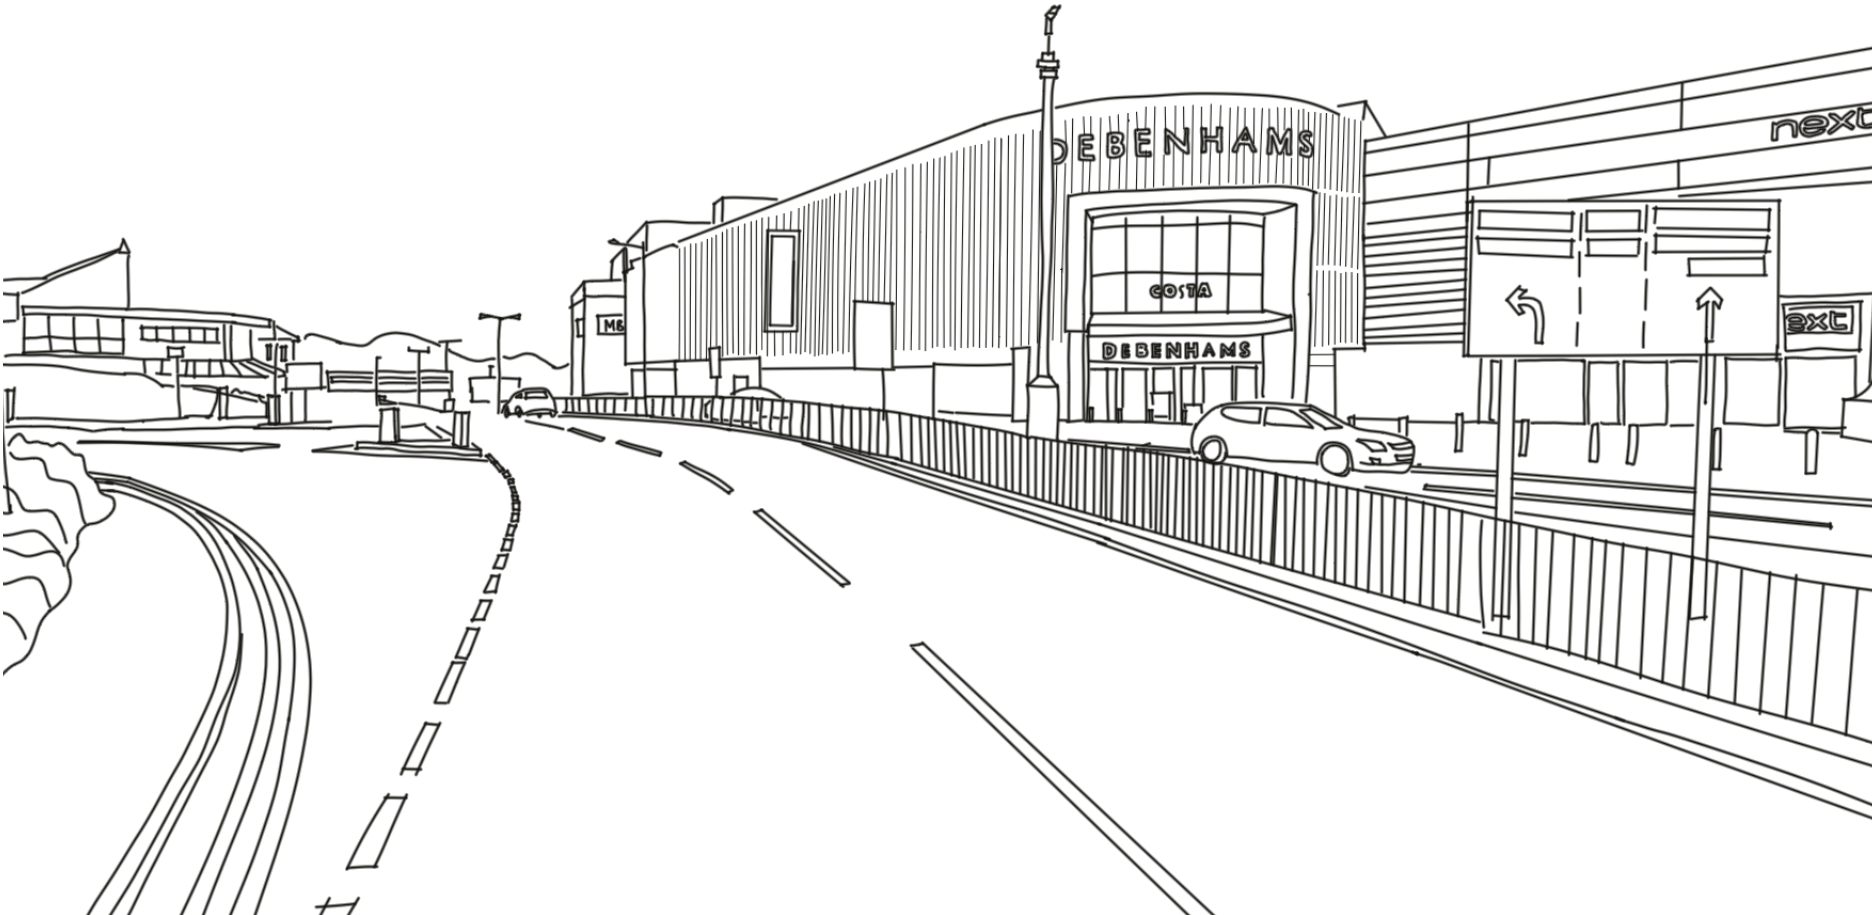

Sketch View