
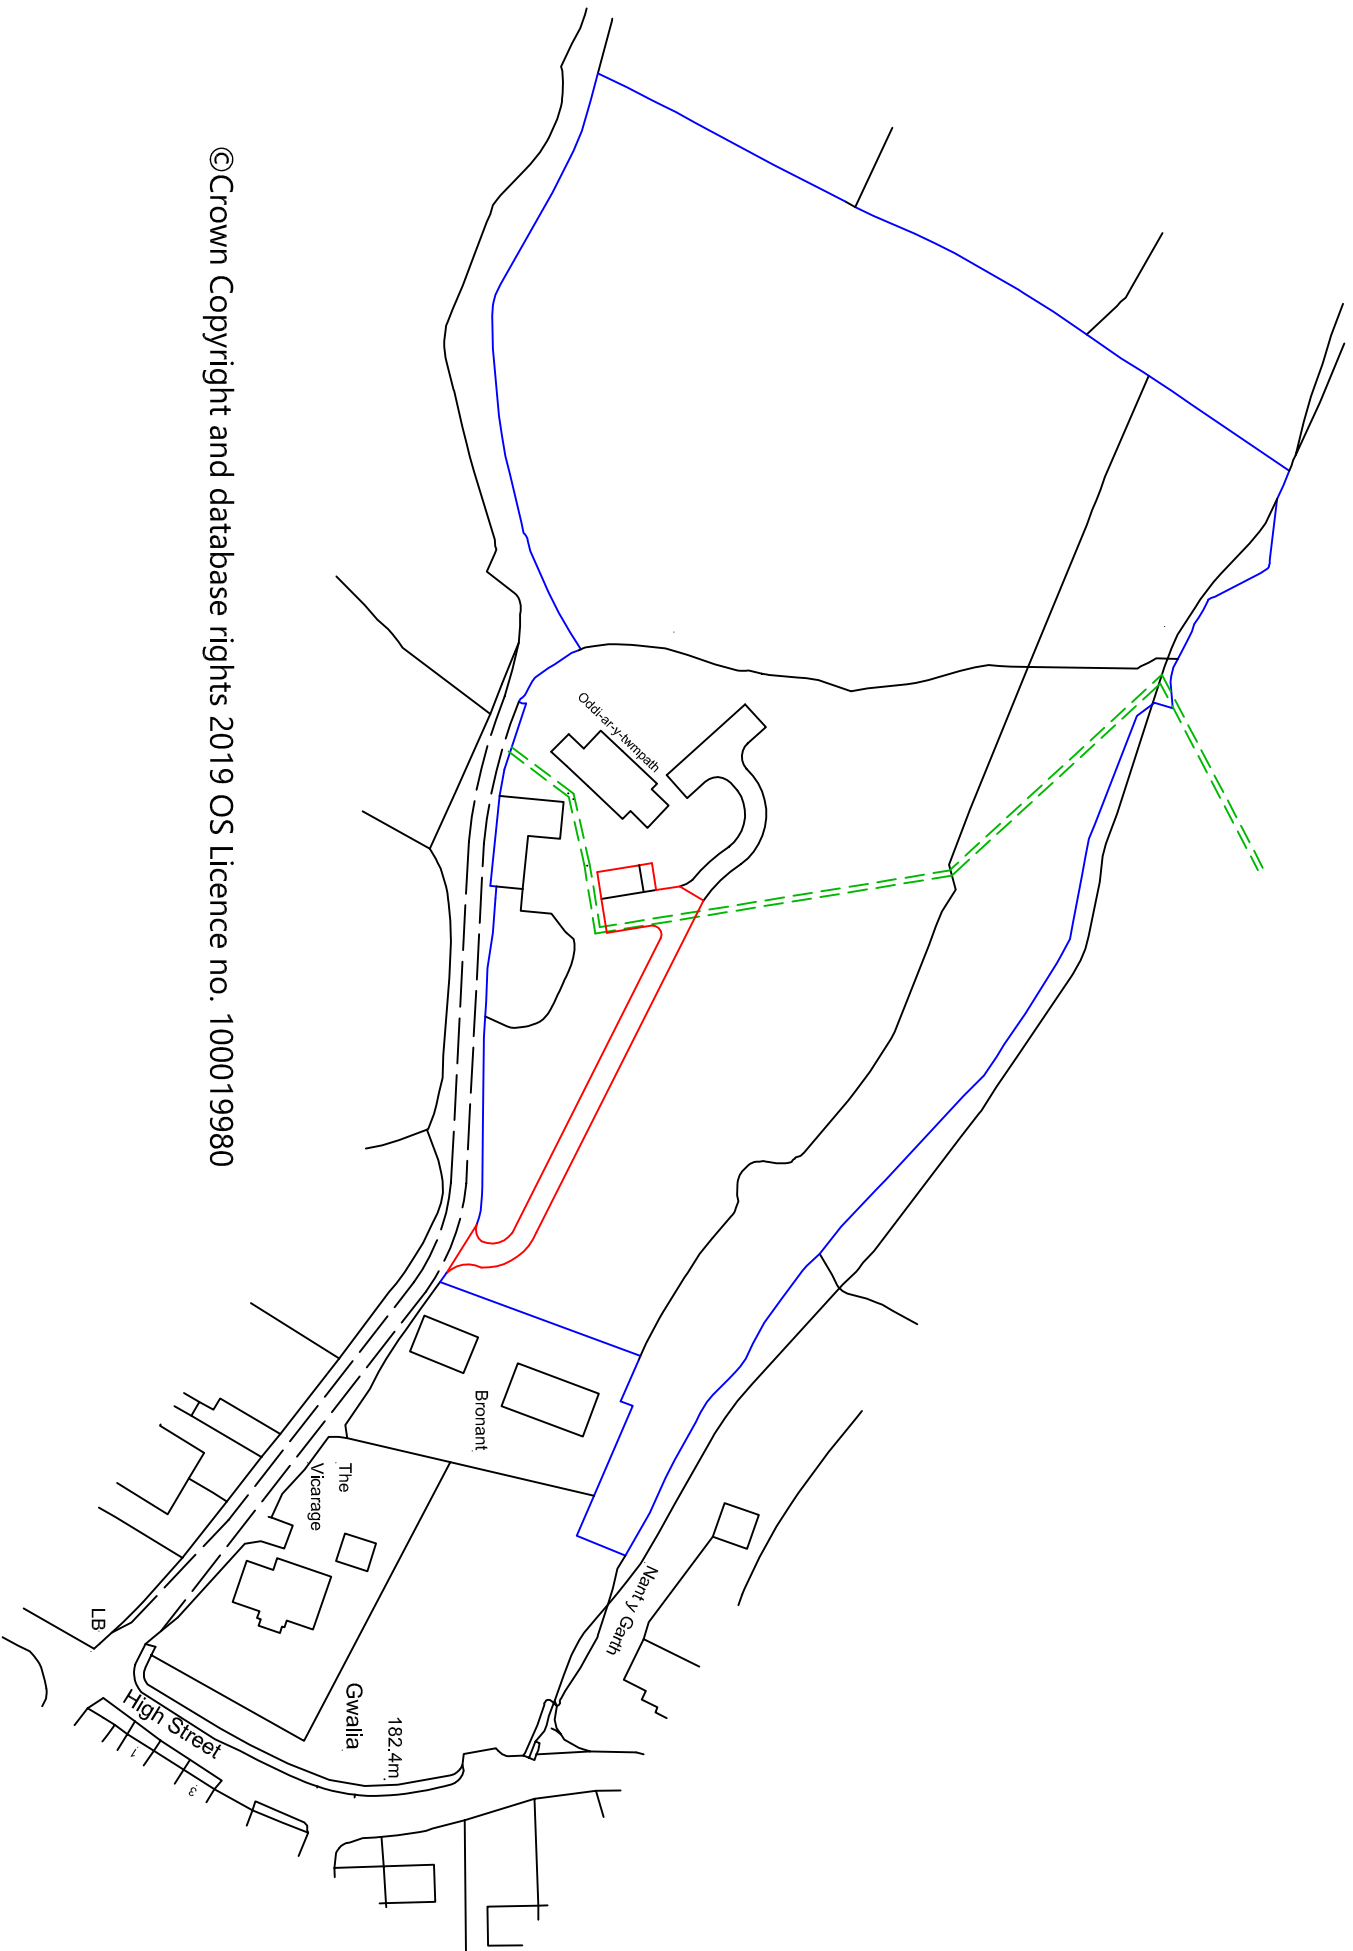


This drawing is the copyright of the  
PLATT WHITE PARTNERSHIP.

All dimensions are to be checked on site prior  
to commencing work.  
DO NOT SCALE FROM THIS DRAWING.

## NOTES

- 
- The diagram illustrates a proposed development site. It features a red rectangle labeled "THE APPLICATION SITE" and a blue rectangle labeled "OTHER LAND OWNED BY THE APPLICANT". To the left of these rectangles is a green dashed line labeled "PUBLIC RIGHT OF WAY".

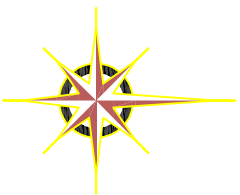

©Crown Copyright and database rights 2019 OS Licence no. 100019980

LOCATION PLAN  
Scale 1 / 1250

Client

MR J LLOYD

**Project**  
NEW ACCESS AT  
ODDI-AR-Y-TWMPATH, GARTH  
GLYN CEIRIOG, LL20 7LY

Subject

LOCATION PLAN

Drwg. No.  
3971-01-3

|            |    |
|------------|----|
| Drawn by   | AI |
| Checked by | DI |

Scale 1 / 1250 @ A3

Date Oct 2020

| Revisions |         |      |                    |
|-----------|---------|------|--------------------|
| Rev       | Date    | Name | Notes              |
| A         | 6/10/21 | DL   | Revised for Bldg 3 |
|           |         |      |                    |
|           |         |      |                    |
|           |         |      |                    |
|           |         |      |                    |

**PLATT**  **WHITE**

Partnership  
Nova House, 94 Boughton  
Chesster, CH3 5AQ.  
Tel: 01244 314111, Fax: 01244 314700  
e-mail: [info@plattwhite.co.uk](mailto:info@plattwhite.co.uk)  
Web: [www.plattwhite.co.uk](http://www.plattwhite.co.uk)

Web: [www.plattwhite.co.uk](http://www.plattwhite.co.uk)

Web: [www.plattwhite.co.uk](http://www.plattwhite.co.uk)

Web: [www.plattwhite.co.uk](http://www.plattwhite.co.uk)