


SPEEDY FIT UNIT

ELEVATION DETAILS SCALE 1/200

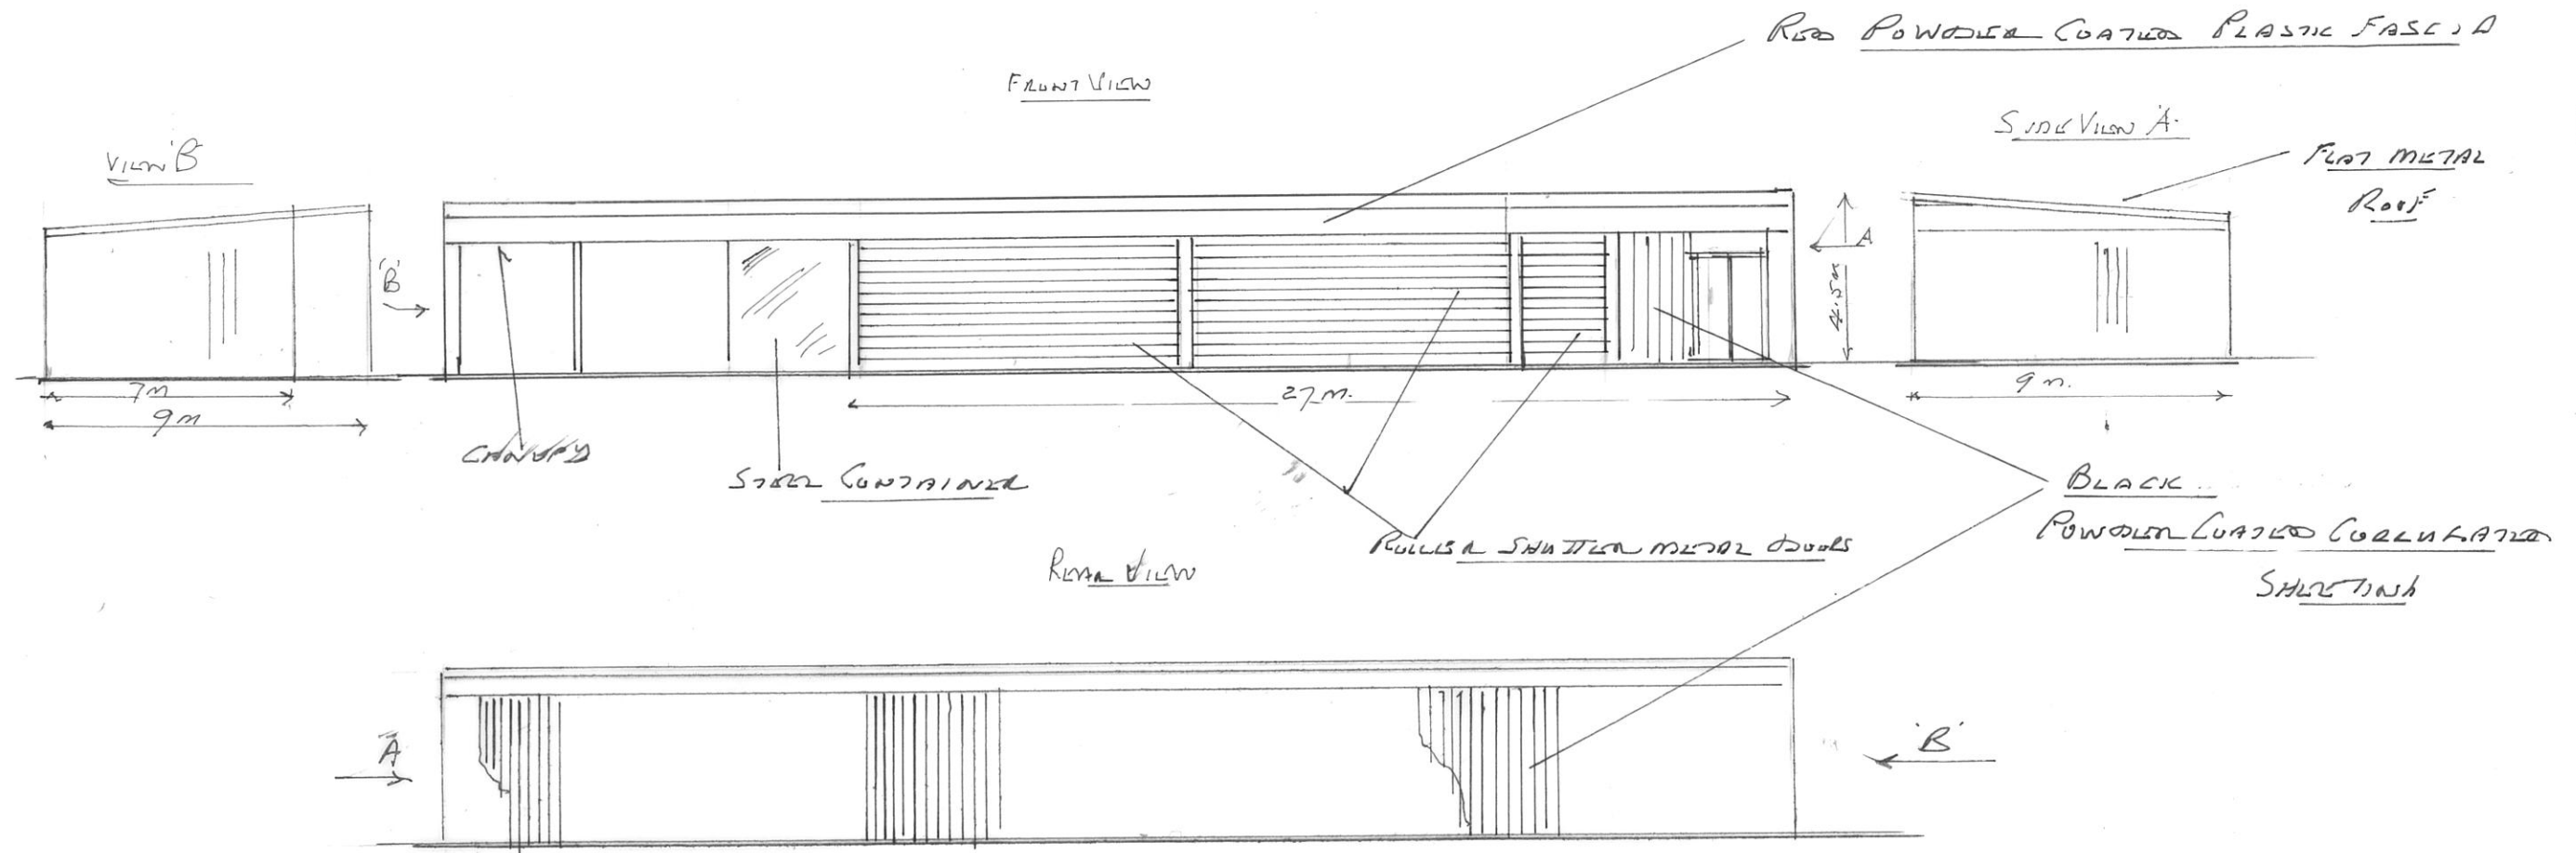

PROPOSED

SPEEDY FIT UNIT

ELEVATION DETAILS

AN 2021/8/1B

WALSLEY MUSICAL SOCIETY

NU / SALOP ROAD

WALSLEY

L L1317AP

245
21