


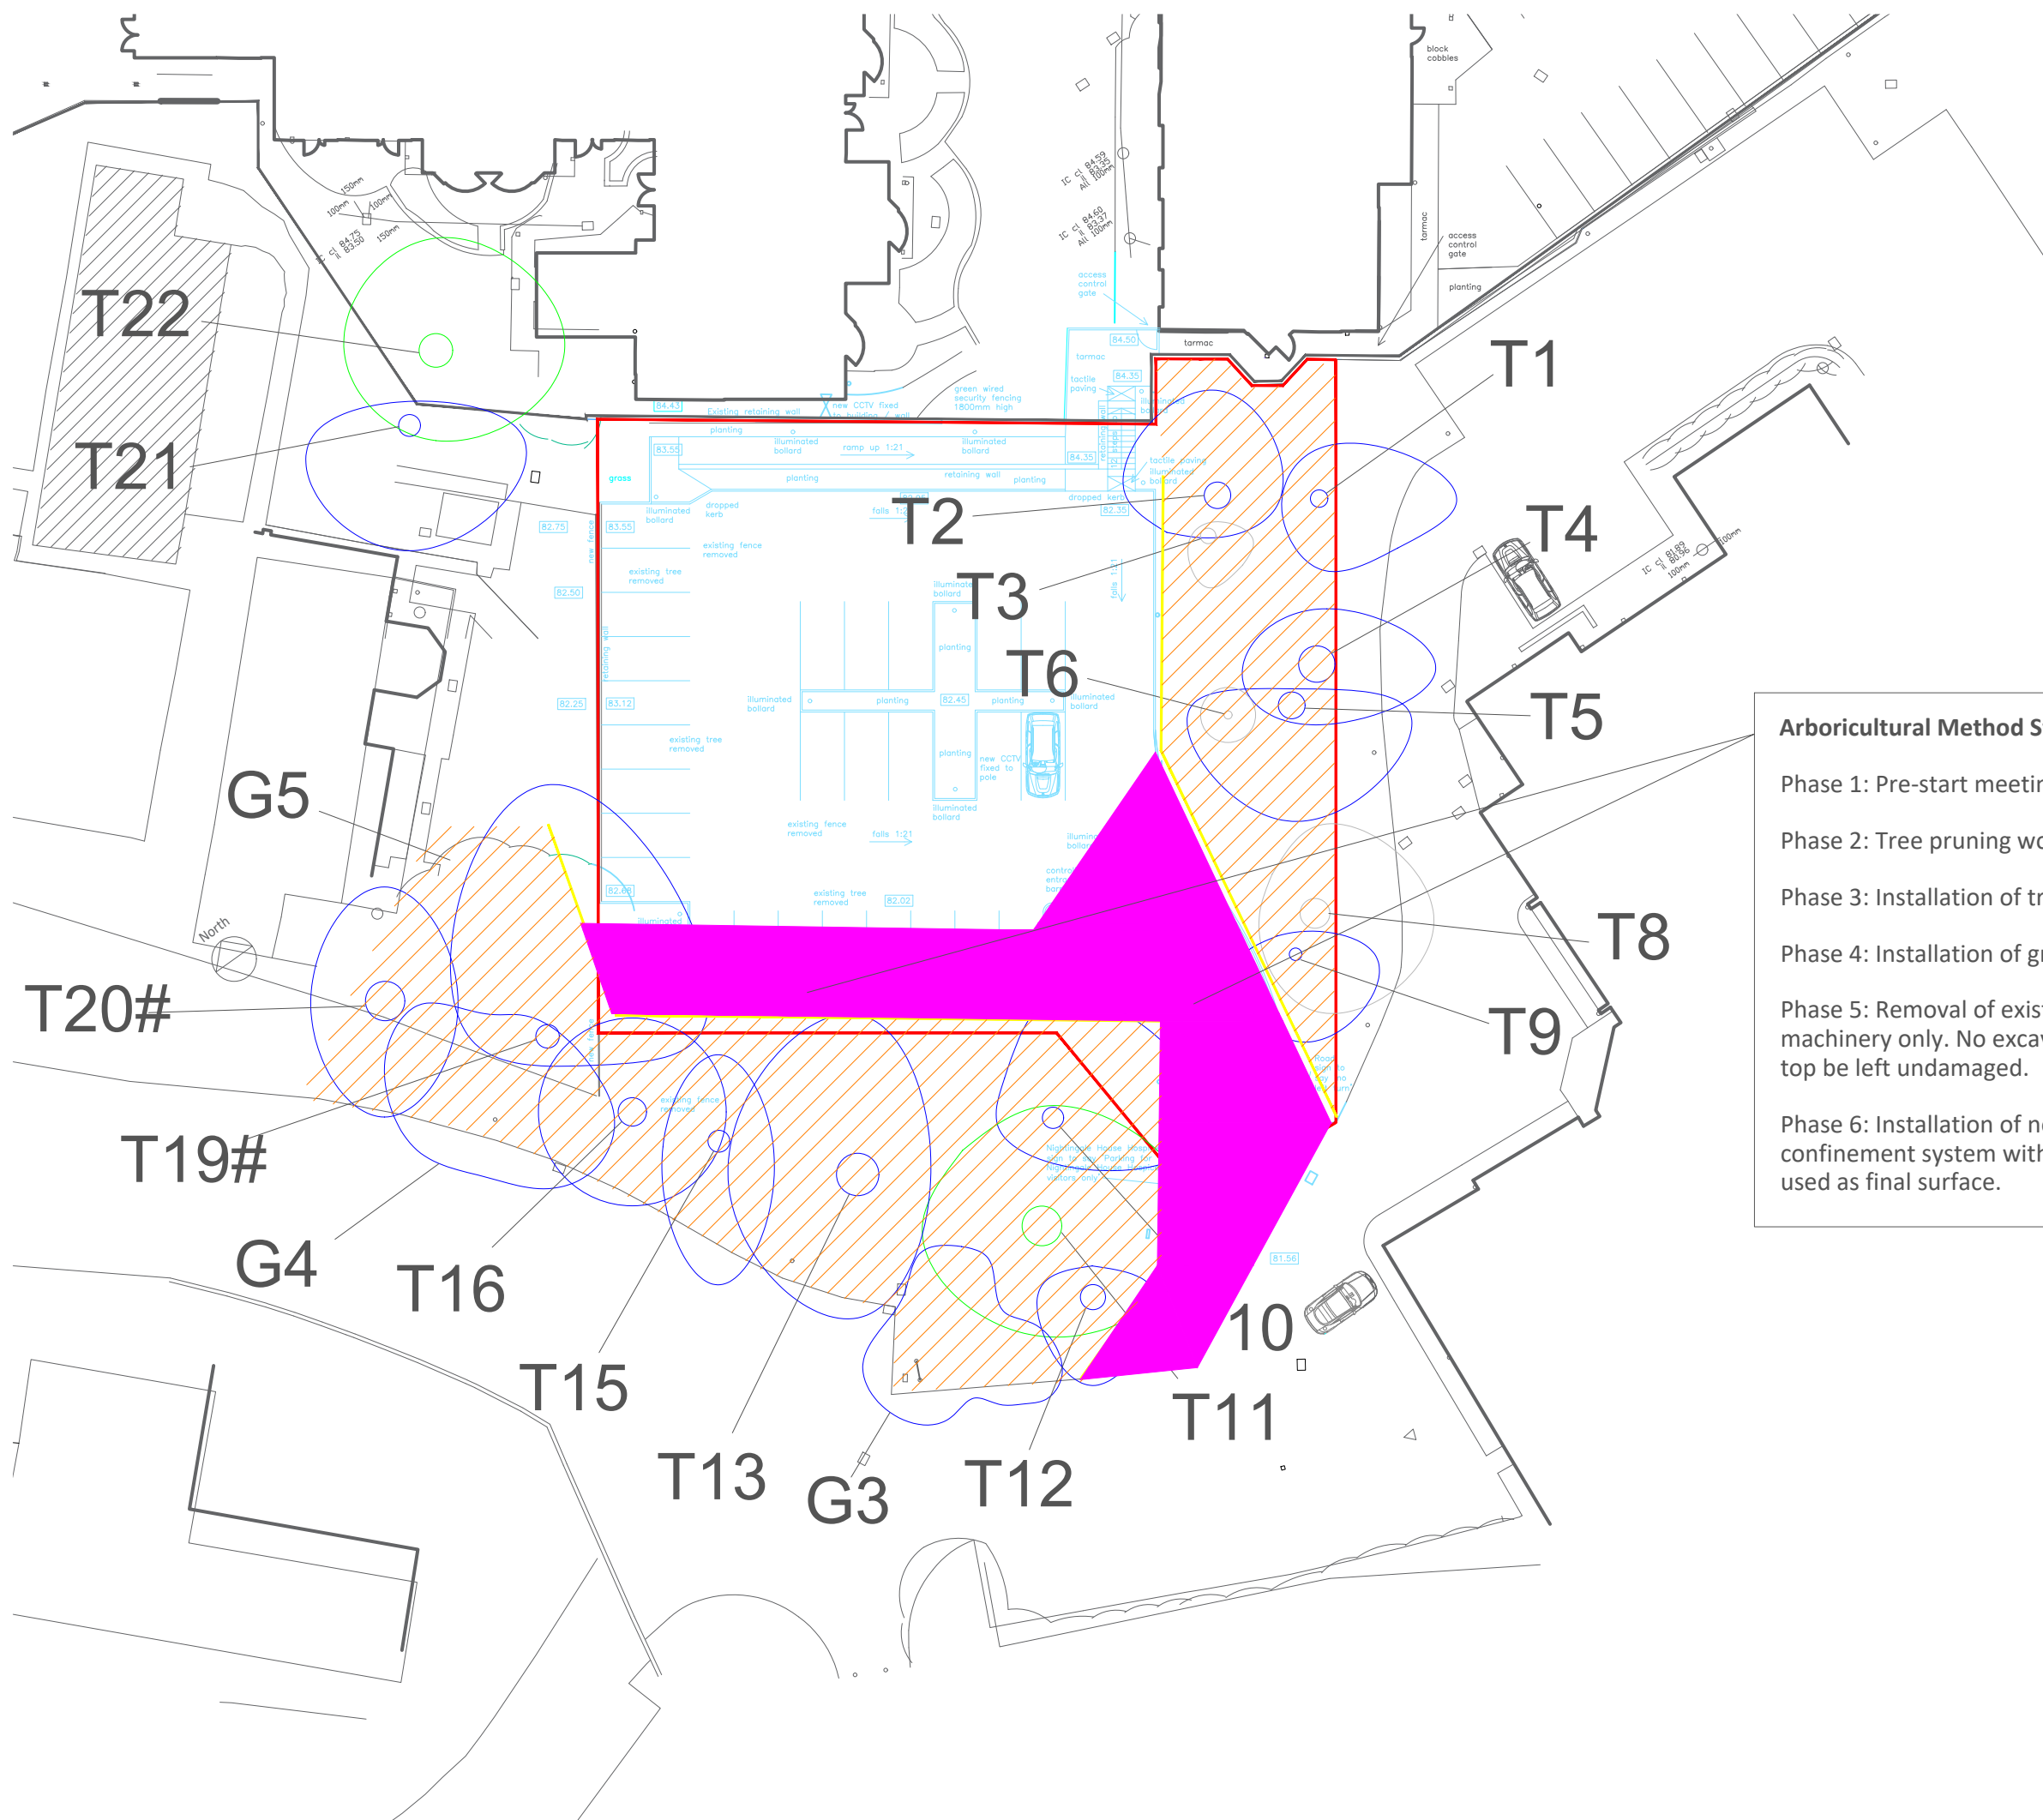

KEY

T1

Individual trees

G1

Groups of trees

—

Lease boundary

#

Approximate location
(features not shown on topo)

Design proposal

Construction Exclusion Zone

Area where AMS applies
(refer to report RTA.51.01)

—

Tree Protective Fencing

Tree Quality Categorisation

Category A trees/groups

Category B trees/groups

Category C trees/groups

Note: Categorisation based on BS5837:2012

This drawing should be read in conjunction with the respective Arboricultural Data Sheets

Arboricultural Method Statement Sequence of Works

Phase 1: Pre-start meeting with contractors, arboriculturist and LPA

Phase 2: Tree pruning works. See report RTA.51.001

Phase 3: Installation of tree protective fencing

Phase 4: Installation of ground protection

Phase 5: Removal of existing surfacing and re-grading. Hand tools and light machinery only. No excavation beyond existing sub-base. Tree roots over 25mm top be left undamaged.

Phase 6: Installation of new surfacing. Geotextile matting to be laid. 3D cellular confinement system with crushed stone sub-base to be used. Permeable tarmac used as final surface.

Amendments			
Rev	Date	Description	
		Enfys Ecology Llys Garth Garth Road Bangor LL57 2RT	
Project Nightingale House Hospice			
Drawing Title Tree Protection Plan			
Drawn by	Drawing number	Scale	Date
RNT	D.RTA.51.01	1:500 @ A3	20/08/21