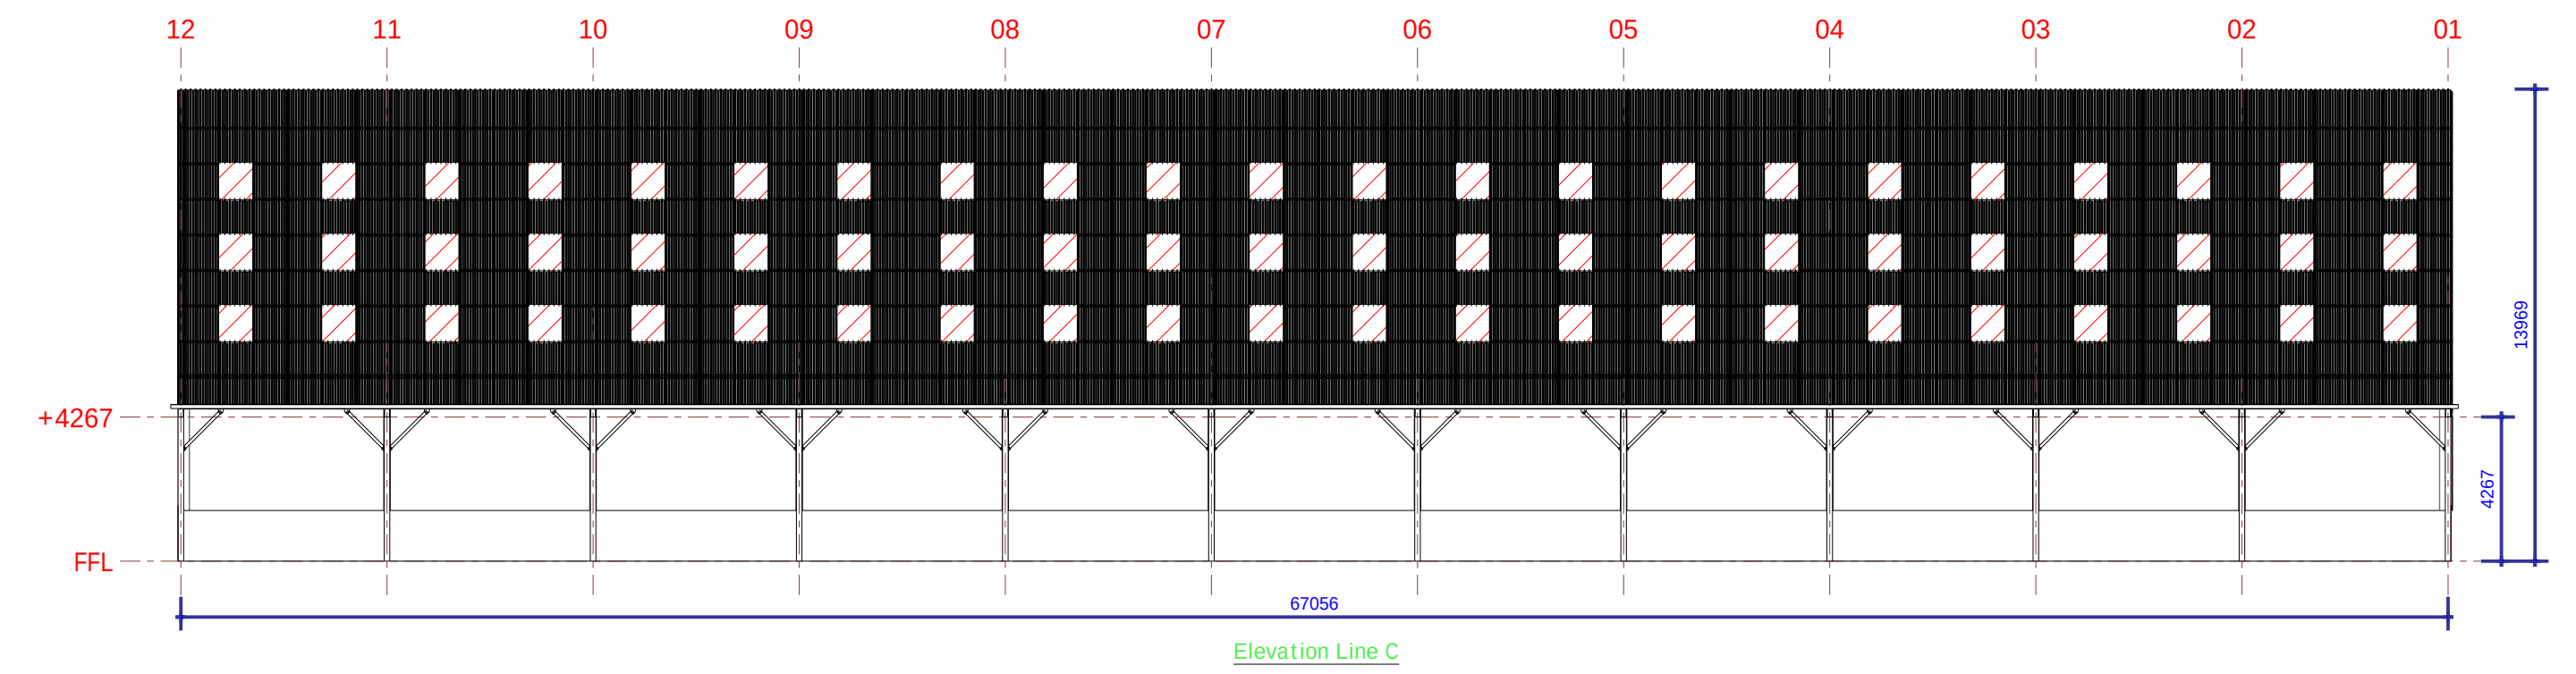
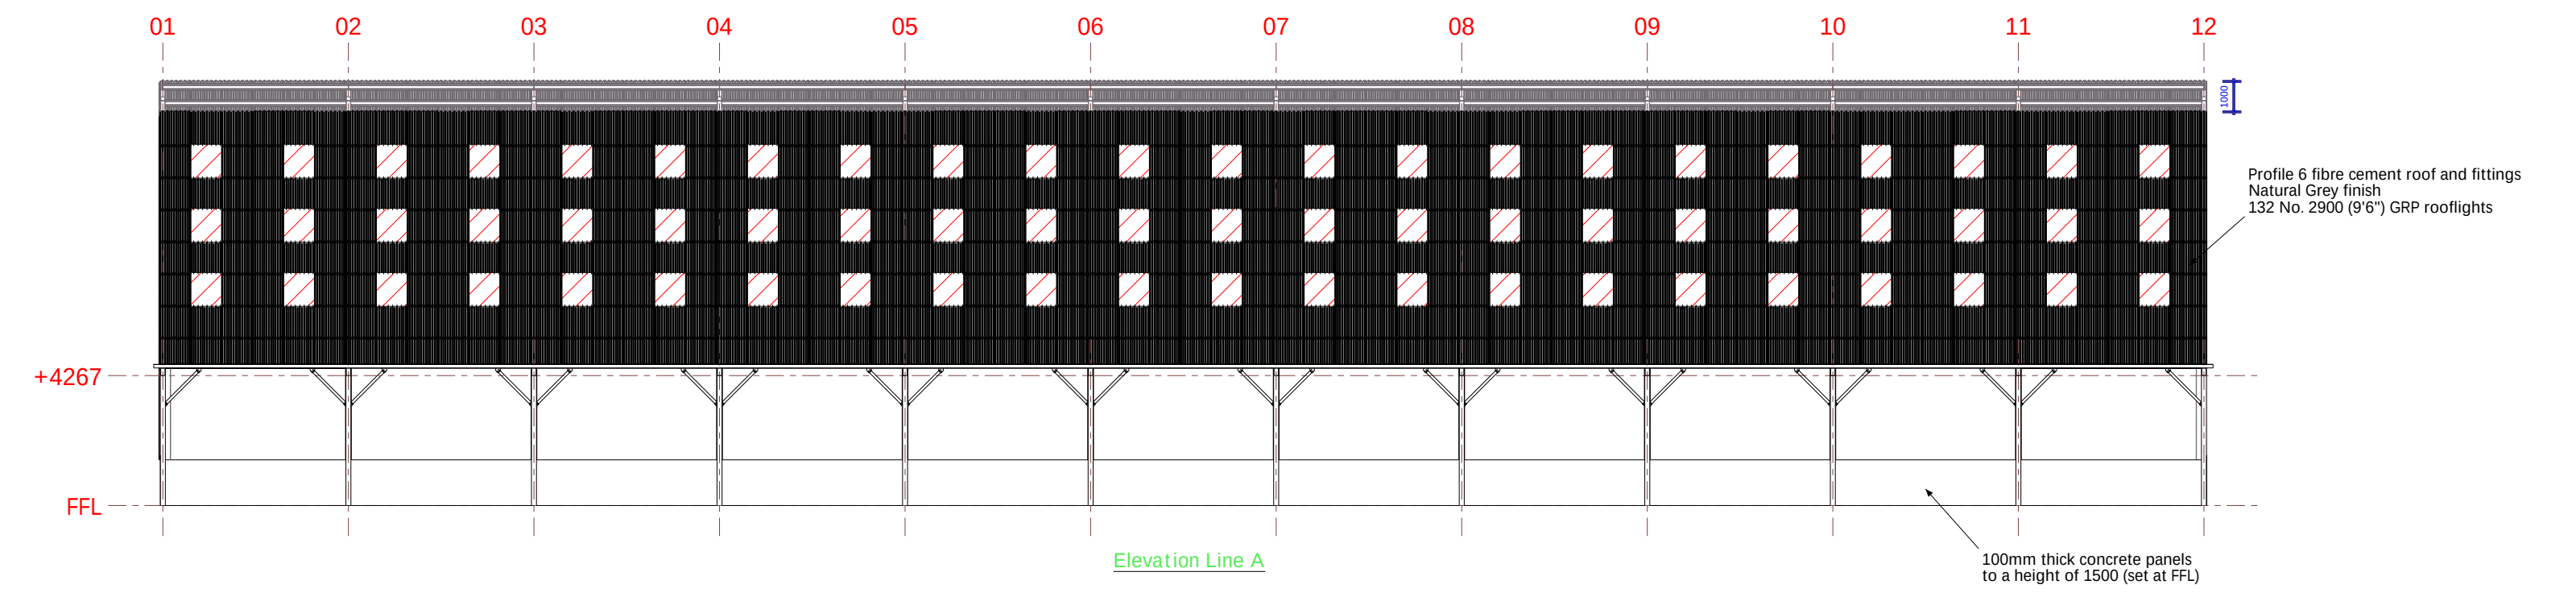


REV MARK	REVISION DESCRIPTION	REVISION DATE
Proposed Agricultural Building 67056 (220') x 39624 (130') x 4267 (14') to eaves		
DRAWING TITLE	Planning	
CONTRACT	Knowles	
MODELLED BY	JS	ISSUE DATE
CONTRACT NO	14447	SCALE 1:200 @ A1
DRAWING No	G [1]	REVISION No.