


ElevationD-D

Scale: 1: 200 @ A3

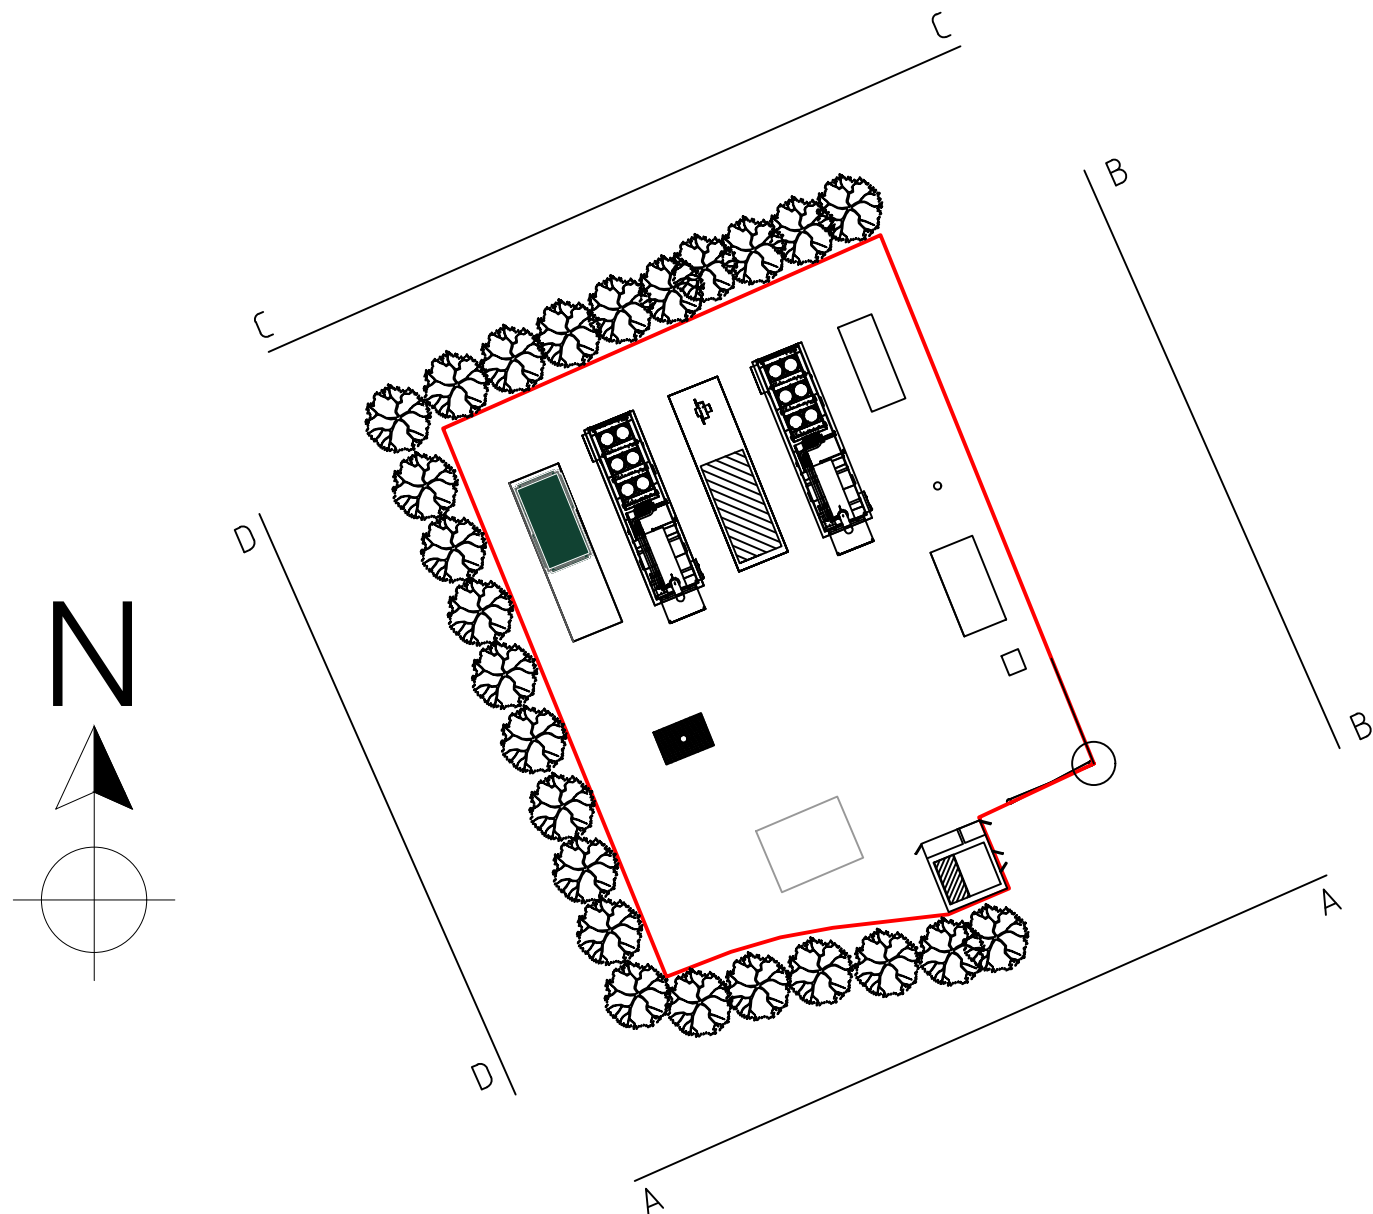

LEGEND

A	17/9/21	Scales added
Rev. Suffix	Date	Details

SITE:
LLAY
GRID GENERATION SITE

TITLE:
COMPOUND ELEVATION
D-D

DWG. No.	REV
BN004-0-Llay-002.4	A

SCALE	DATE
AS SHOWN	17/9/21
DRAWN	STATUS
DT	Proposed



Biogas Technology Limited
Edison House
Daniel Adamson Road
Salford
Manchester
M50 1DT
Telephone (0161) 660 2222



YLEM
Ylem Energy Limited
Edison House
Daniel Adamson Road
Salford M50 1DT
Telephone +44 (0) 161 660 2222
Email info@ylemenergy.com
YlemEnergy.com
Registered in England No. 02152229