



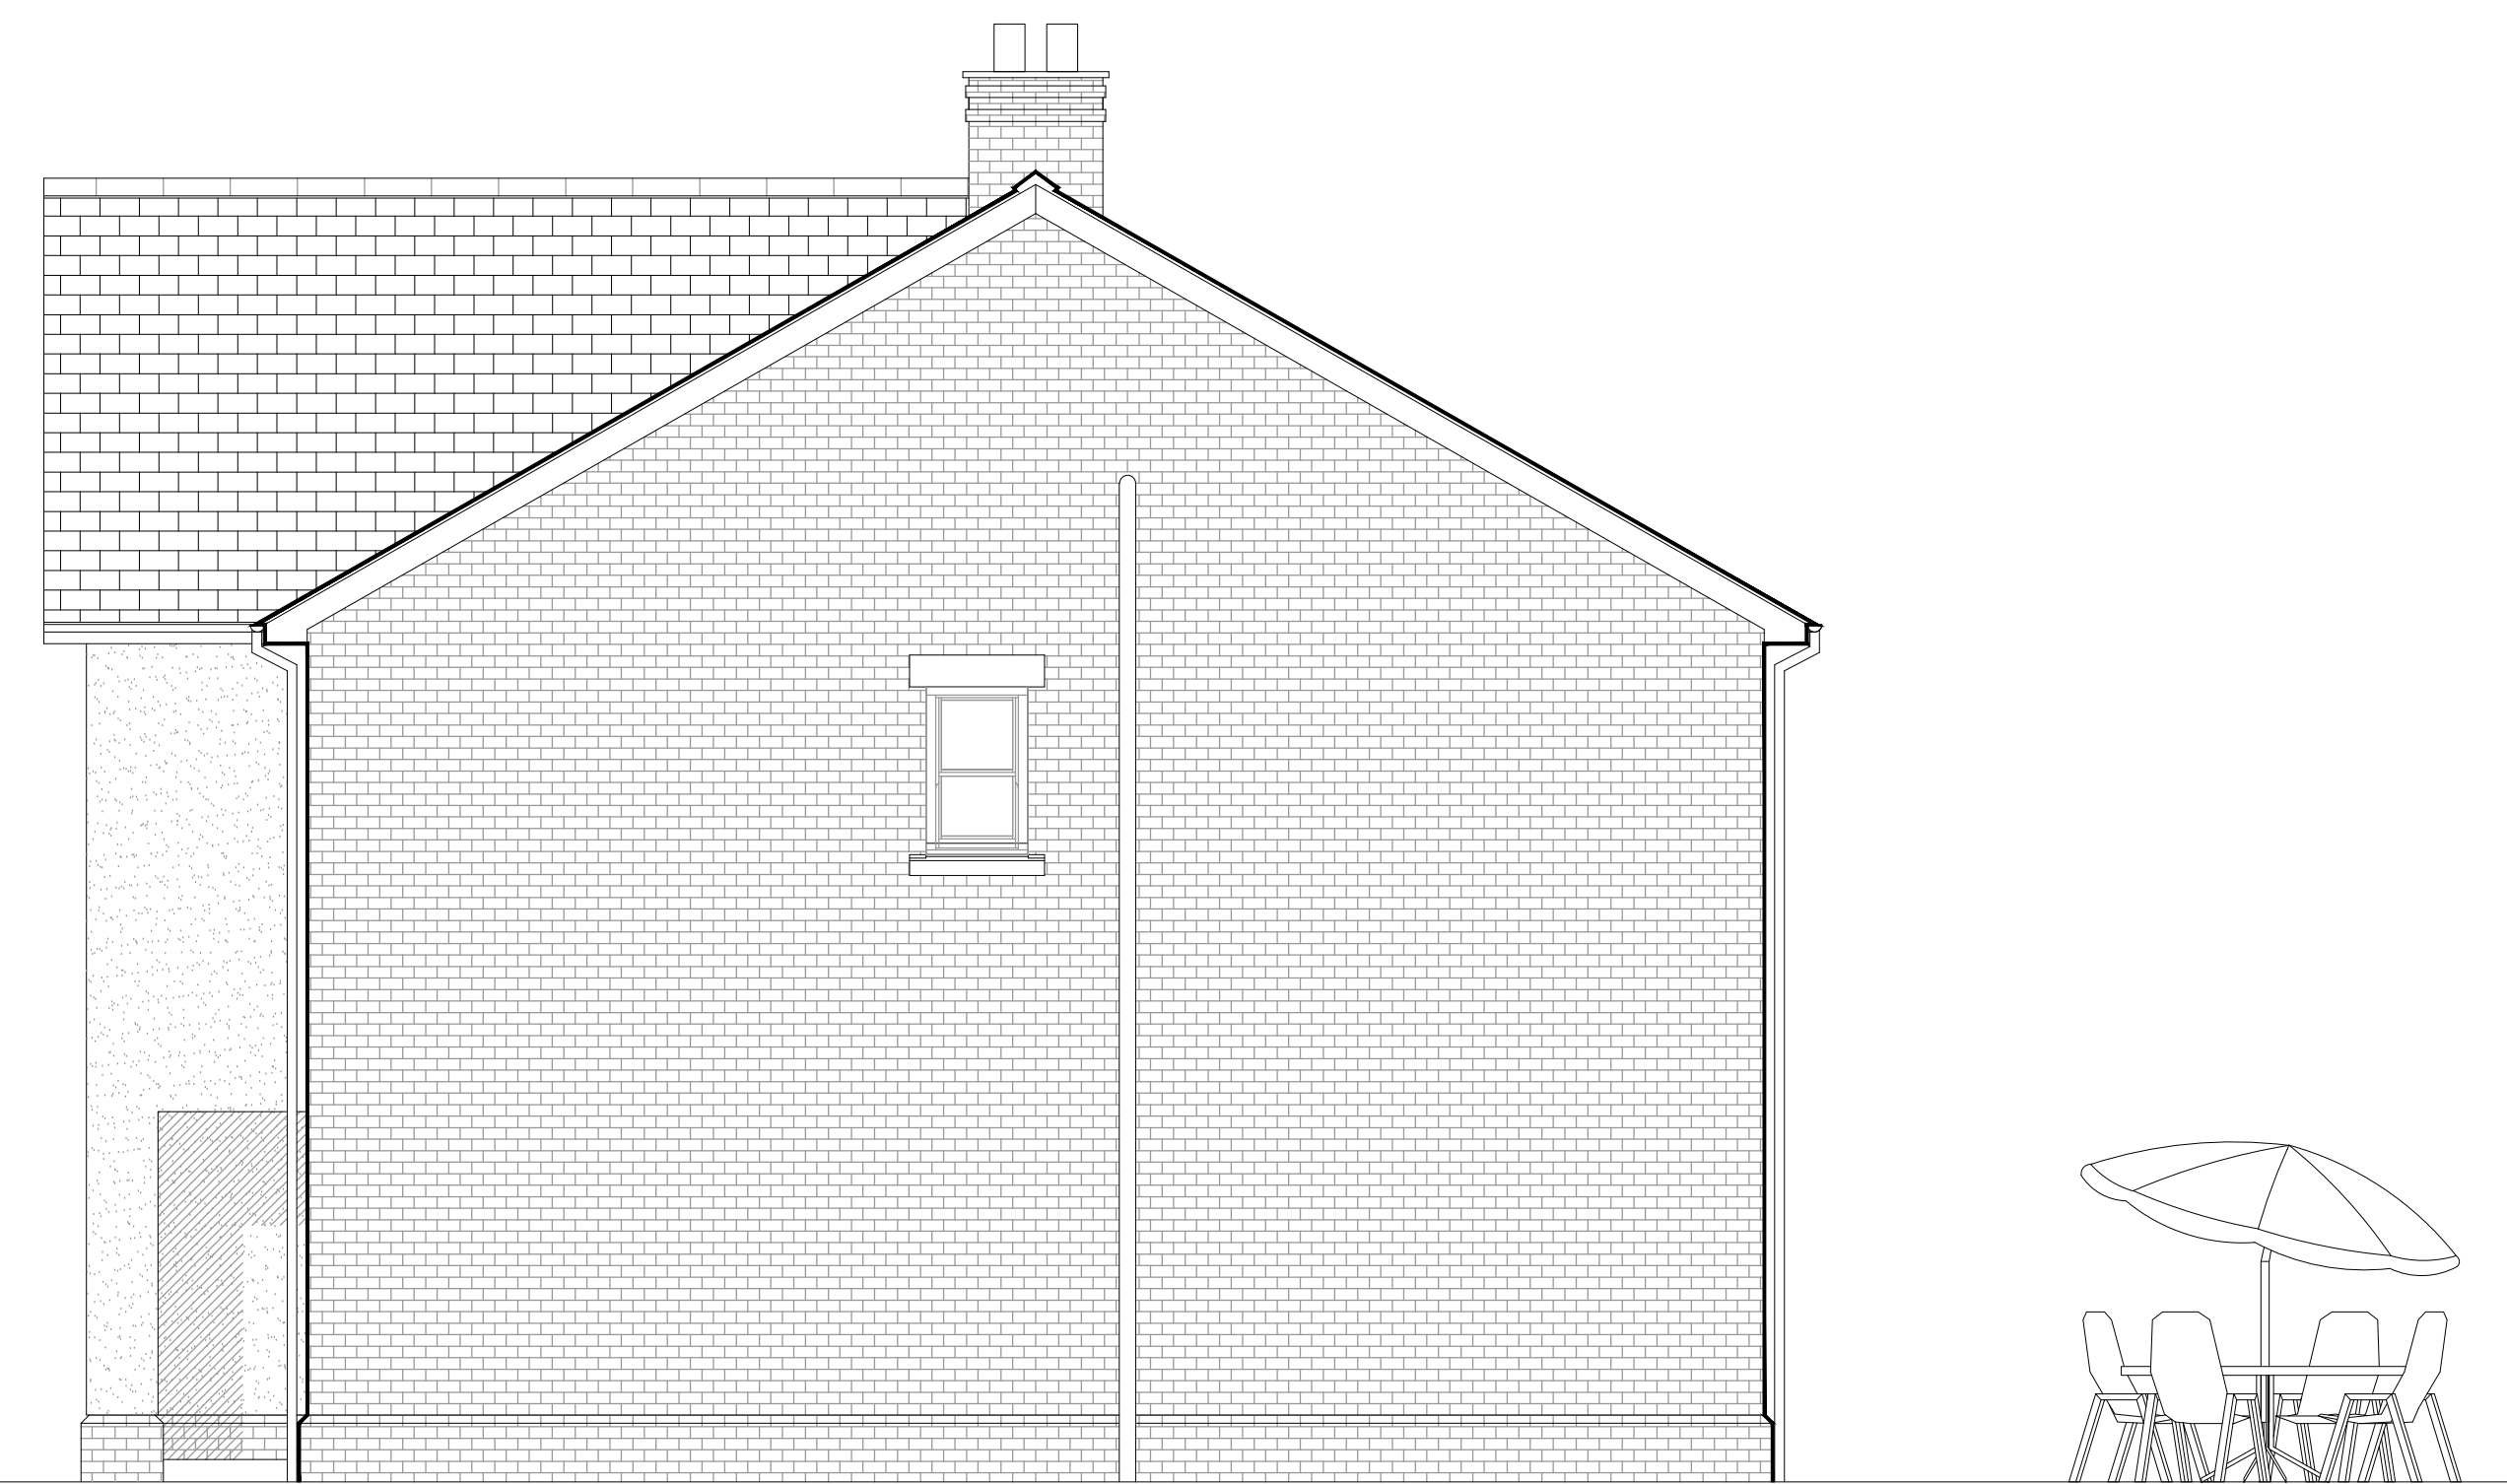

Proposed Side Elevation

1:50

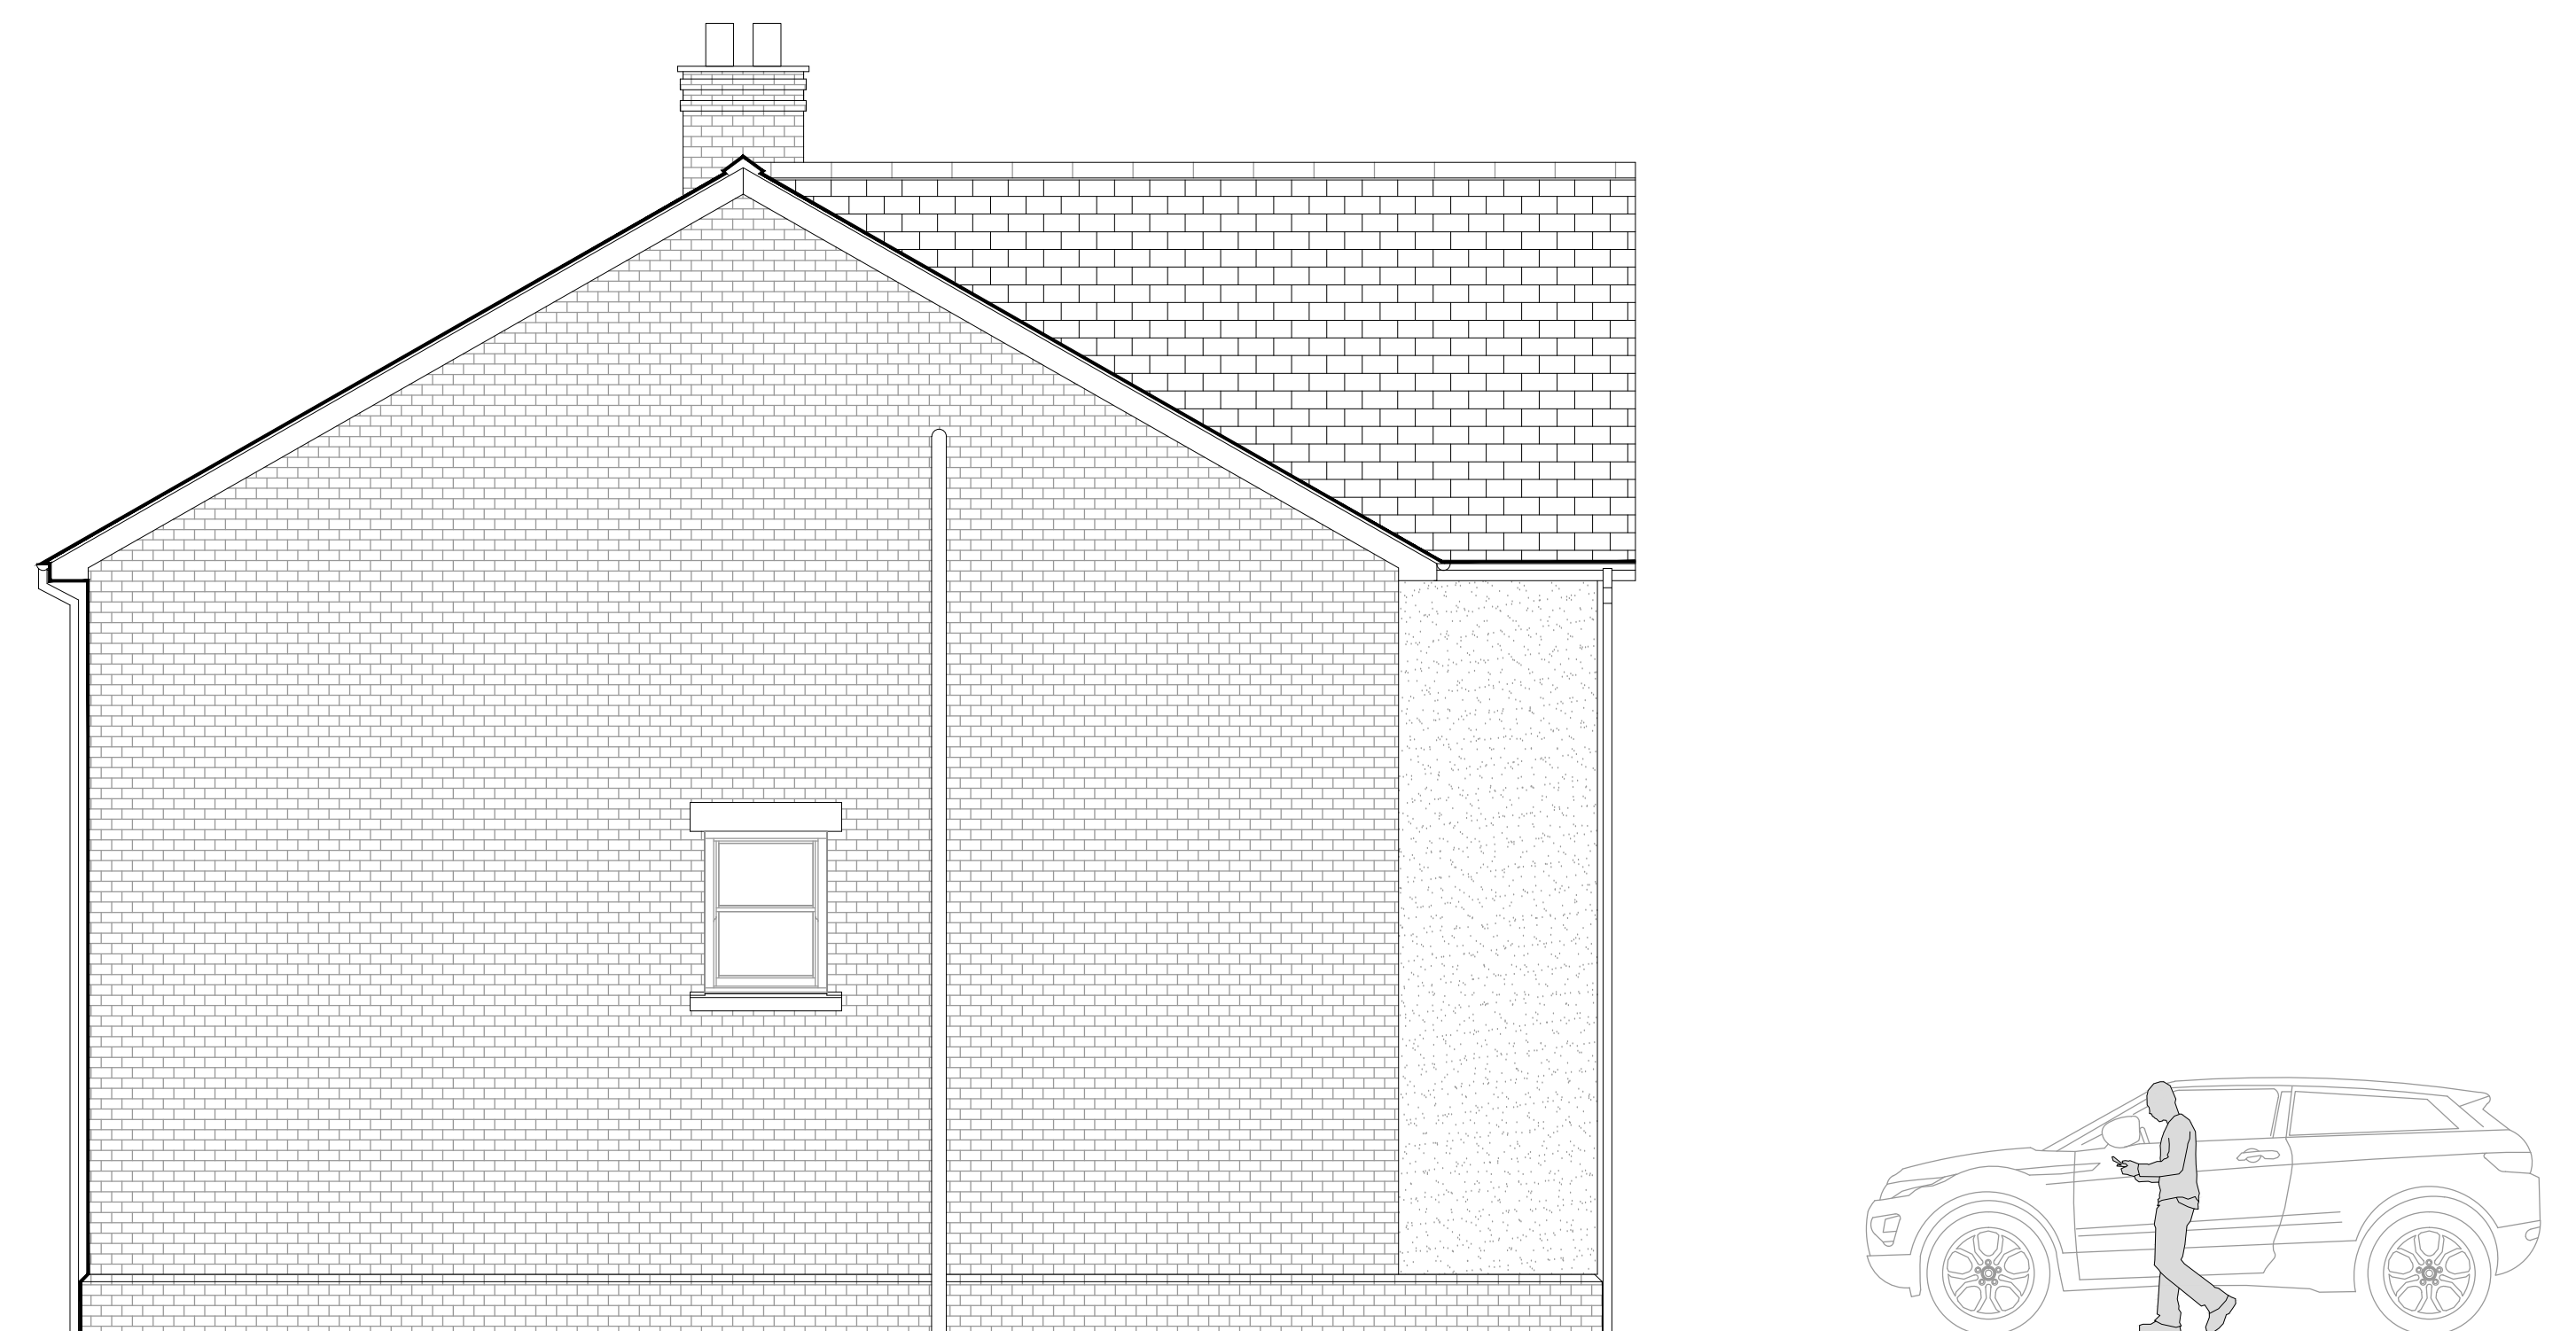

Proposed Rear Elevation

1:50