




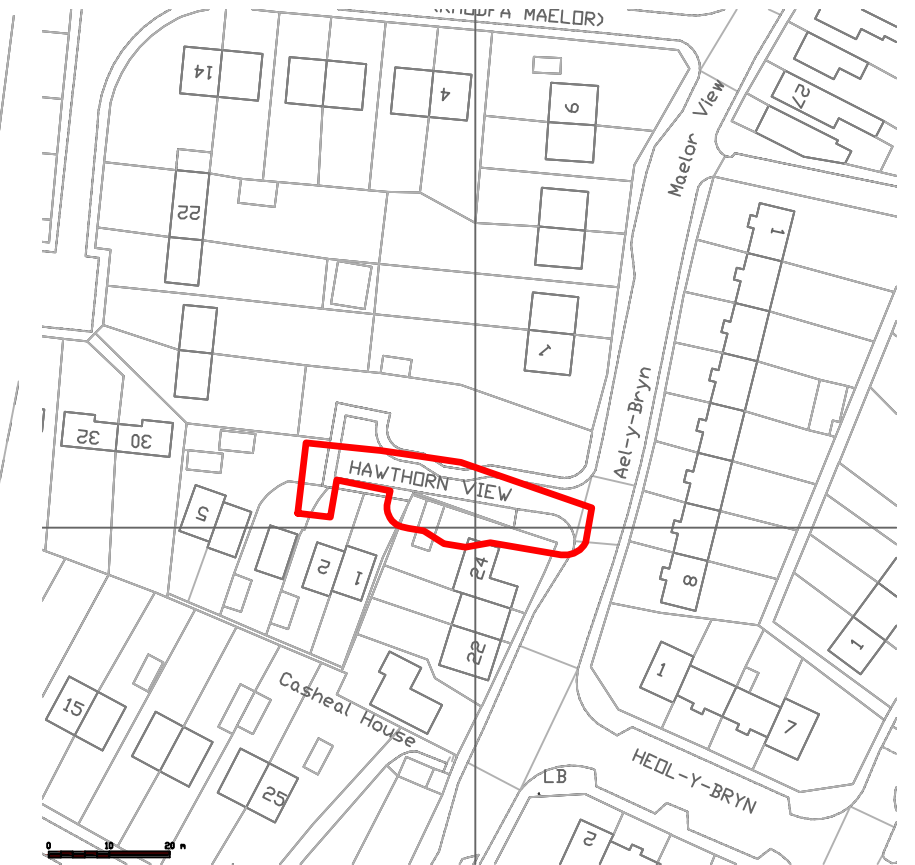

LOCATION PLAN
SCALE - 1:1250

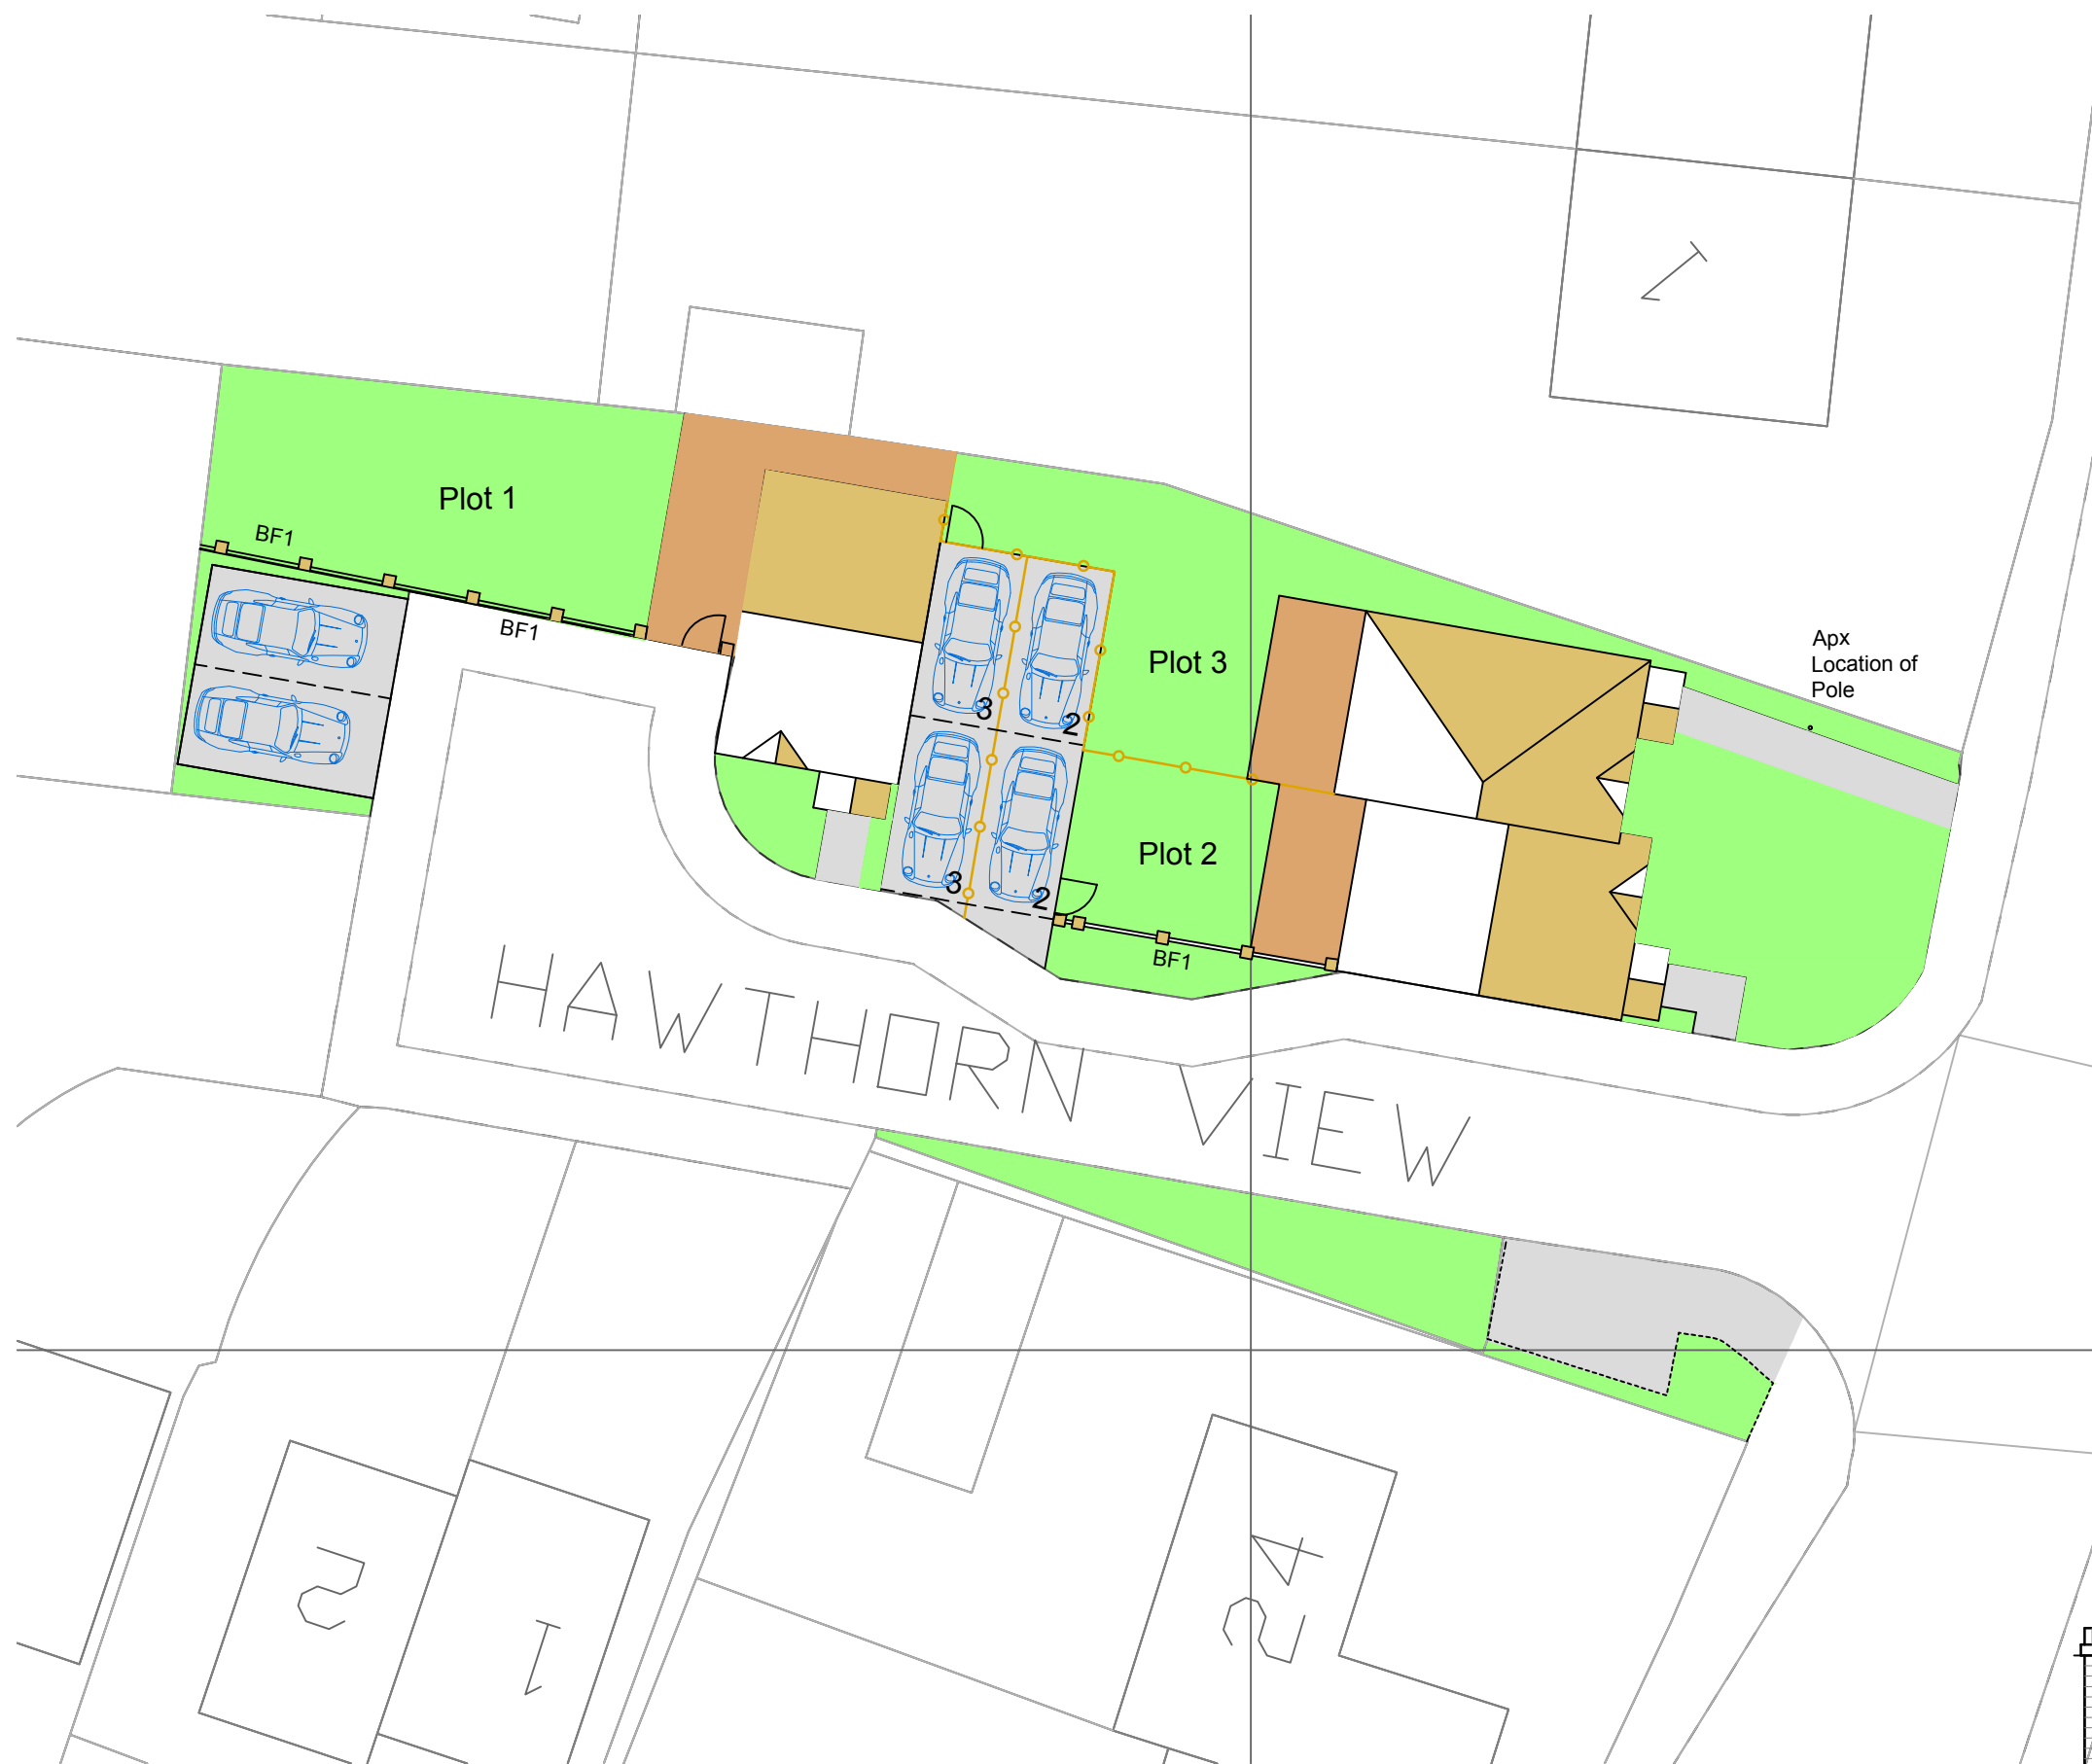

SCREEN FENCE TO
ALL PLOTS
(NTS)

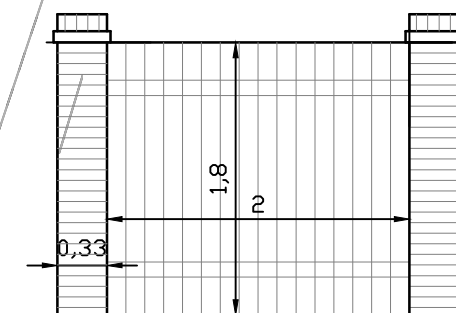

BRICK PIER/FENCE
REF BF1
1:50

BLOCK PLAN
SCALE - 1:200



Project; Residential Development Adjoining 'Hawthorn View, Penycae, Wrexham.	
Title; Block Plan as proposed	Scale (A2); As Stated
Dwg No; HV/PD/01	Date; August 2017
Revision; Rev A; Add additional parking space and screen fence details - 16-09-18 Rev B; Amend boundary wall to plot 2 - 26-09-18	