




SECTION A-A'

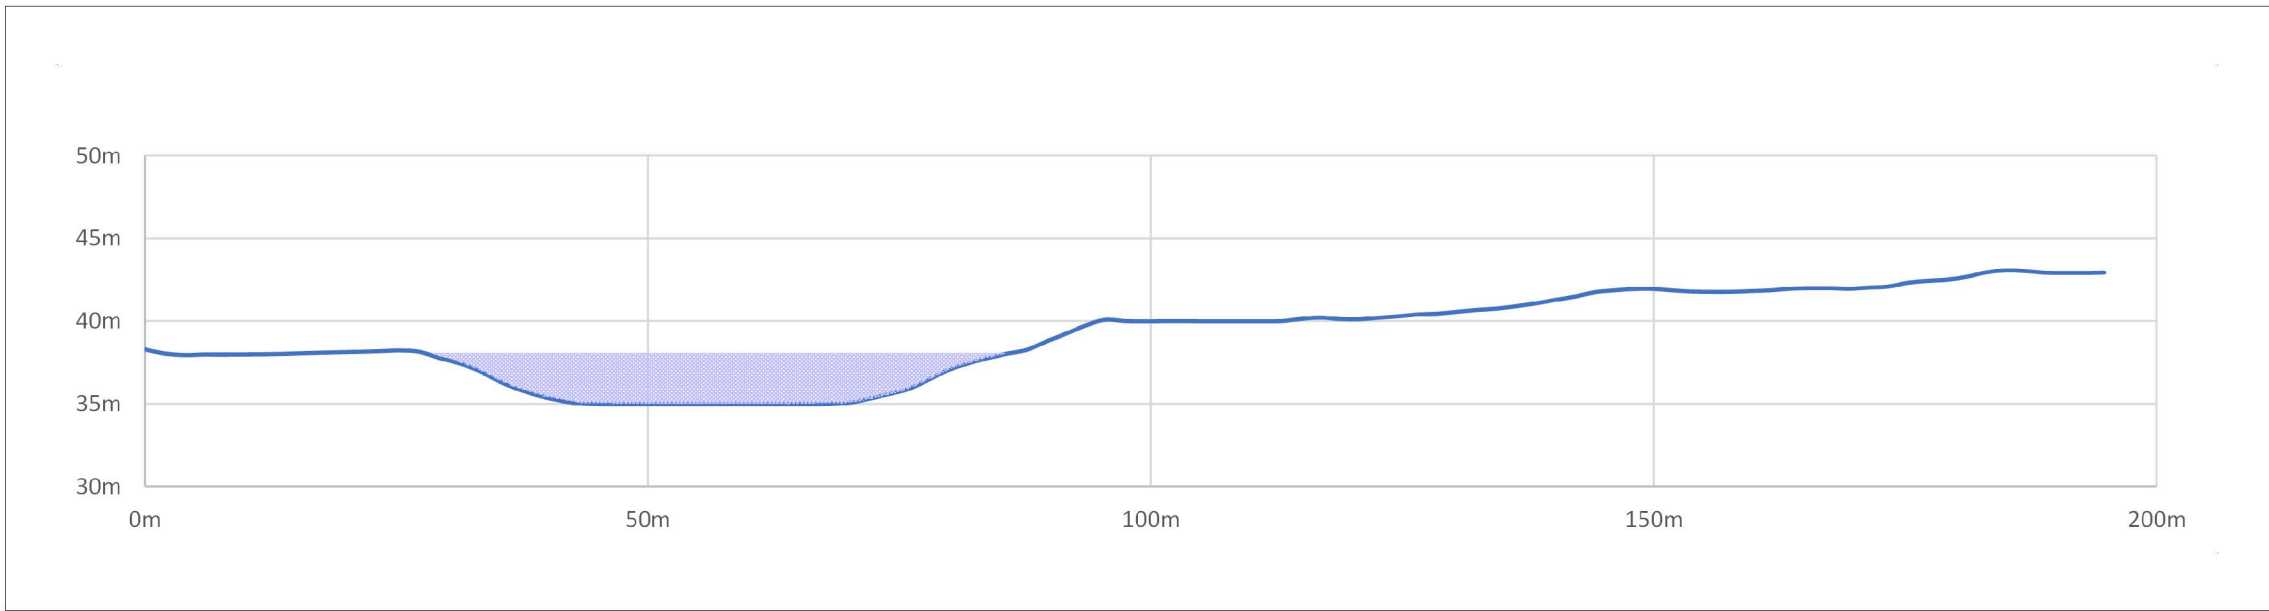

SECTION B-B'

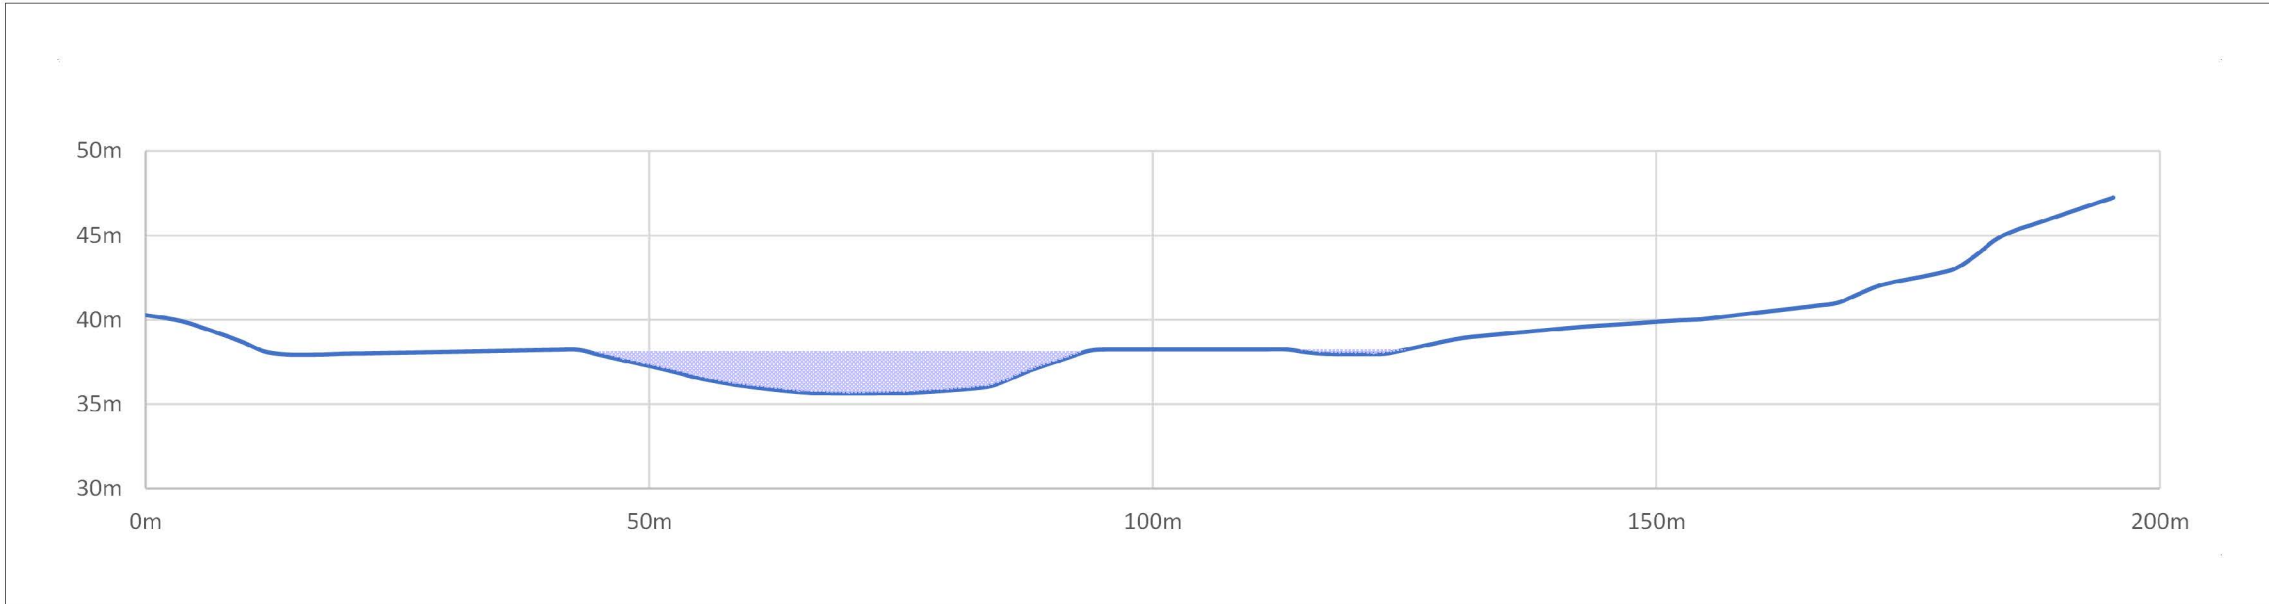

SECTION C-C'

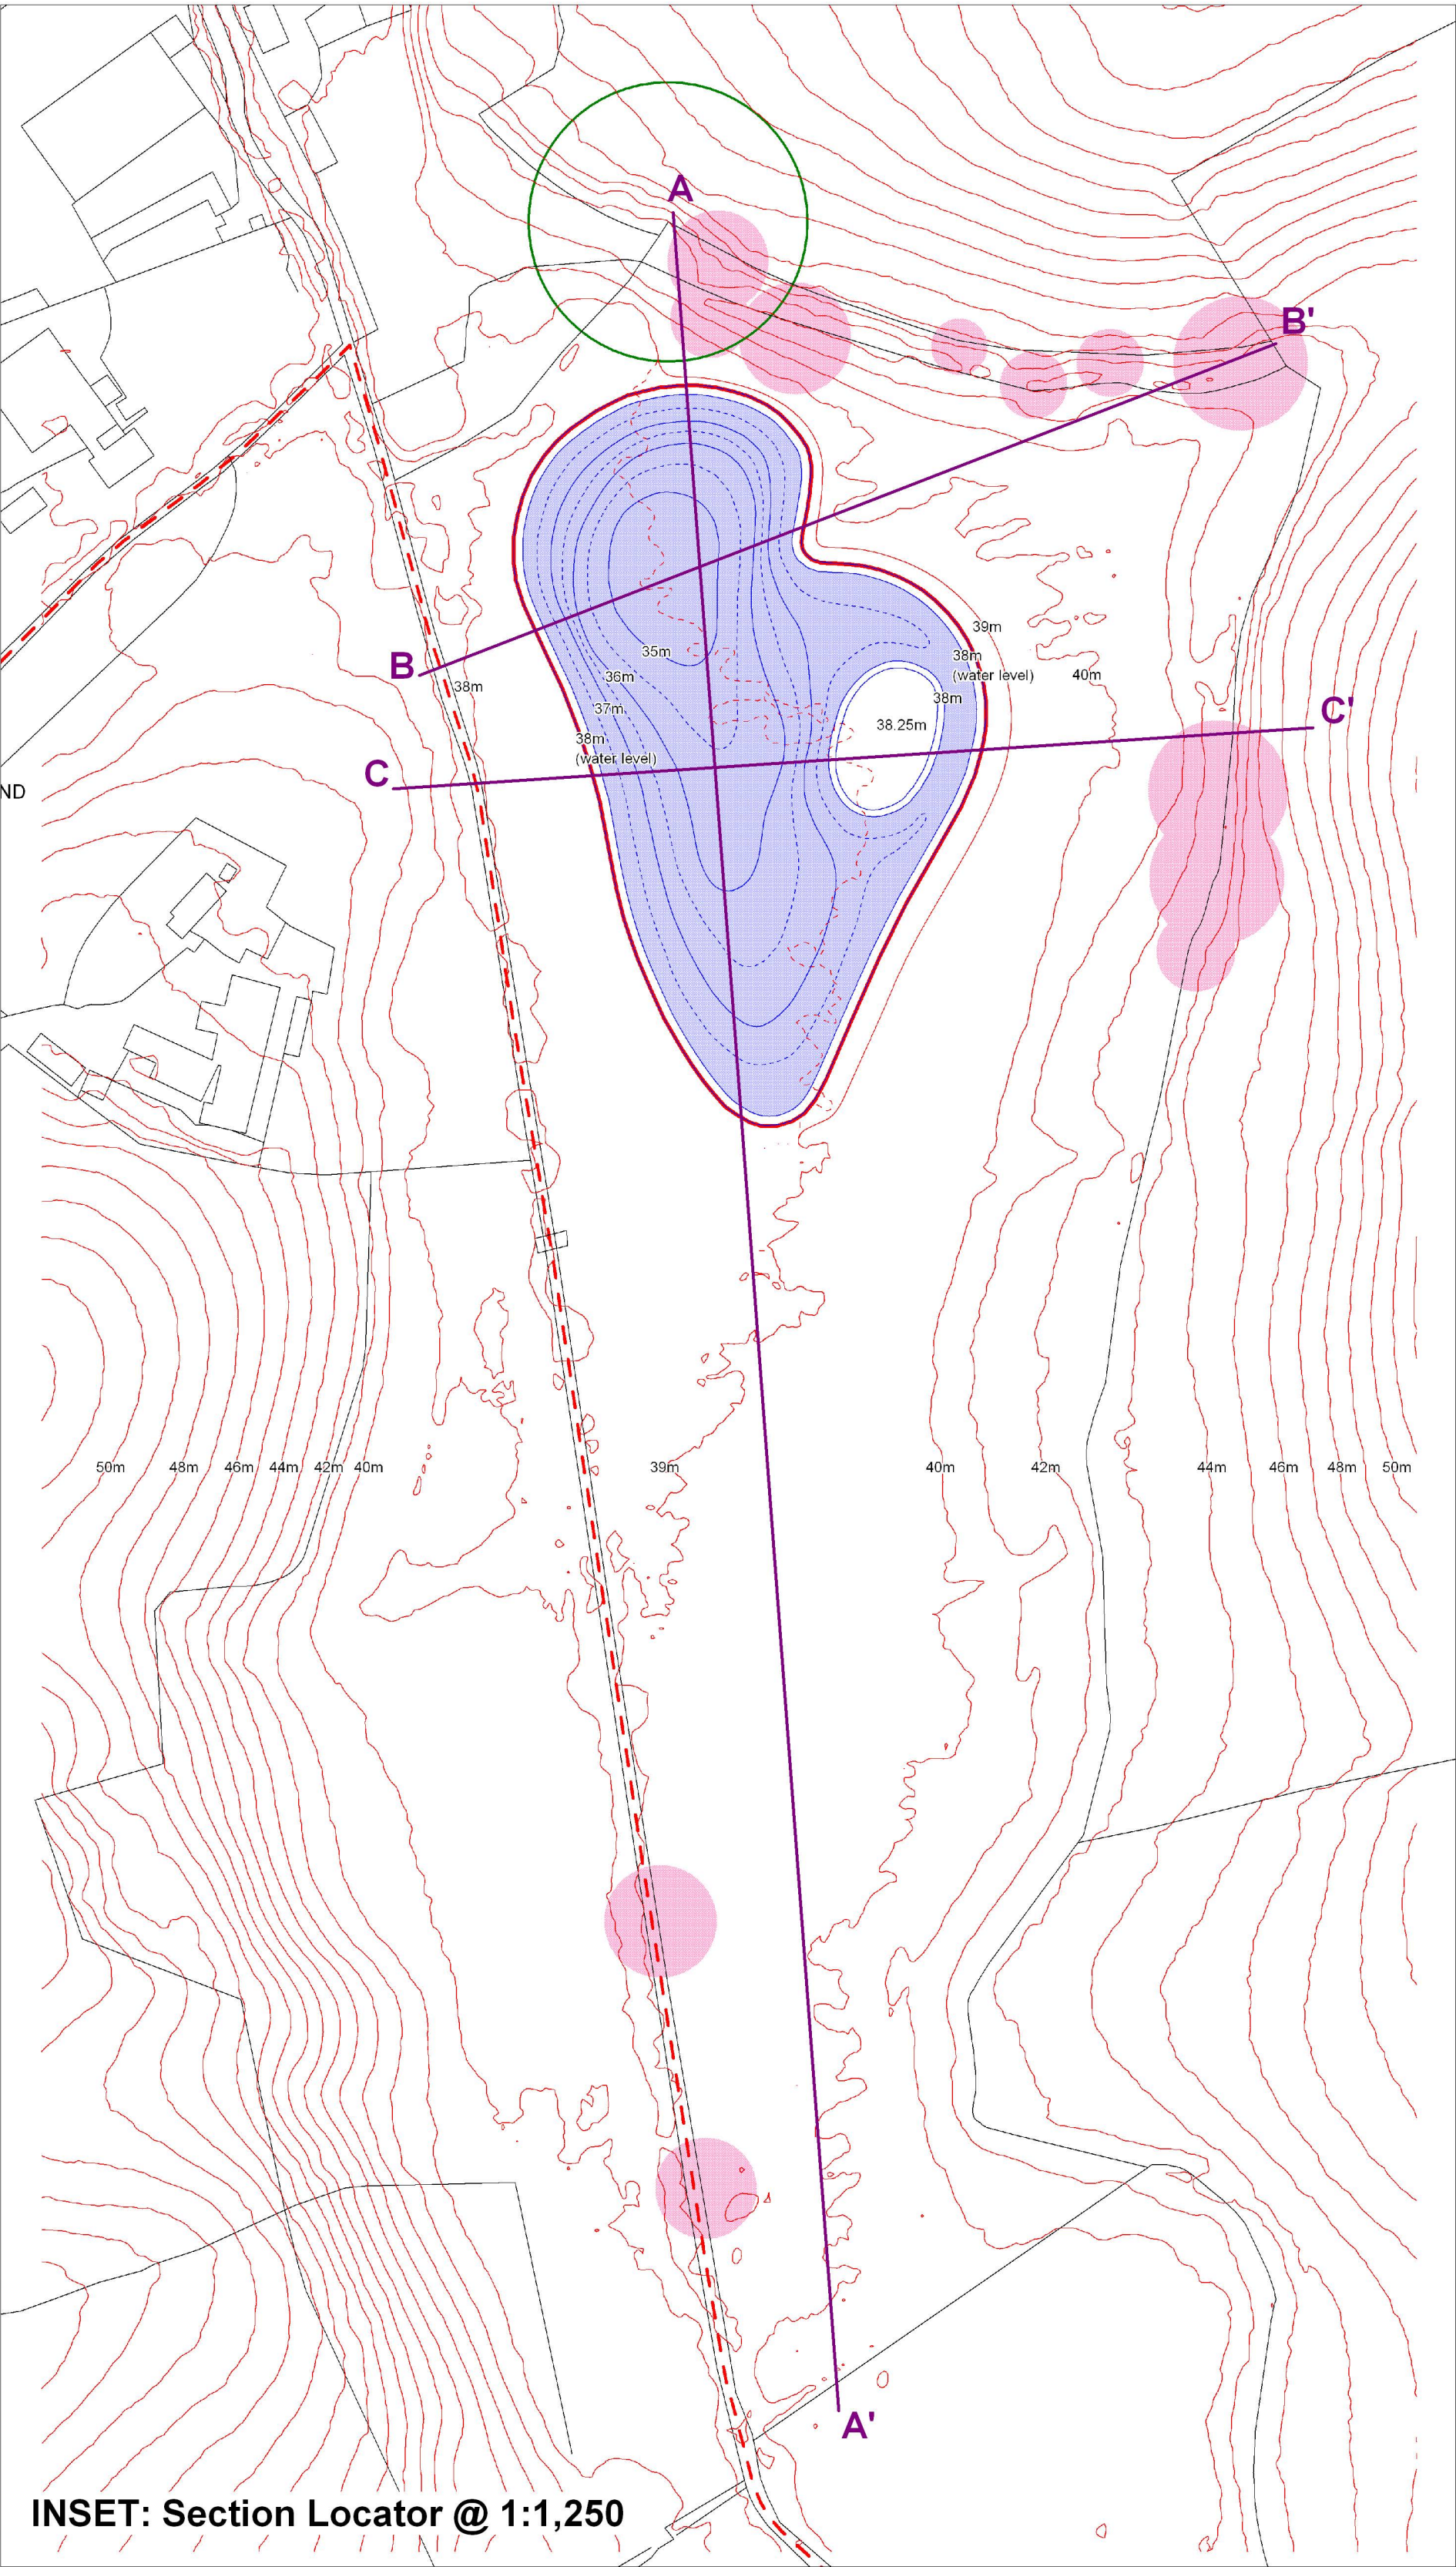

INSET: Section Locator @ 1:1,250

015030metres			
Date	Details		Revision
16/12/20	Revised lake area, section A-A' and planning application boundary.		-01
05/03/21	Revised lake area and planning application boundary.		-02
08/06/21	Revised lake contours and sections.		-03
CHRIS BURNETT associates Landscape Architects White House Farm Shorlish, Mable Chester CH14 7BN Tel: 01829 250646 Fax: 01829 250527 Mob: 07899 028810 chris@chrishurnettassociates.co.uk www.chrishurnettassociates.co.uk			
Client	Andrew Aird		
Project	Penley Mill Lake, Wrexham		
Title	New Lake Cross Sections		
Scale	1:750 @ A1 (inset as indicated)		
Date	Drawn	Checked	N
08/06/21	JHD	CB	
Dwg No.	Revision		
PMLW20.08 -03			