

Notes | Sketch schemes may be based on plan information of unknown origin and is subject to verification and survey. Contractors must verify all dimensions on site before commencing any work or shop drawings. This drawing is not to be scaled. Use figured dimensions only. Ensure digital versions are plotted at 'Actual Size'. Building areas are liable to adjustment over the course of the design process due to ongoing construction detailing developments. Subject to statutory approvals and survey. The bar above is to check that the drawing has been printed to scale.


VELUX Products:




Roof covering:




- Rooflight Colour - External: Dark Grey
- Internal: White
- Rooflight to be electrically operated with rain sensors
- Blind inserts

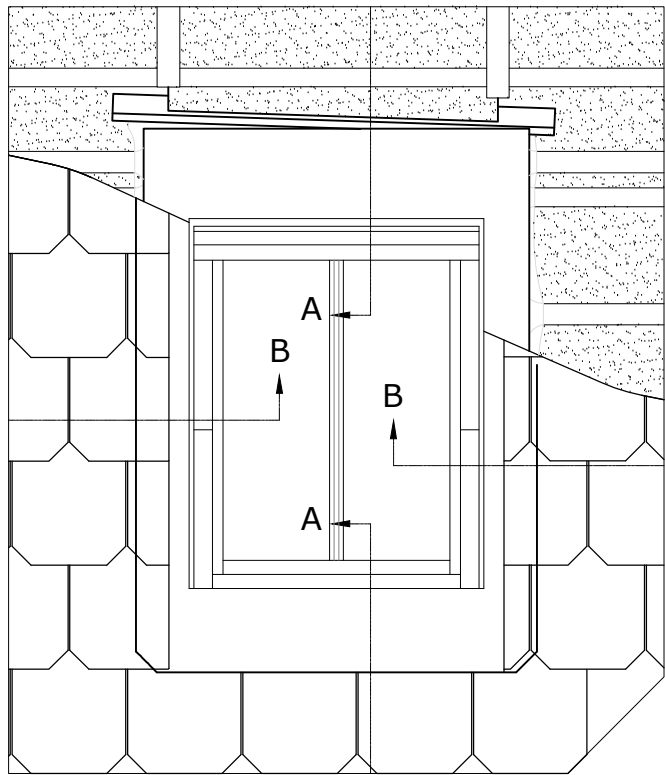

TYPICAL ELEVATION (NTS)

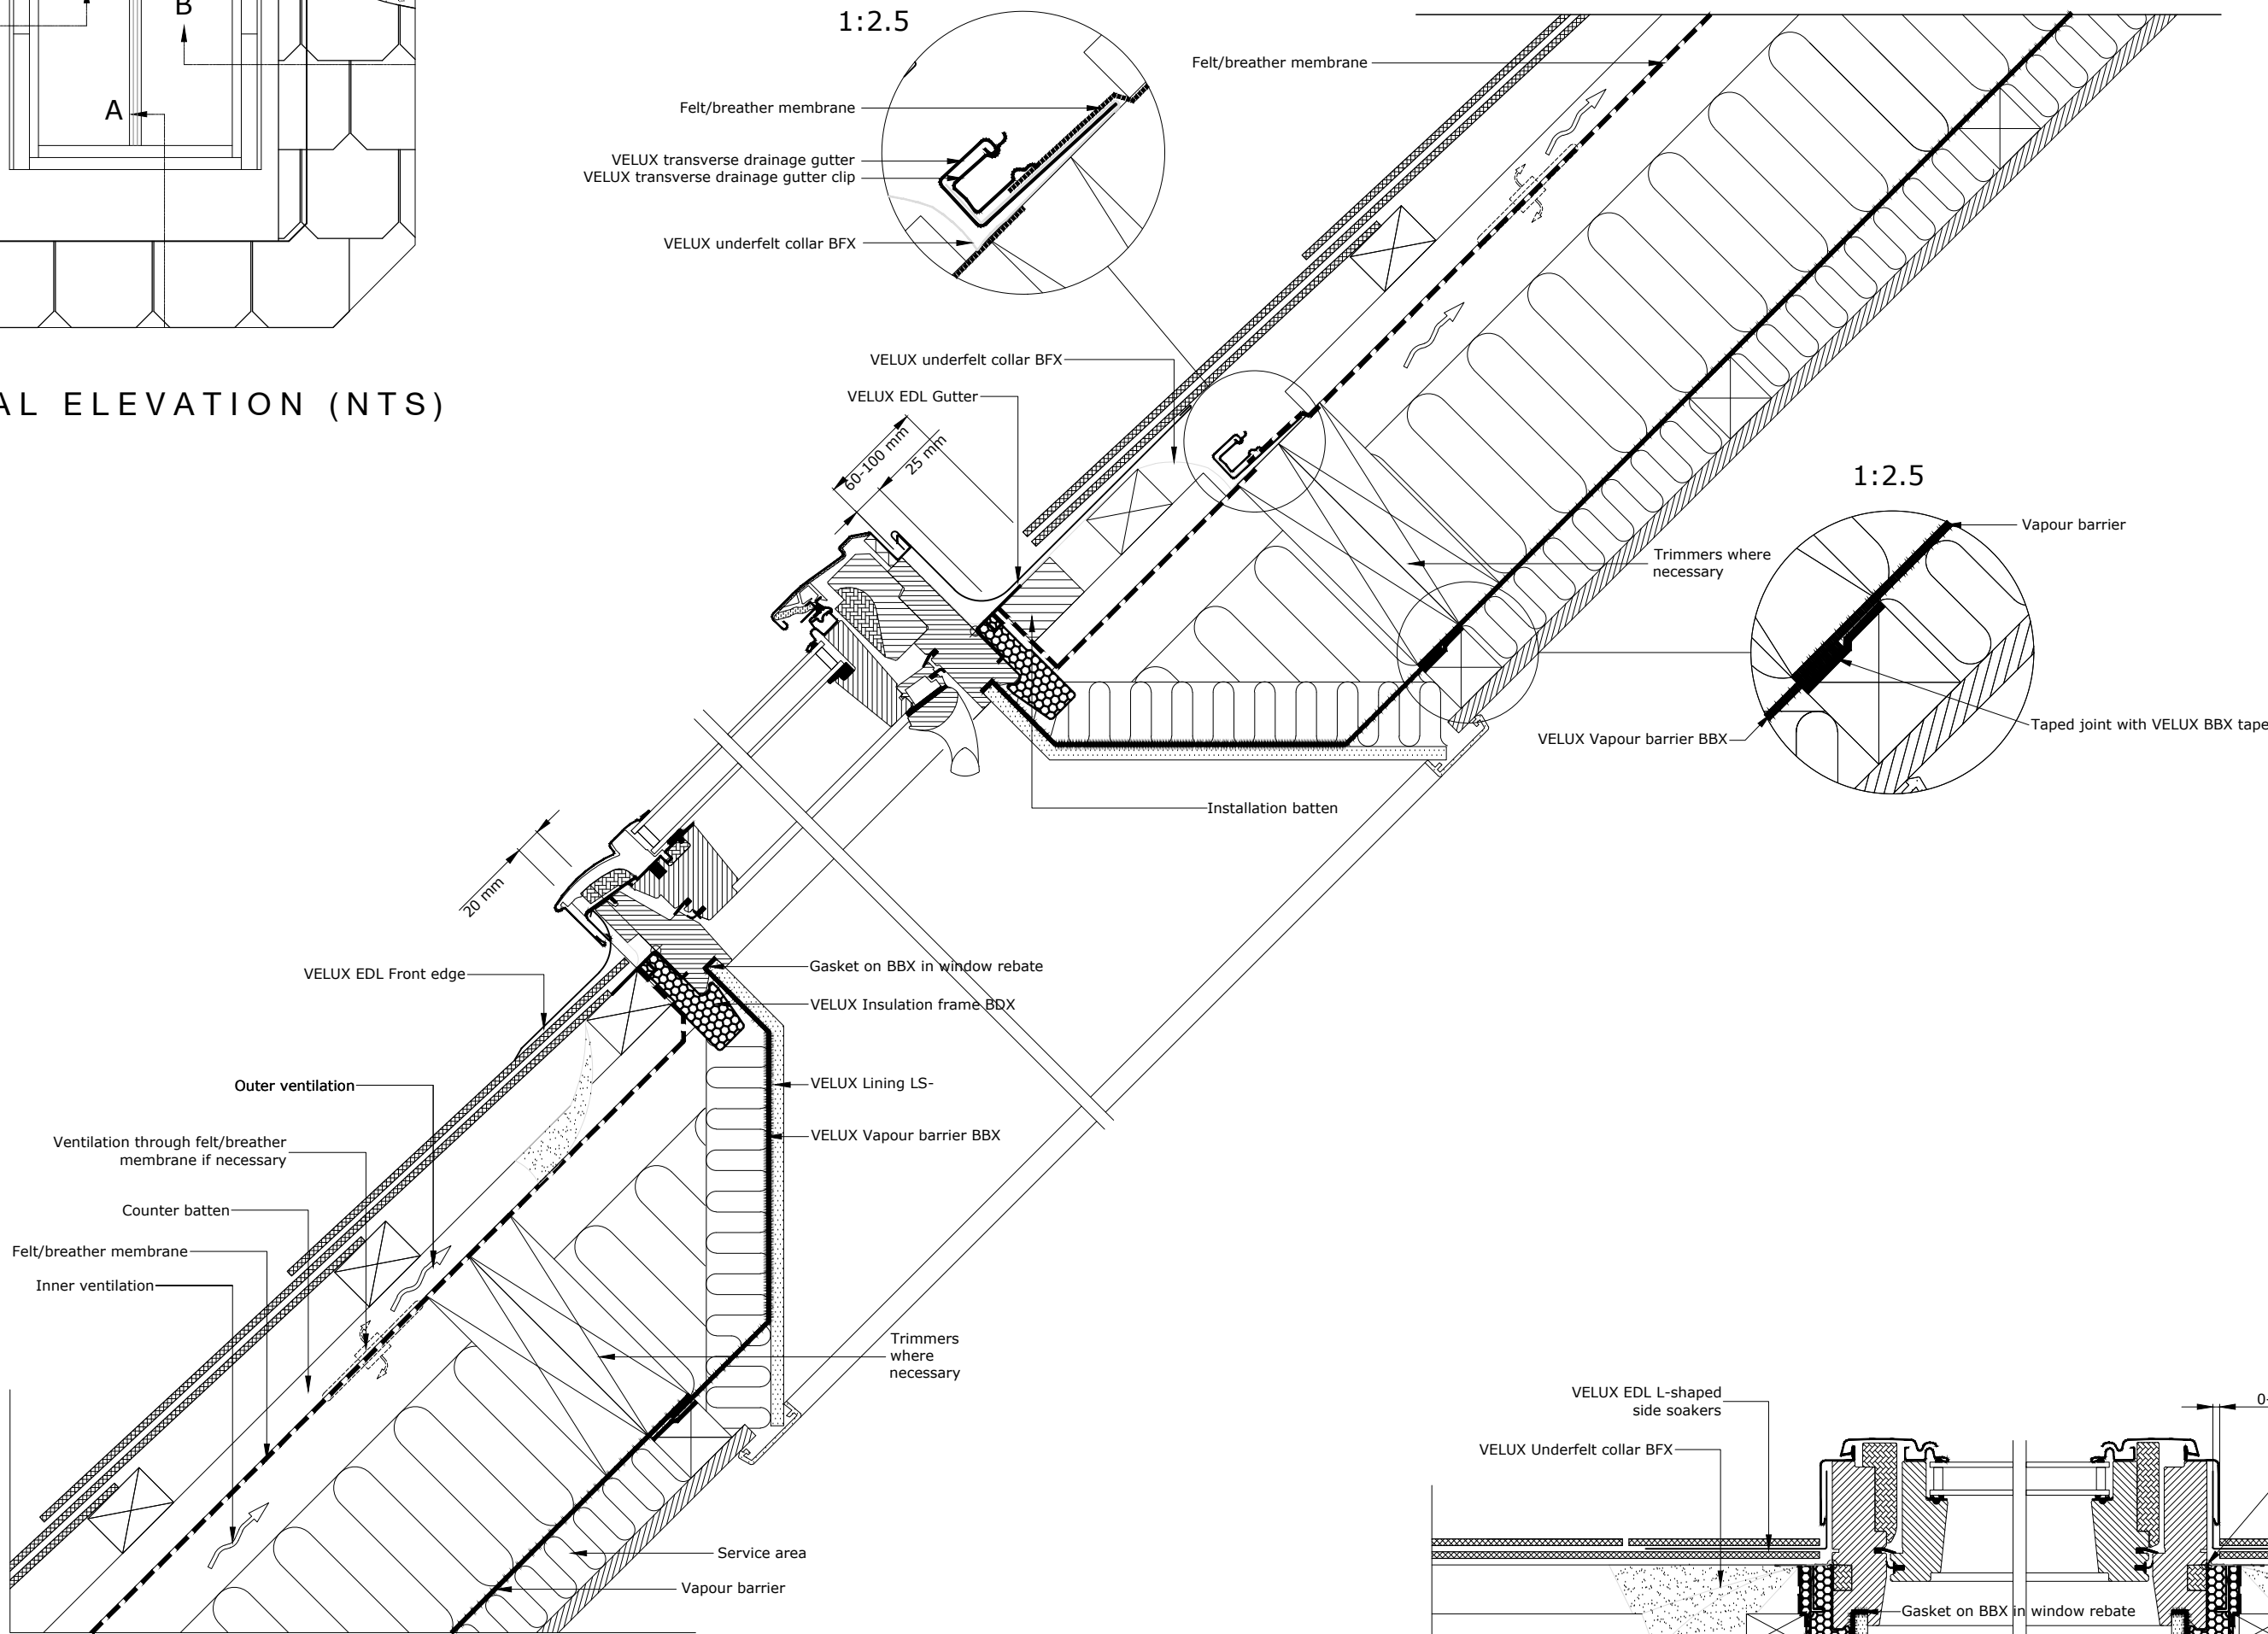

TYPICAL SECTION THROUGH VELUX CONSERVATION ROOFLIGHT A-A (1:5)

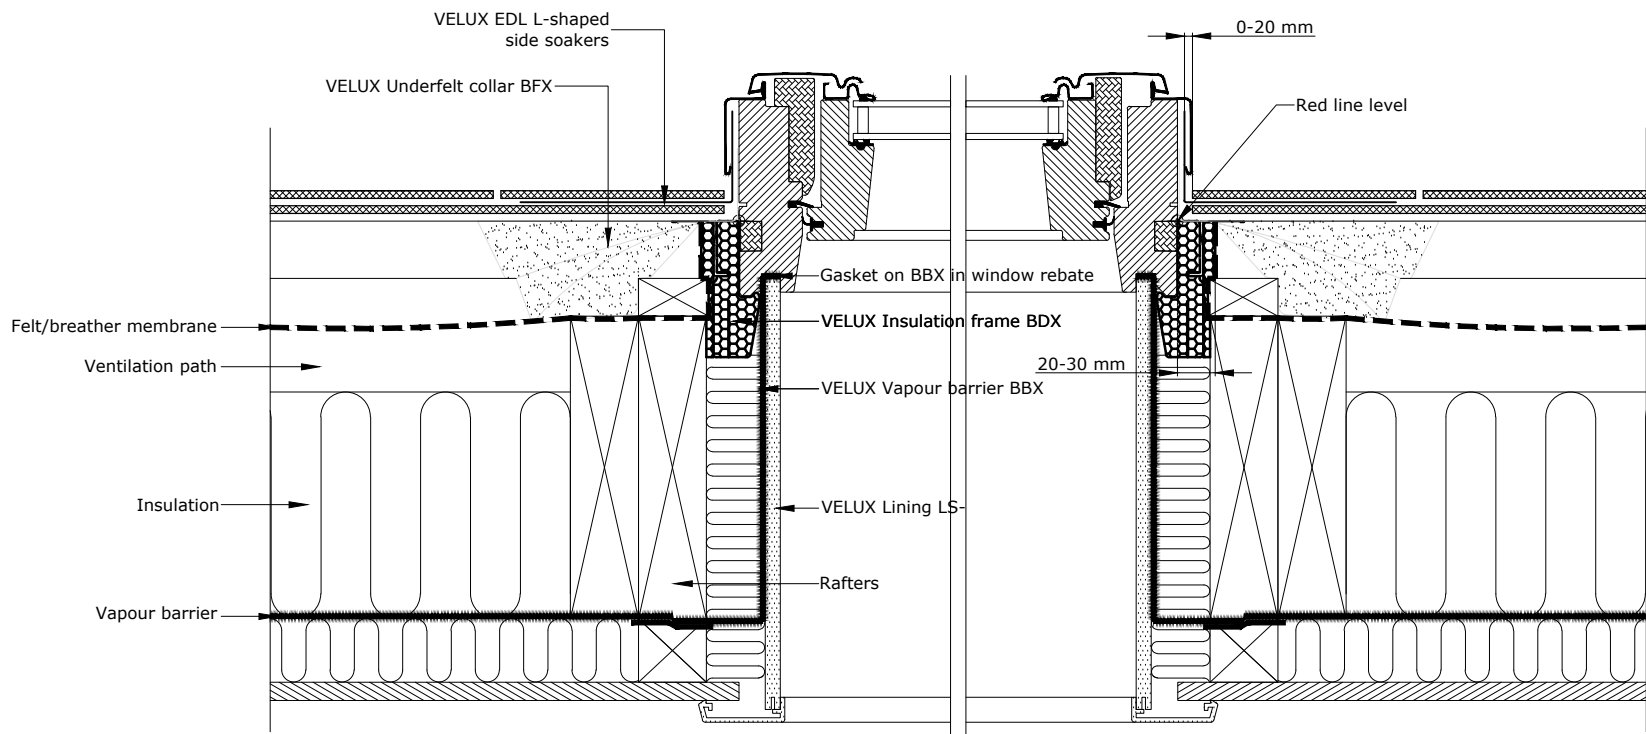

TYPICAL SECTION THROUGH VELUX CONSERVATION ROOFLIGHT B-B (1:5)

Rev	Date	Description	Drawn	Checked
Project	For & on behalf of Irwin Mitchell Holt Hill, Green Street, Holt, Wrexham			
Drawing	Conservation Roof Light Details Condition 13			
Client	CE			
BIM Suitability Description	SUITABLE FOR INFORMATION			BIM Suitability Code S2
Status	Planning	2 Riverside Way Whitehall Waterfront LEEDS ■	320 City Road Angel LONDON □	
Date	Aug '21	LS1 4EH t 0113 819 8041	EC1V 2NZ 1 0203 883 8602	
Drawn	wcc	w edwardarchitecture.co.uk		
Checked	rsg	i info@edwardarchitecture.co.uk		
Scale (A2)	1:5 / 1:2.5			
Project	Originator	Description	Drawing No.	Rev
0759	- EA	- A	- PL115-	