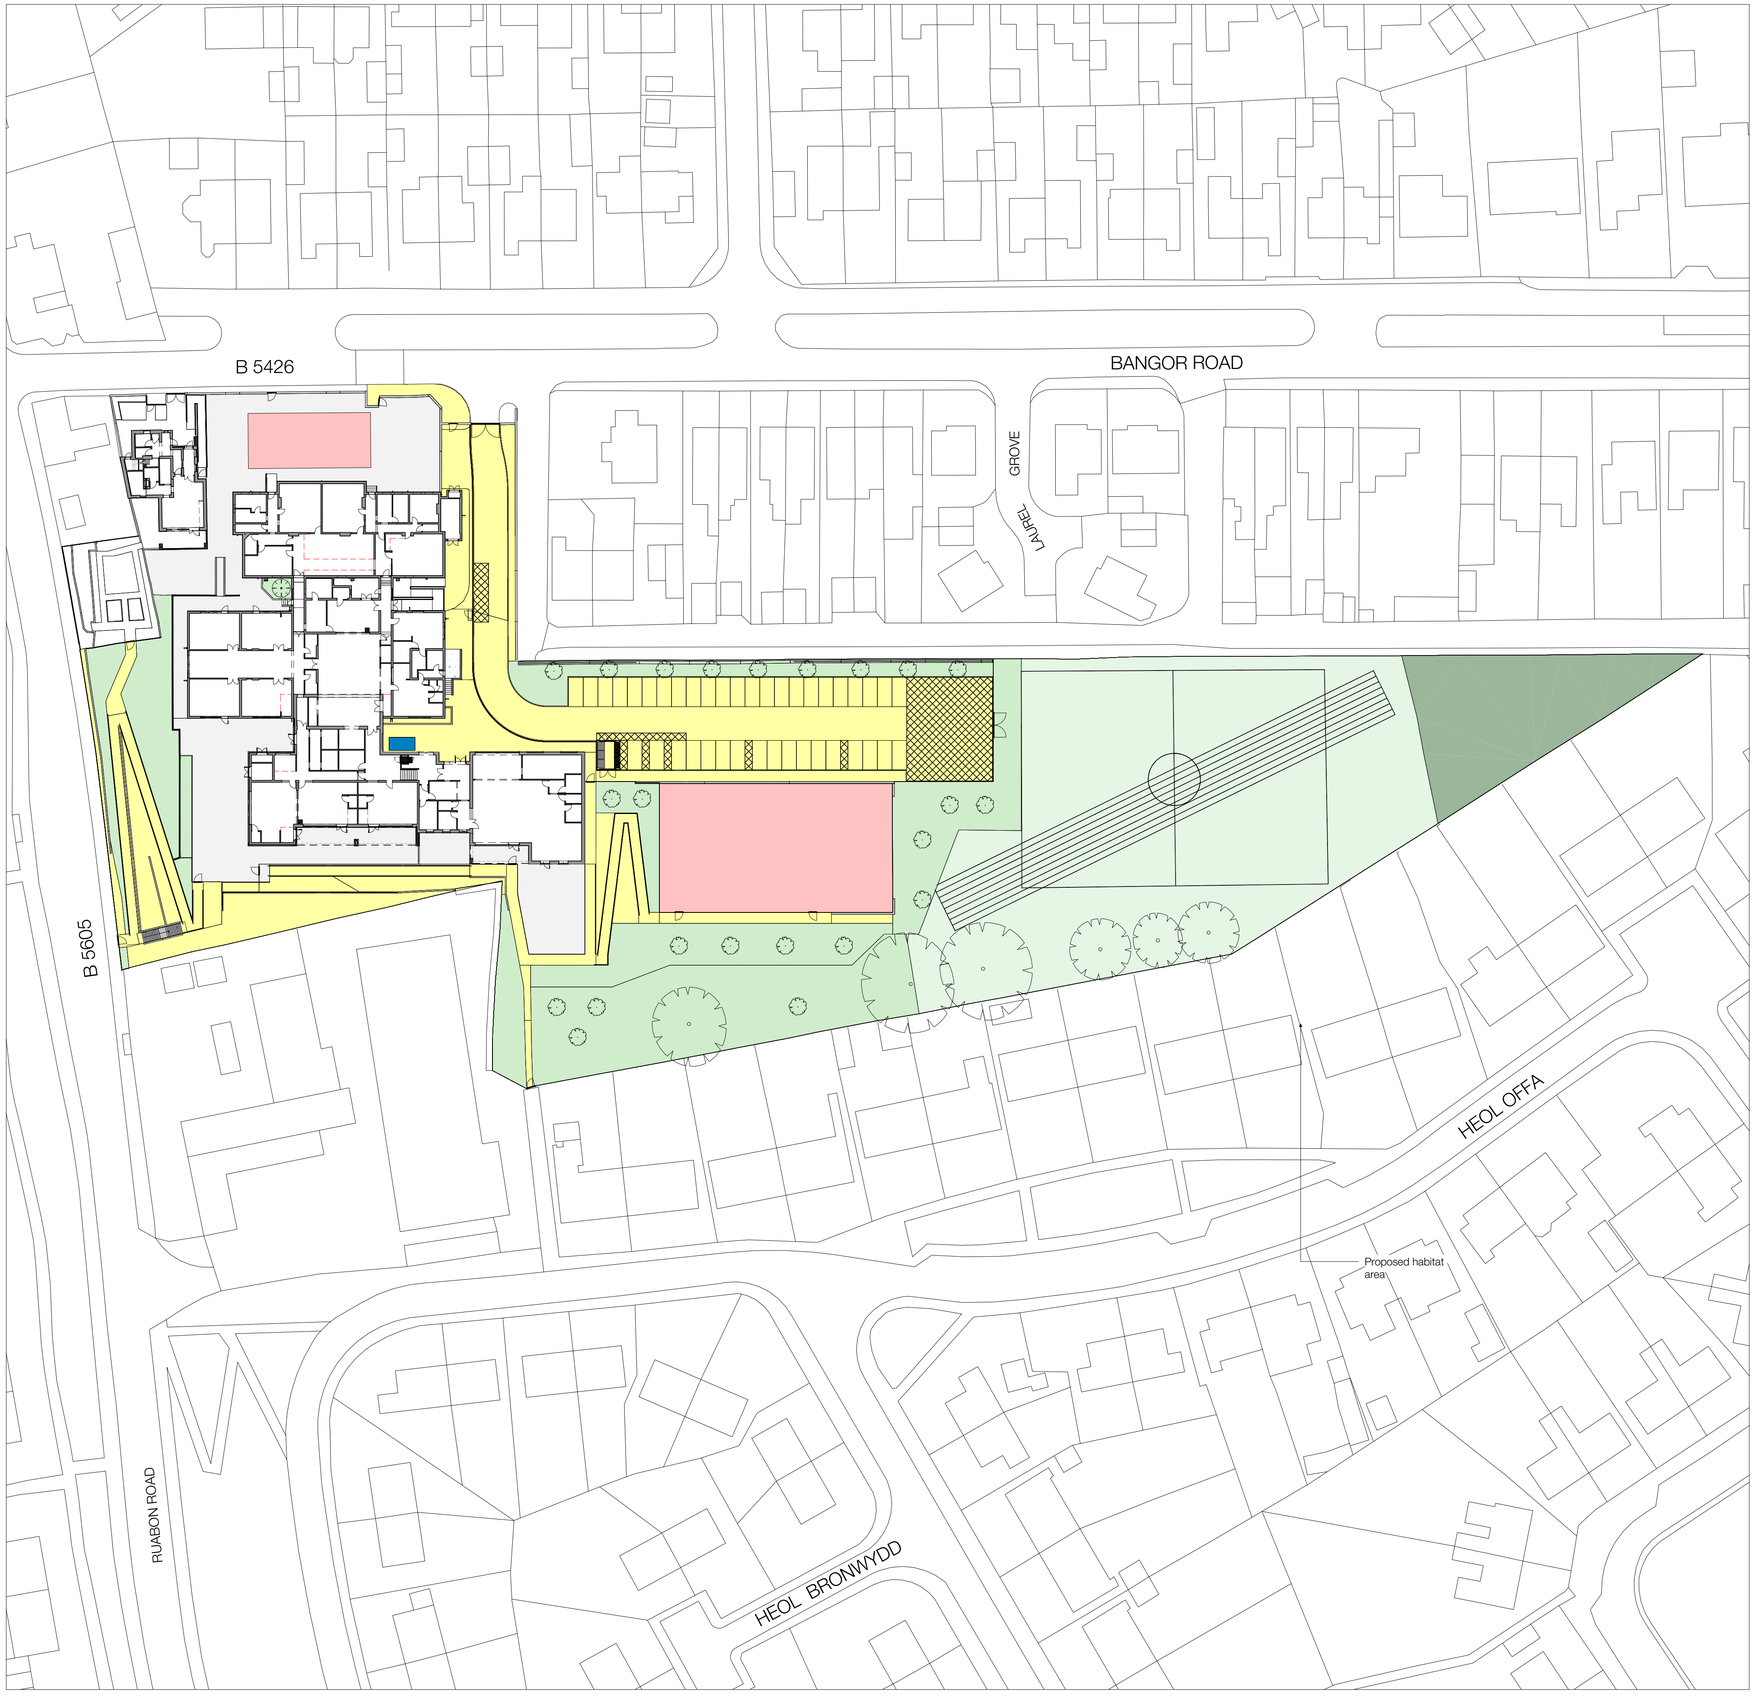

Schedule - Pupil numbers

Main school

Based on 1.5FE (class size 30 pupils), plus reception (45 pupils) and nursery (23 pupils). SEN provision 3 pupils per KS2 year

National curriculum	Wales	Ages	Class size	Total pupils
Nursery			1 x class each 23 (45 ft equivilent)	23
Reception		4-5	1.5 x class each 30	45
Year 1	Foundation phase	5-6	1.5 x class each 30	45
Year 2		6-7	1.5 x class each 30	45
Year 3		7-8	1.5 x class each 30+3	48
Year 4	Key stage 2	8-9	1.5 x class each 30+3	48
Year 5		9-10	1.5 x class each 30+3	48
Year 6		10-11	1.5 x class each 30+3	48
			Total	350

Foundation building

National curriculum	Wales	Ages	Class size	Total pupils
Reception, year 1 & year 2	Foundation phase	4-7	20	20
			Total	20

Schedule - BB99 main school

Item	Minimum site areas (sq.m)	Proposal (sq.m)	Variance (sq.m)
Pitches	6,720	3,411	-3,309
Soft play (informal & social)	1,675	2,439	+764
Games courts (hard & surfaced)	1,254	979	-275
Hard play (informal & social)	925	1,327	+402
Habitat	550	674	+619
Float	1,750	-	-
Total net site area	12,874	8,830	-4,044

Schedule - BB99 foundation building

Item	Minimum site areas (sq.m)	Proposal (sq.m)	Variance (sq.m)
Pitches	0	0	
Soft play (informal & social)	50	0	
Games courts (hard & surfaced)	40	0	
Hard play (informal & social)	30	222	
Habitat	20	0	
Float	100	0	
Total net site area	240	222	-18

YSGOL YR HAFOD

Bangor road, Johnstown, Wrexham LL14 2SW

Stiwdio Owens
Eyarth Bach
Llanfair Dyffryn Clwyd
Ruthin
Denbighshire
LL15 2EG
hello@stiwdioowens.co.uk
+44 (0)1824 544000

DRAWING NOTES

1. Drawing copyright of Stiwdio Owens Landscape Architecture.
2. All information to be read in conjunction with relevant landscape drawings and specification.
3. Only figured dimensions are to be used.
4. All dimensions in millimetres unless otherwise noted.
5. The Landscape Architect is to be notified of any discrepancies before proceeding.
6. No liability accepted for amendments by others.
7. Utilities - A safe system of work to HSE HSG47 Avoiding danger from underground services to be followed by contractor to plan, detect, identify, mark services and employ safe excavation/ safe digging practices prior to works commencing.
8. Proposed planting locations to be reviewed following detail design of infrastructure requirements including easements for underground or above ground services, overhead power lines, highway safety and visibility splays and other infrastructure provisions, such as substations, refuse stores, lighting, signage and CCTV requirements.
9. Signage - to be provided by others as specified in the Health and Safety (Safety Signs and Signals) Regulations 1996.
10. All parapets, barriers, balustrades and other elements of structure intended to retain, stop or guide people to specialist detail design and to meet the appropriate loading requirements of BS EN 1991-1-1, PD 6688-1-1 and BS 6180.
11. Drawing for the purpose of planning and not for construction.

KEY

- Pitches
- Soft play (informal & social)
- Games courts (hard & surfaced)
- Hard play (informal & social)
- Habitat
- Non-net area

N

REV. NO.	DDMMYY	DESCRIPTION OF REVISION	INITIALS
P01	260821	PLANNING ISSUE	GLO

Stiwdio Owens Landscape Architecture

STATUS

P ISSUED FOR PLANNING APPROVAL

TITLE

LANDSCAPE BB MEASURES

DRG. NO	REVISION
HAF-STO-00-00-DR-L-0001	P01

SCALE	DRAWN	APPROVED	DATE
1:500@A1	GLO	GLO	230821