



N O R T H

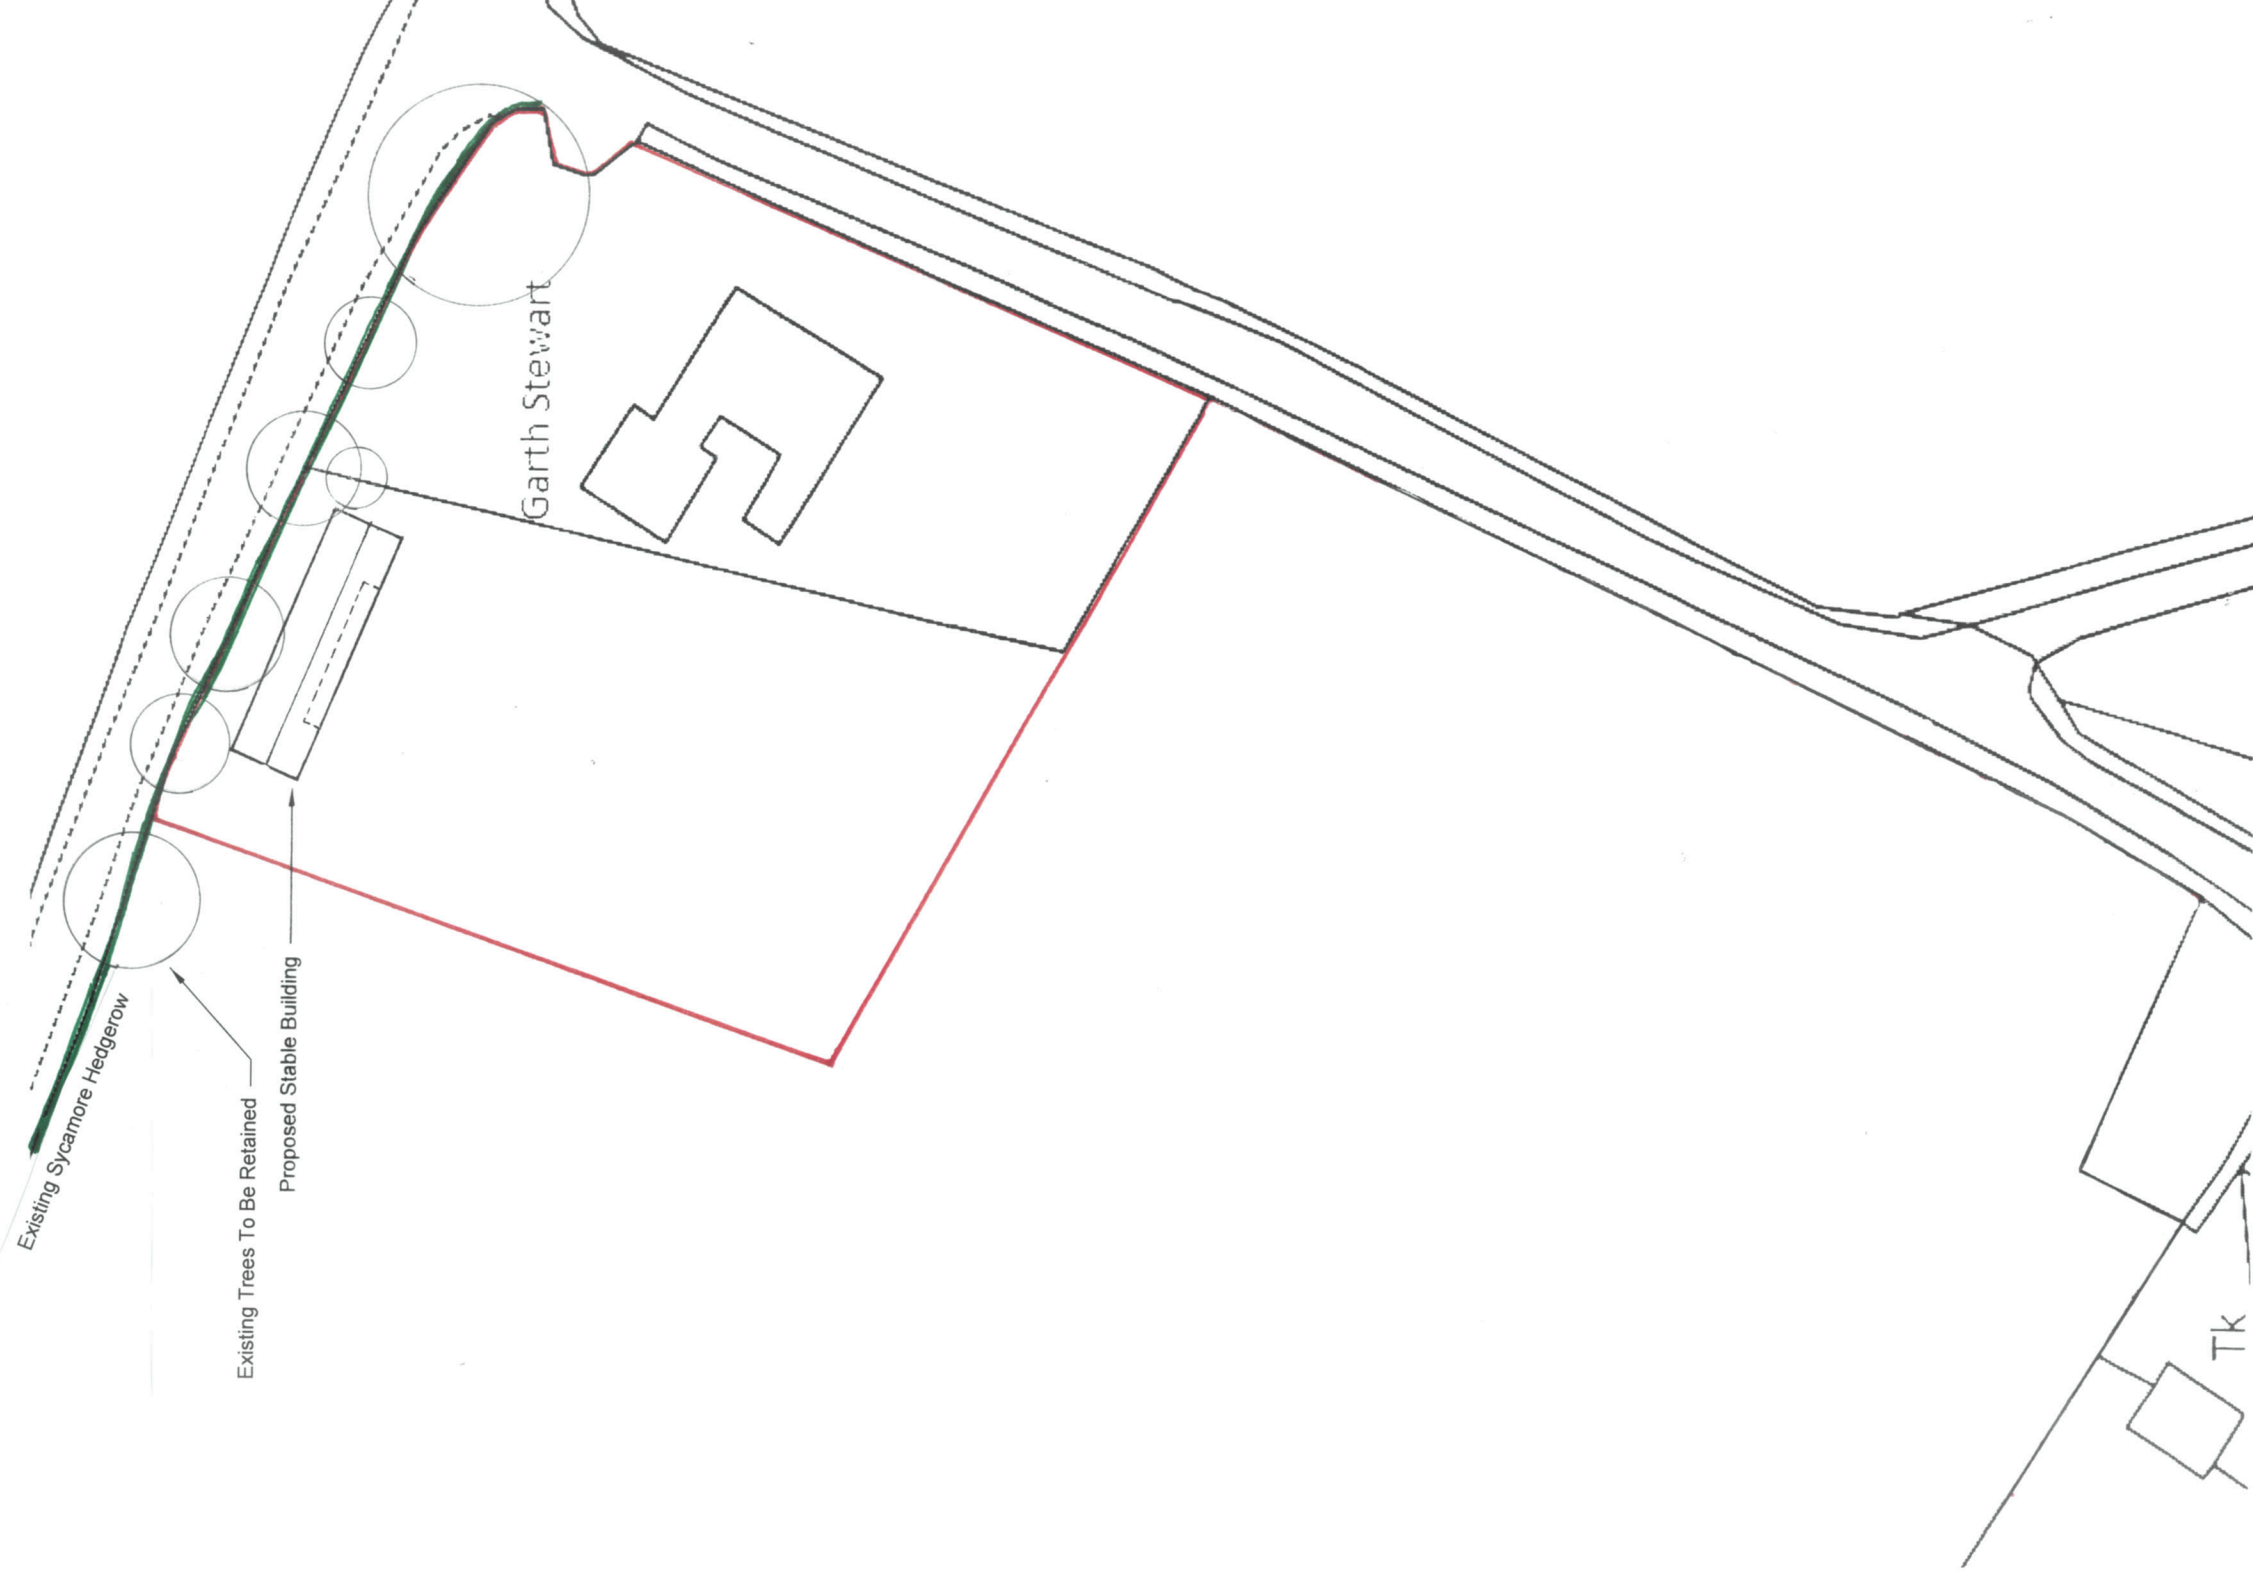

## BLOCK PLAN

|              |                                                |       |    |        |
|--------------|------------------------------------------------|-------|----|--------|
| CLIENT       | MRS C WOODWARD                                 | DRAWN | BP | JUL 21 |
|              |                                                | PAPER | A3 |        |
|              |                                                | SIZE  |    |        |
| SITE ADDRESS | GARTH STEWART, ERBISTOCK,<br>WREXHAM, LL13 0DH |       |    |        |

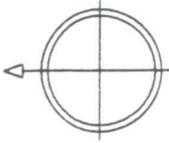

Four Lane Ends, Wem  
Shropshire, SY4 5UQ  
Tel: (01939) 232382  
Fax: (01939) 234032

|       |        |        |     |
|-------|--------|--------|-----|
| SCALE | JOB No | DWG No | REV |
| 1:500 |        | 6746   |     |