


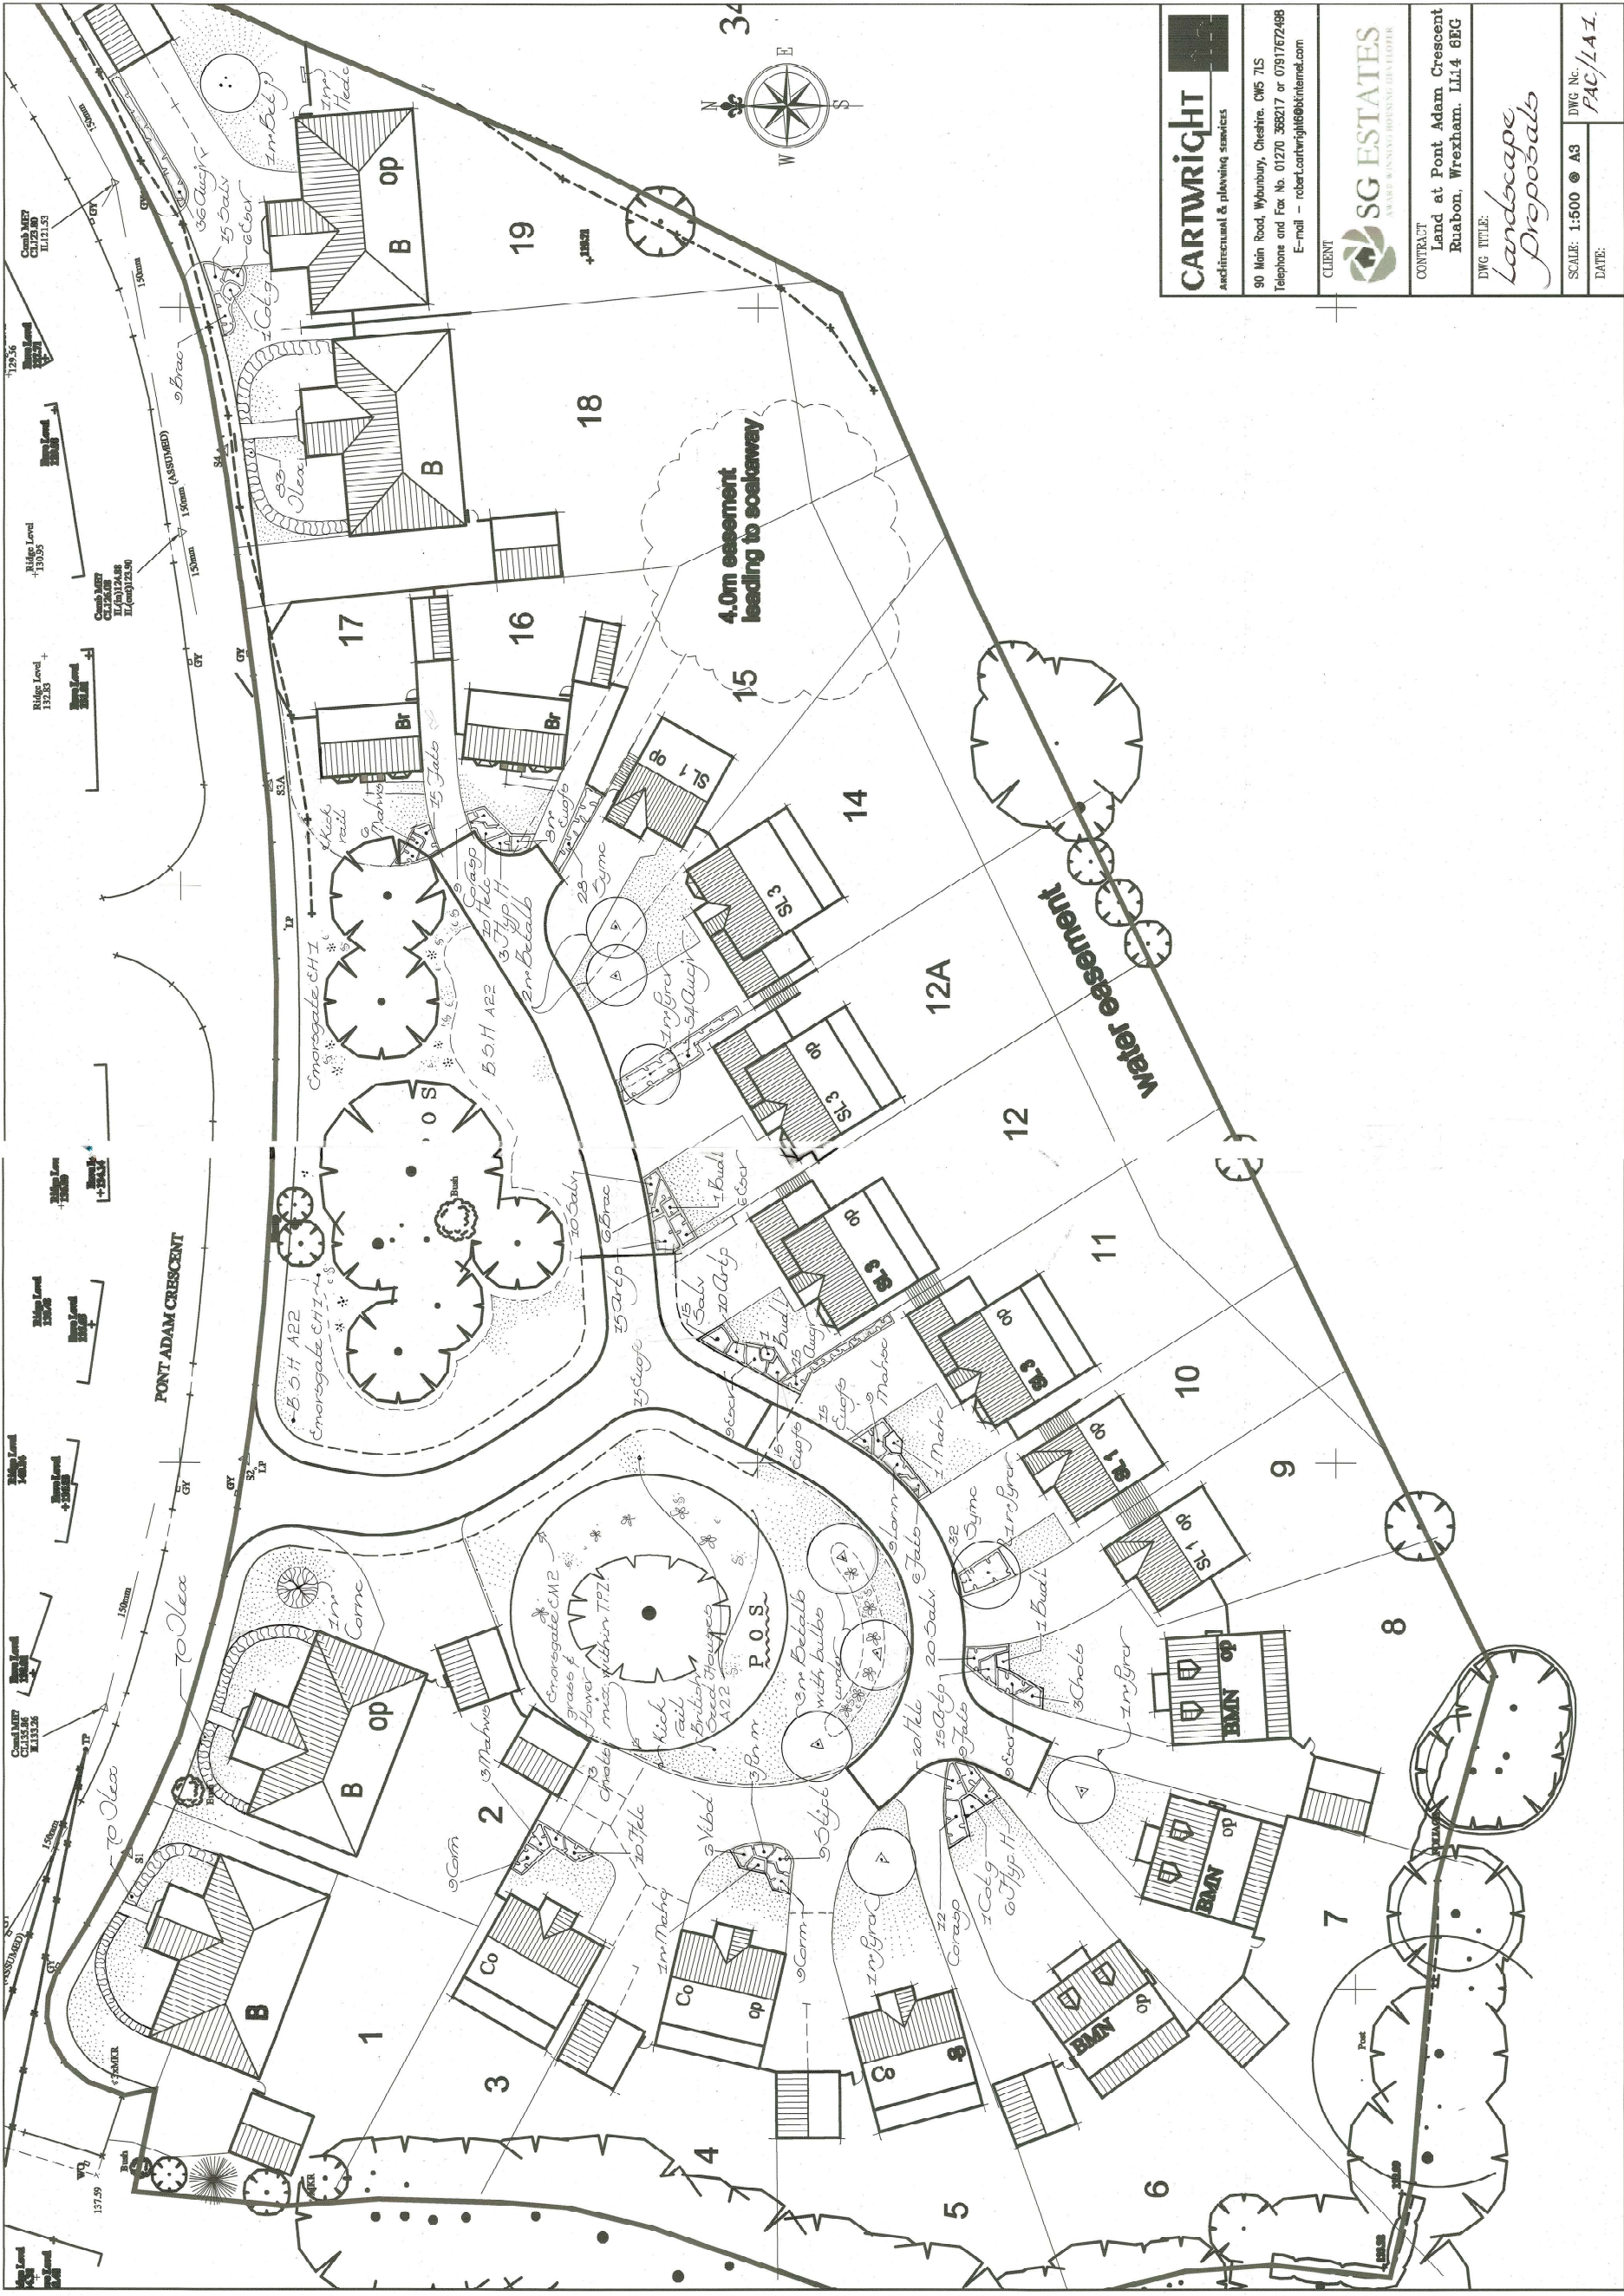

CARTWRIGHT architectural & planning services	SG ESTATES LAND & PROPERTY DEVELOPERS	CONTRACT Land at Pont Adam Crescent Rushon, Wrexham, LL14 6EG	
		DWG TITLE: <i>Landscape Proposals</i>	
90 Main Road, Wymbury, Cheshire. CW5 7LS Telephone and Fax No. 01270 388217 or 07917672488 E-mail - robert.cartwright@btinternet.com		SCALE: 1:500 @ A3	DWG No: PAC/LA1
		DATE:	