


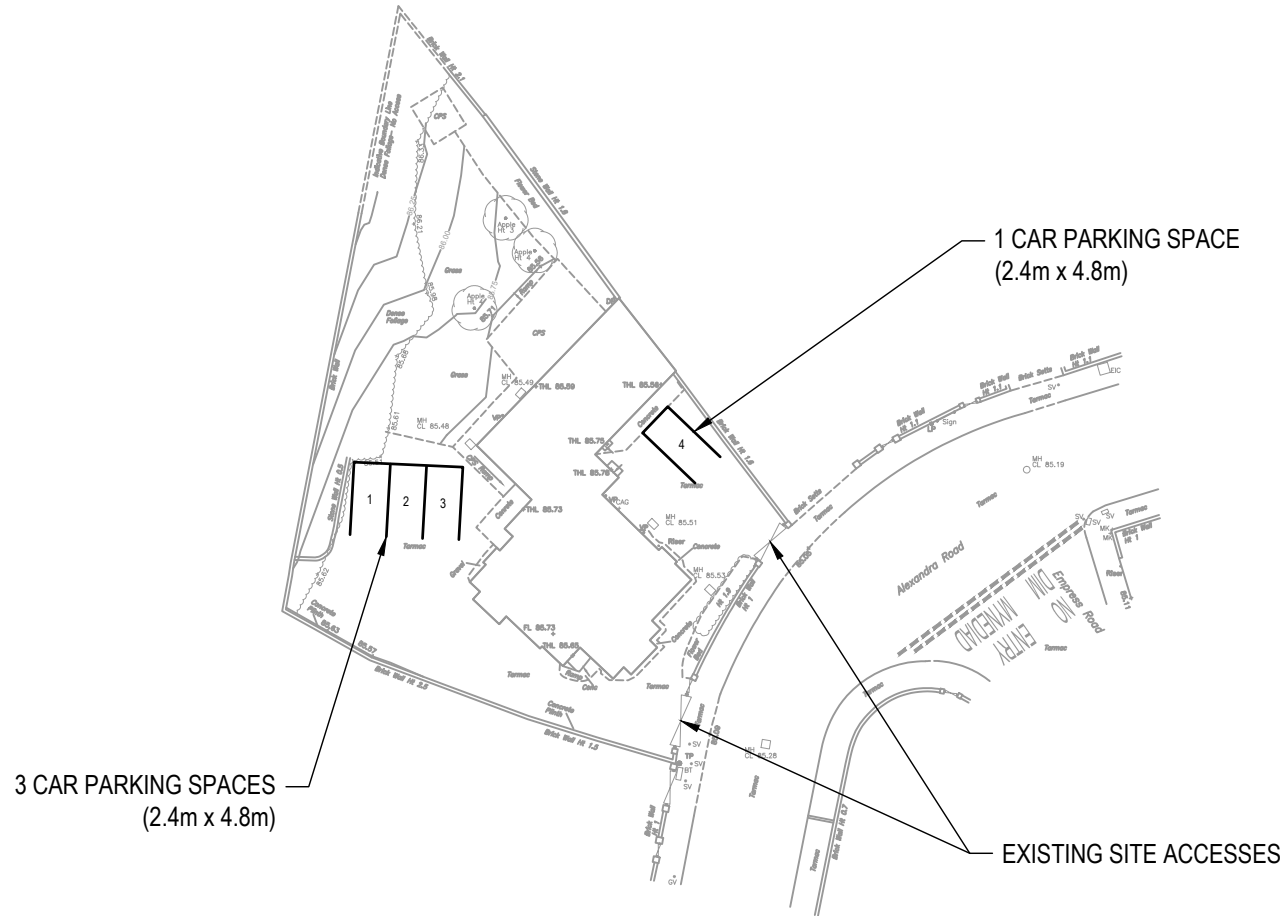

NOTES:

1. DRAWING BASED ON TOPOGRAPHICAL SURVEY UNDERTAKEN BY LASER SURVEY LTD (REF: G9418-1), OCTOBER 2018.

Mark	Revision	Date	Drawn	Chkd	Appd

SCALING NOTE: Do not scale from this drawing. If in doubt, ask.
UTILITIES NOTE: The position of any existing public or private sewers, utility services, plant or apparatus shown on this drawing is believed to be correct, but no warranty to this is expressed or implied. Other such plant or apparatus may also be present but not shown. The Contractor is therefore advised to undertake their own investigation where the presence of any existing sewers, services, plant or apparatus may affect their operations.

Drawing Issue Status

ALEXANDRA ROAD, WREXHAM

CAR PARK LAYOUT

Client				 now part of  Stantec peterbrett.com © Peter Brett Associates LLP
				
Date of 1st Issue 31.10.2018	Designed -	Drawn IE		
A4 Scale 1:500	Checked BL	Approved BL		
Drawing Number 44958/5501/001		Revision -		