
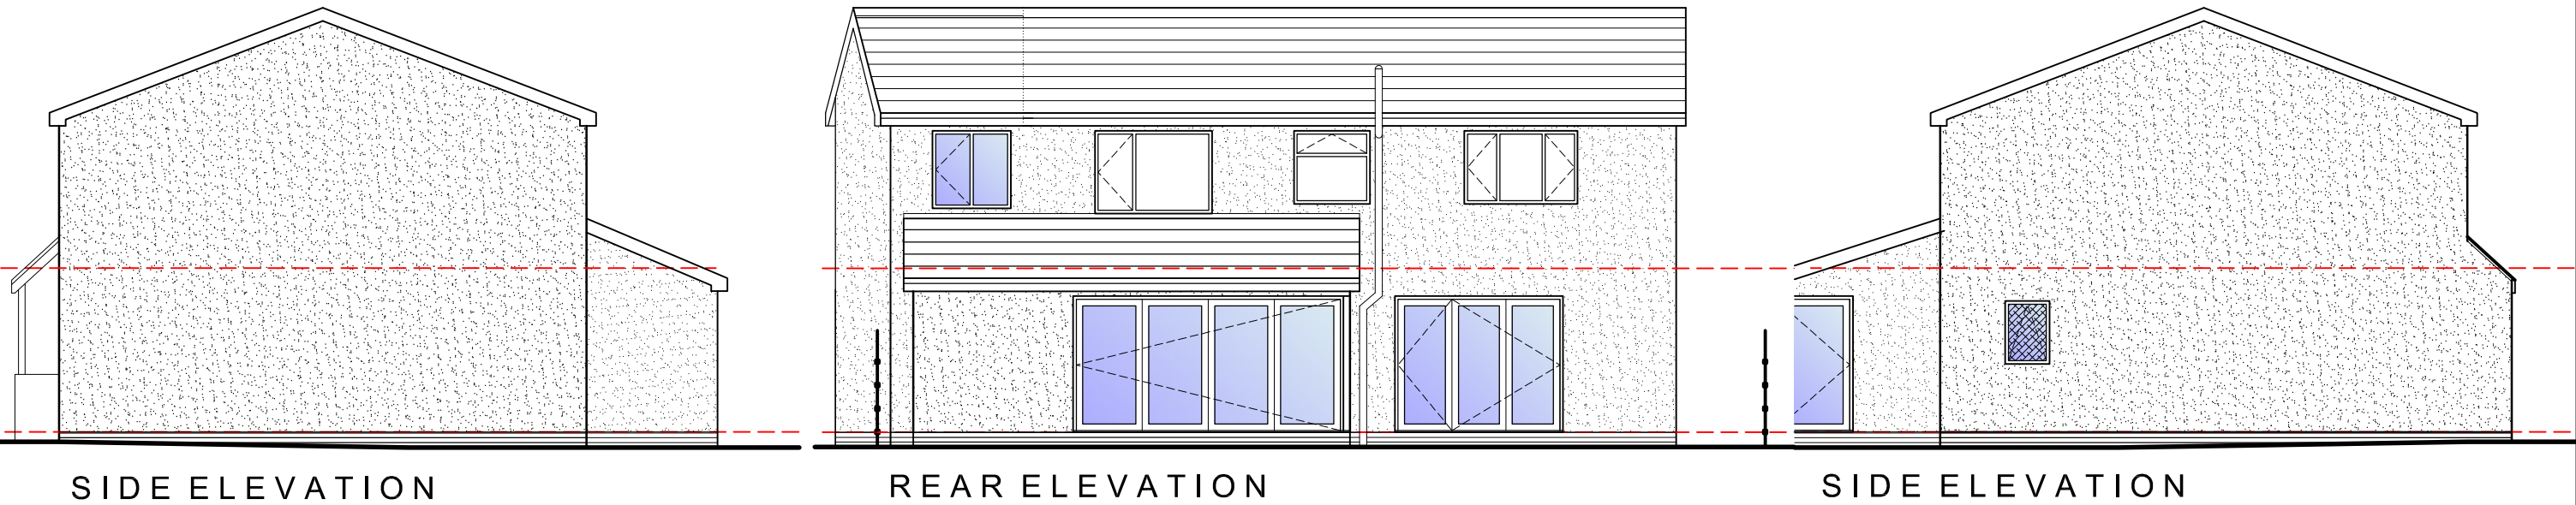


This drawing is the property of CB ARCHITECTURAL DESIGN. Copyright is reserved by them and the drawing issued on the condition that it is not copied, reproduced, retained or disclosed to any unauthorised person either wholly or in part without the written consent of CB ARCHITECTURAL DESIGN.

1. All dimensions to be verified on site prior to any shop works being commenced.
2. Any discrepancies to be reported to the Designer before any work is put in hand.
3. Do not scale from this drawing.
4. This drawing is to be read in conjunction with relevant consultants and specialists drawings.
5. This is a metric drawing.
6. Dimensions indicated thus "****" are site dimensions and are to be adjusted onsite by the Contractor accordingly.

PROPOSED MATERIALS

WALLS: Facing brickwork to match exg,
ROOF: Conc. interlocking tiles to match exg,
WINDOWS: White uPVC to match exg,
DOORS: White uPVC to match exg,
RWG's: White uPVC, square profile to match exg,
FASCIAS/BARGES/SOFFITS: White uPVC to match exg.

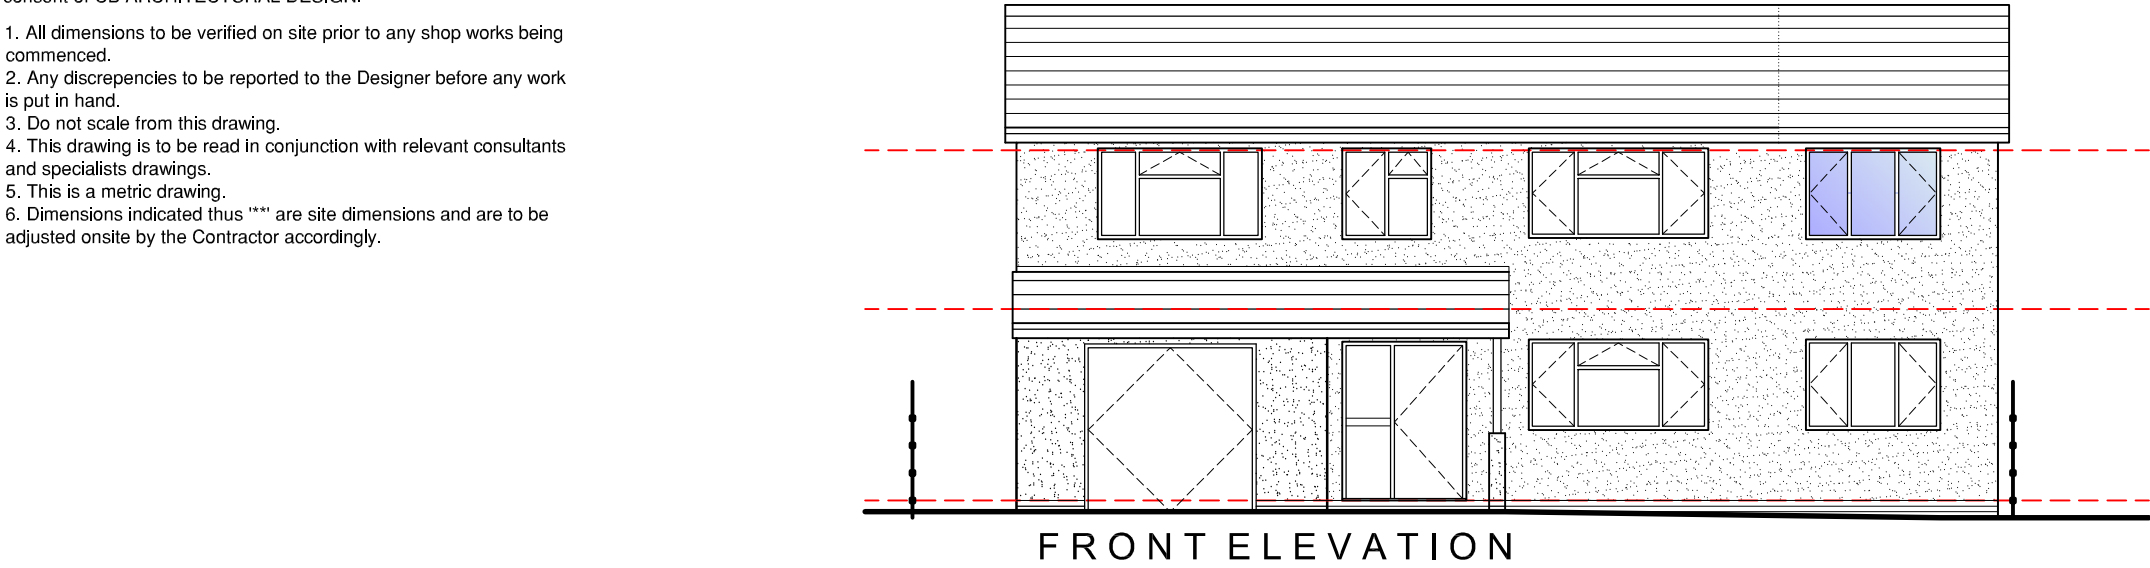

0 10 20 50mm NATURAL SCALE

T: 07833 029535
E: info@cbarchitecturaldesign.co.uk
W: www.cbarchitecturaldesign.co.uk



Rev.	Date:	Description:	Initial:	Chkd:
Client	LISA EDWARDS	Drwg. Title	Elevations	AS PROPOSED
Project	Extension at 18 Sandown Road Bangor-On-Dee LL13 0JA	Scale	1:100	Drawn CB Chkd. CB Date 09/08/21
Drwg. No.	727/Sk03	Revision	B	

ORIGINAL DRAWING SIZE 420 x 297 (A3)