




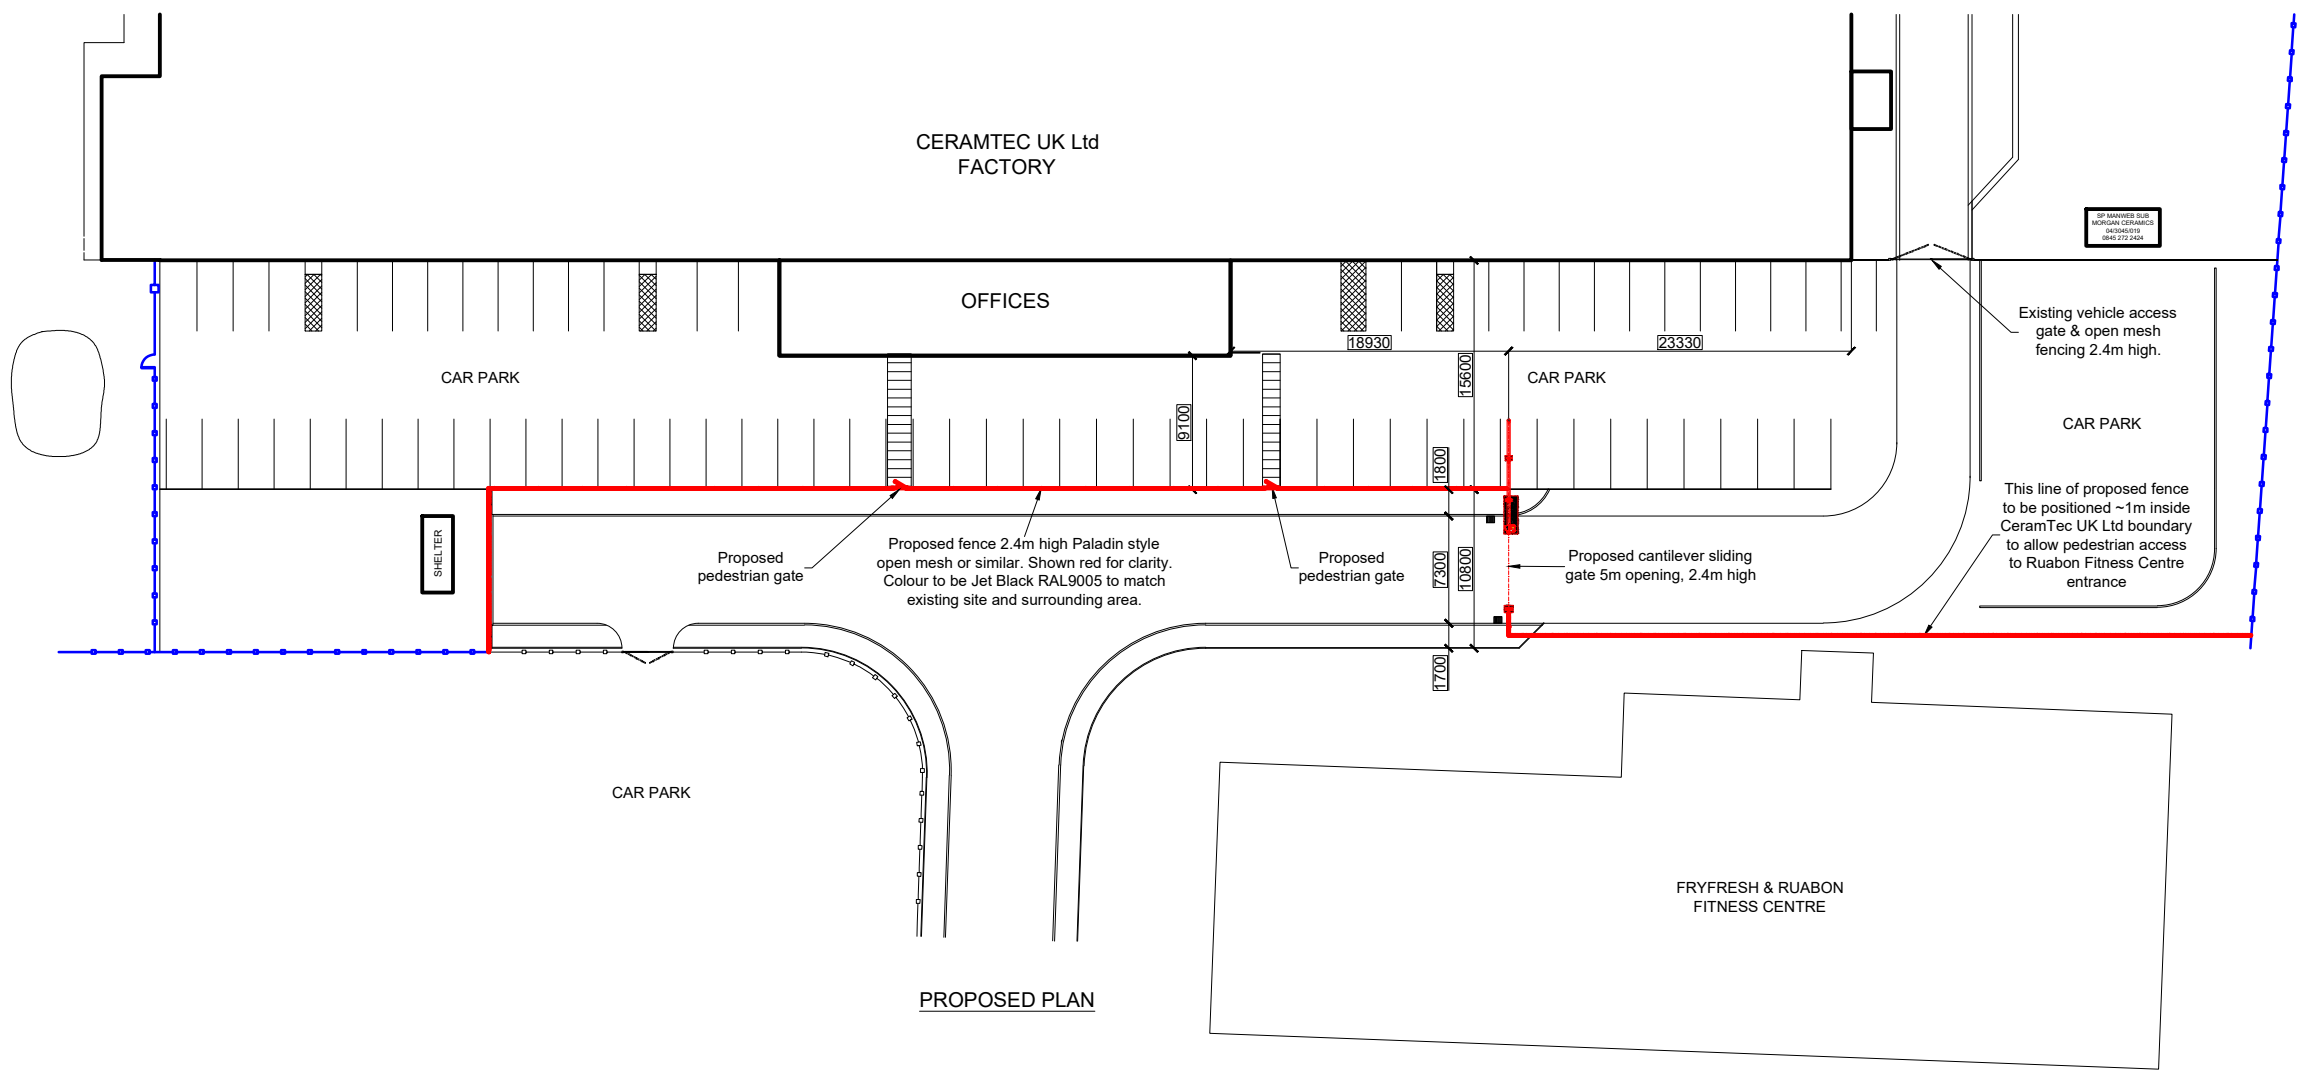

PROPOSED PLAN

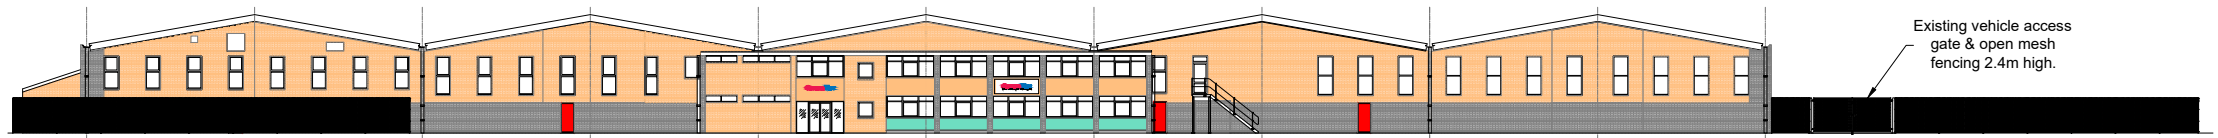

EXISTING FRONT
(SOUTH) ELEVATION

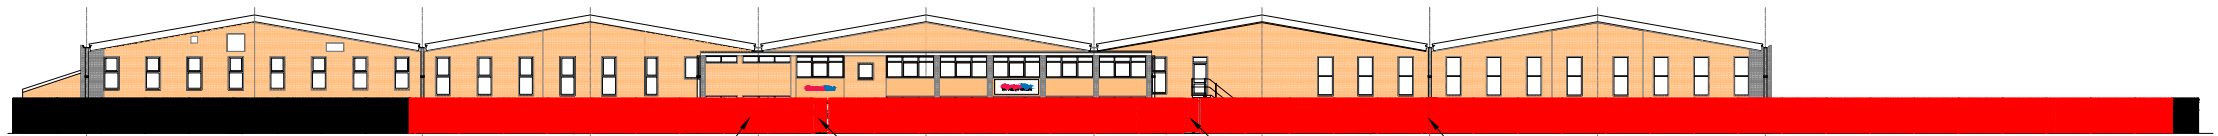

Proposed fence 2.4m high Paladin style open mesh or similar. Shown red for clarity. Colour to be Jet Black RAL9005 to match existing site and surrounding area.

PROPOSED FRONT
(SOUTH) ELEVATION

Proposed pedestrian gate

Proposed pedestrian gate

Proposed cantilever sliding gate

SCALE: Meters
0 1 2 3 4 5 6 7 8 9 10



Typical example of proposed fence.
Paladin style open mesh or similar
Colour RAL9005 Jet Black



Typical example of proposed
cantilever sliding gate.
Colour RAL9005 Jet Black

P01	23-08-21	TP	Issued for planning						
Rev.	Date	Drawn	Revision Note						
Drwg Status: PLANNING									
Client:  CoramTec TFC CERAMIC FINISHES Head Office: 100, Riverside, Romford, Essex, RM7 0JF T: +44 (0)205 810 455 F: +44 (0)205 824 323 Osprey Projects Ltd Project Engineering & Facilities Management									
Project: NEW PERIMETER FENCE & GATES									
Title: Existing & proposed elevations. Fence/gates details									
© This drawing is the property of Osprey Projects Ltd (OPL) and may not be reproduced in anyway, nor disclosed to any third party without the prior written consent of OPL.									
D'tn	TP	23-08-21	Ch'd	TP	XX-XXX-XX	Dim's, in mm UDS	Scale: 1:500 @A3		
Drwg No: RUA-FenceDetails-GA-							Sh't No: 1 of 1	Rev. P01	Size A3