

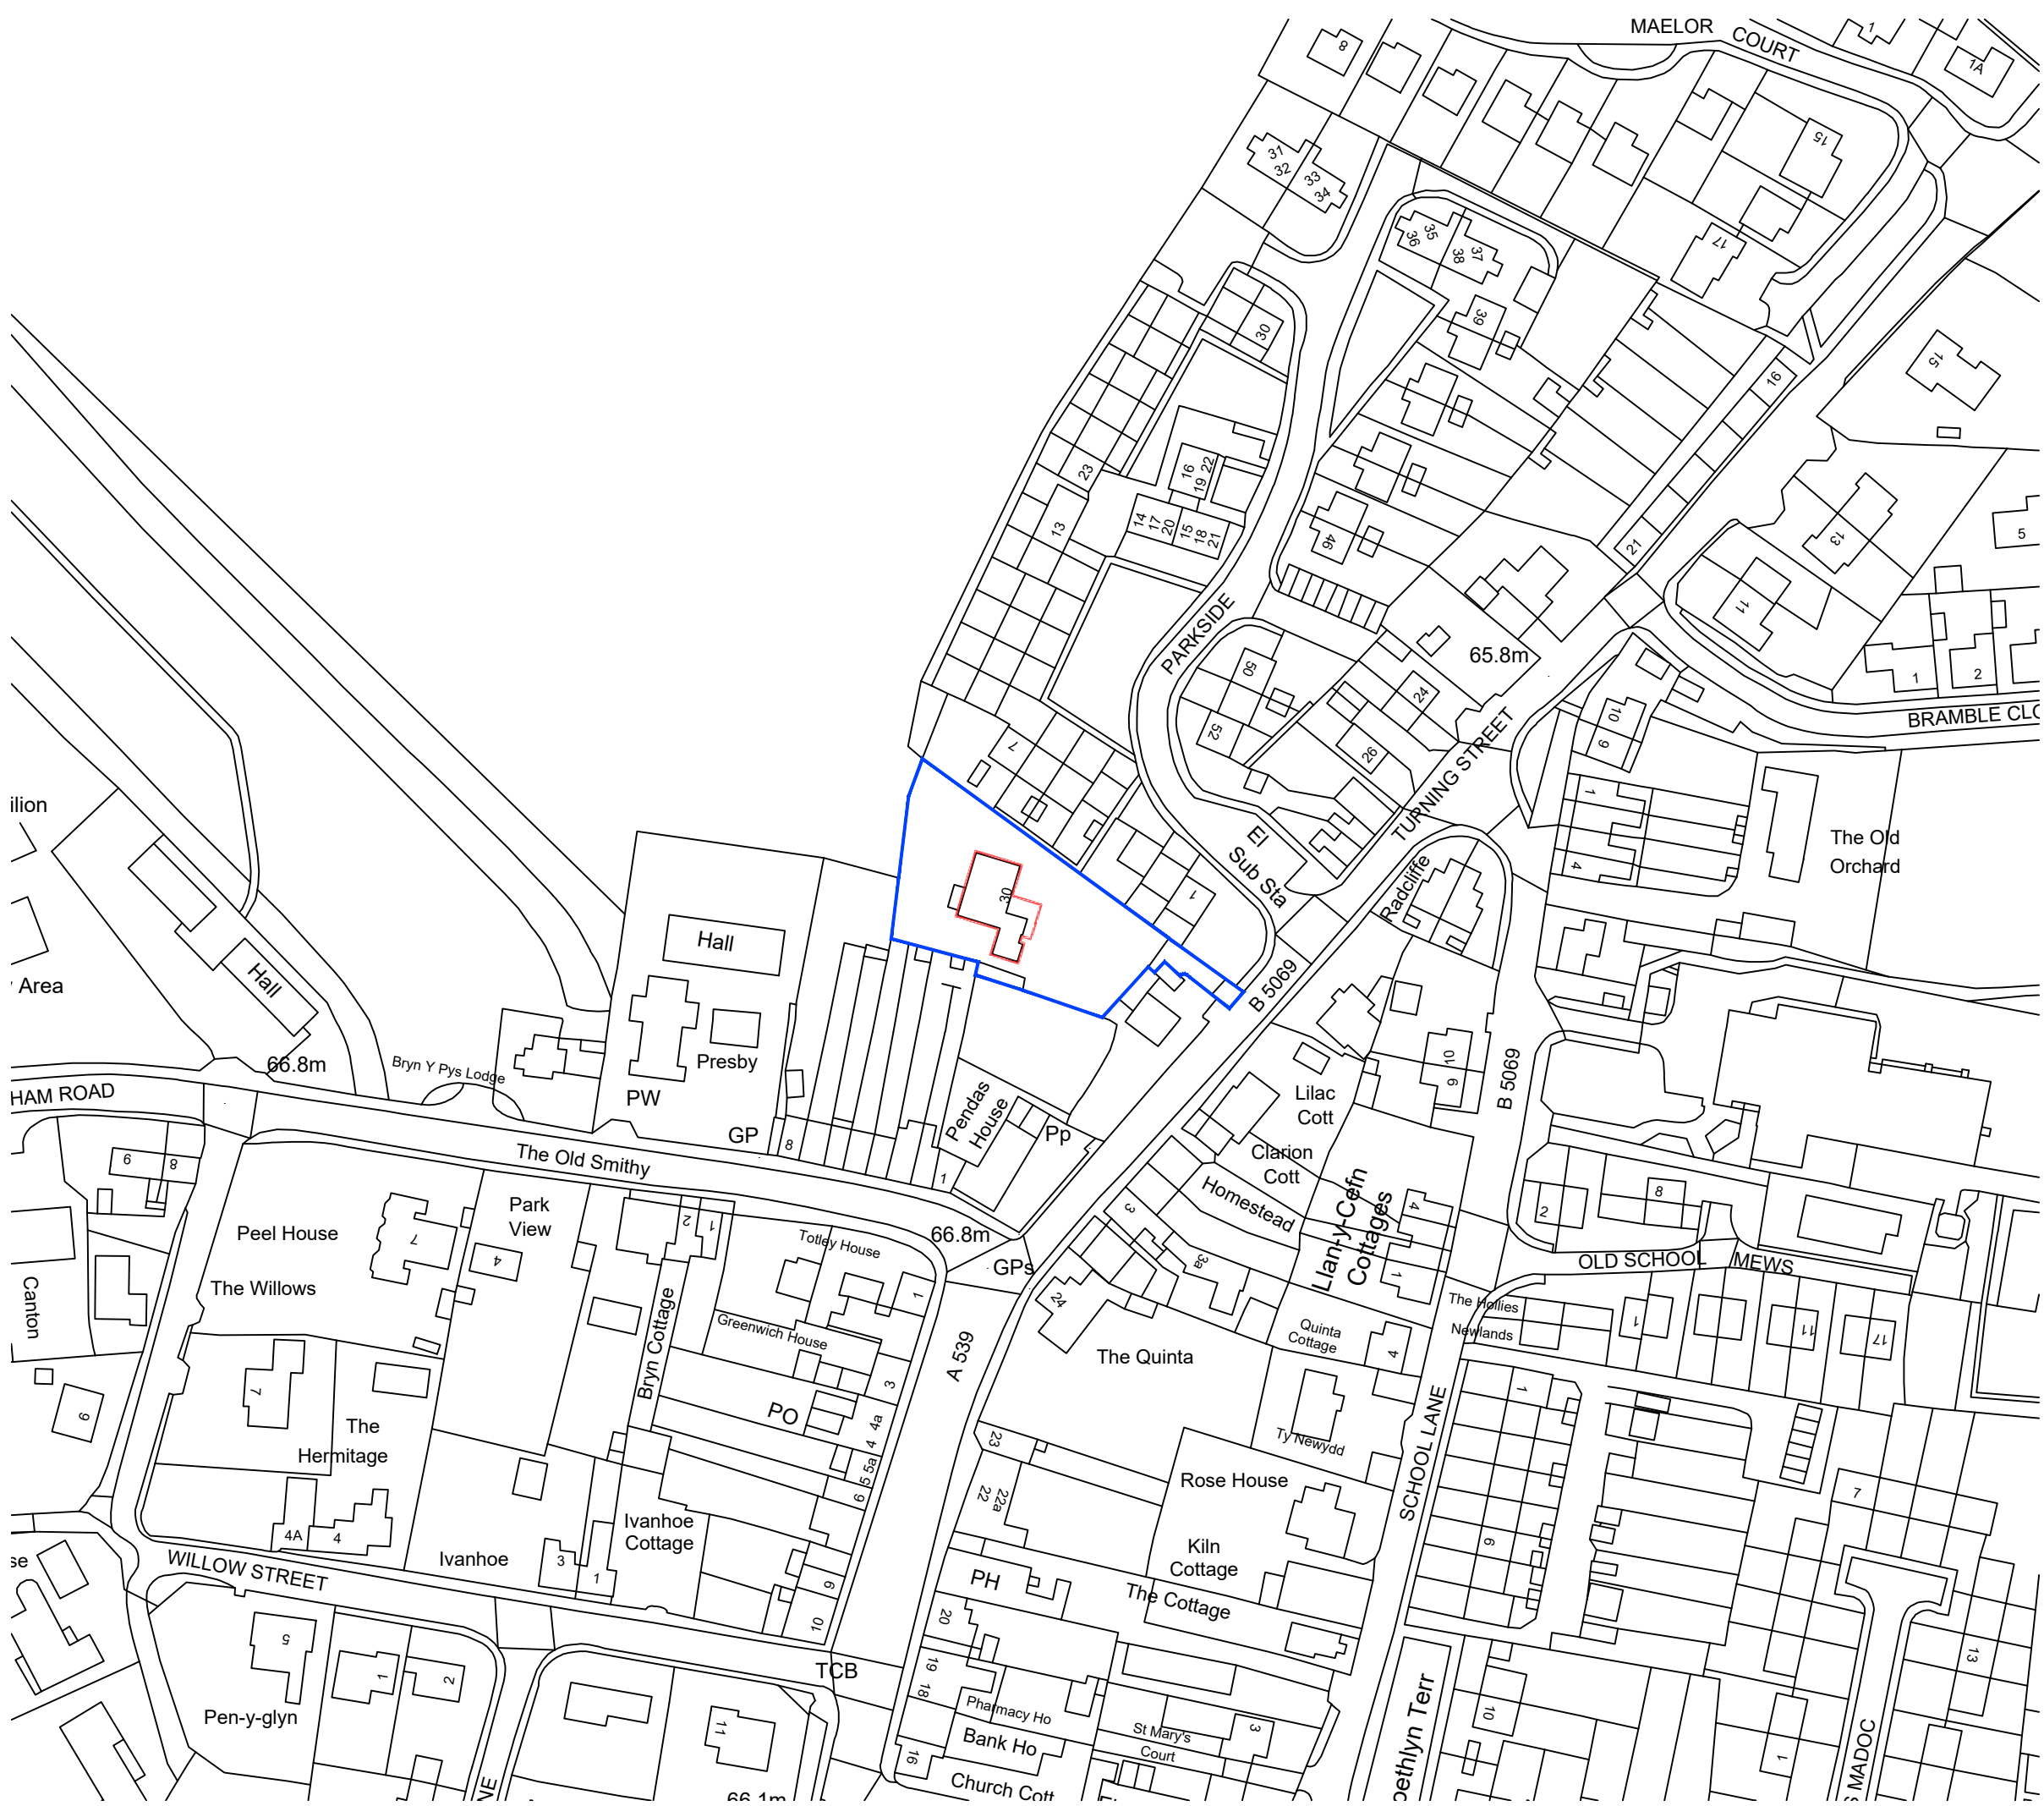


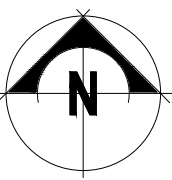

LOCATION PLAN
1:1250

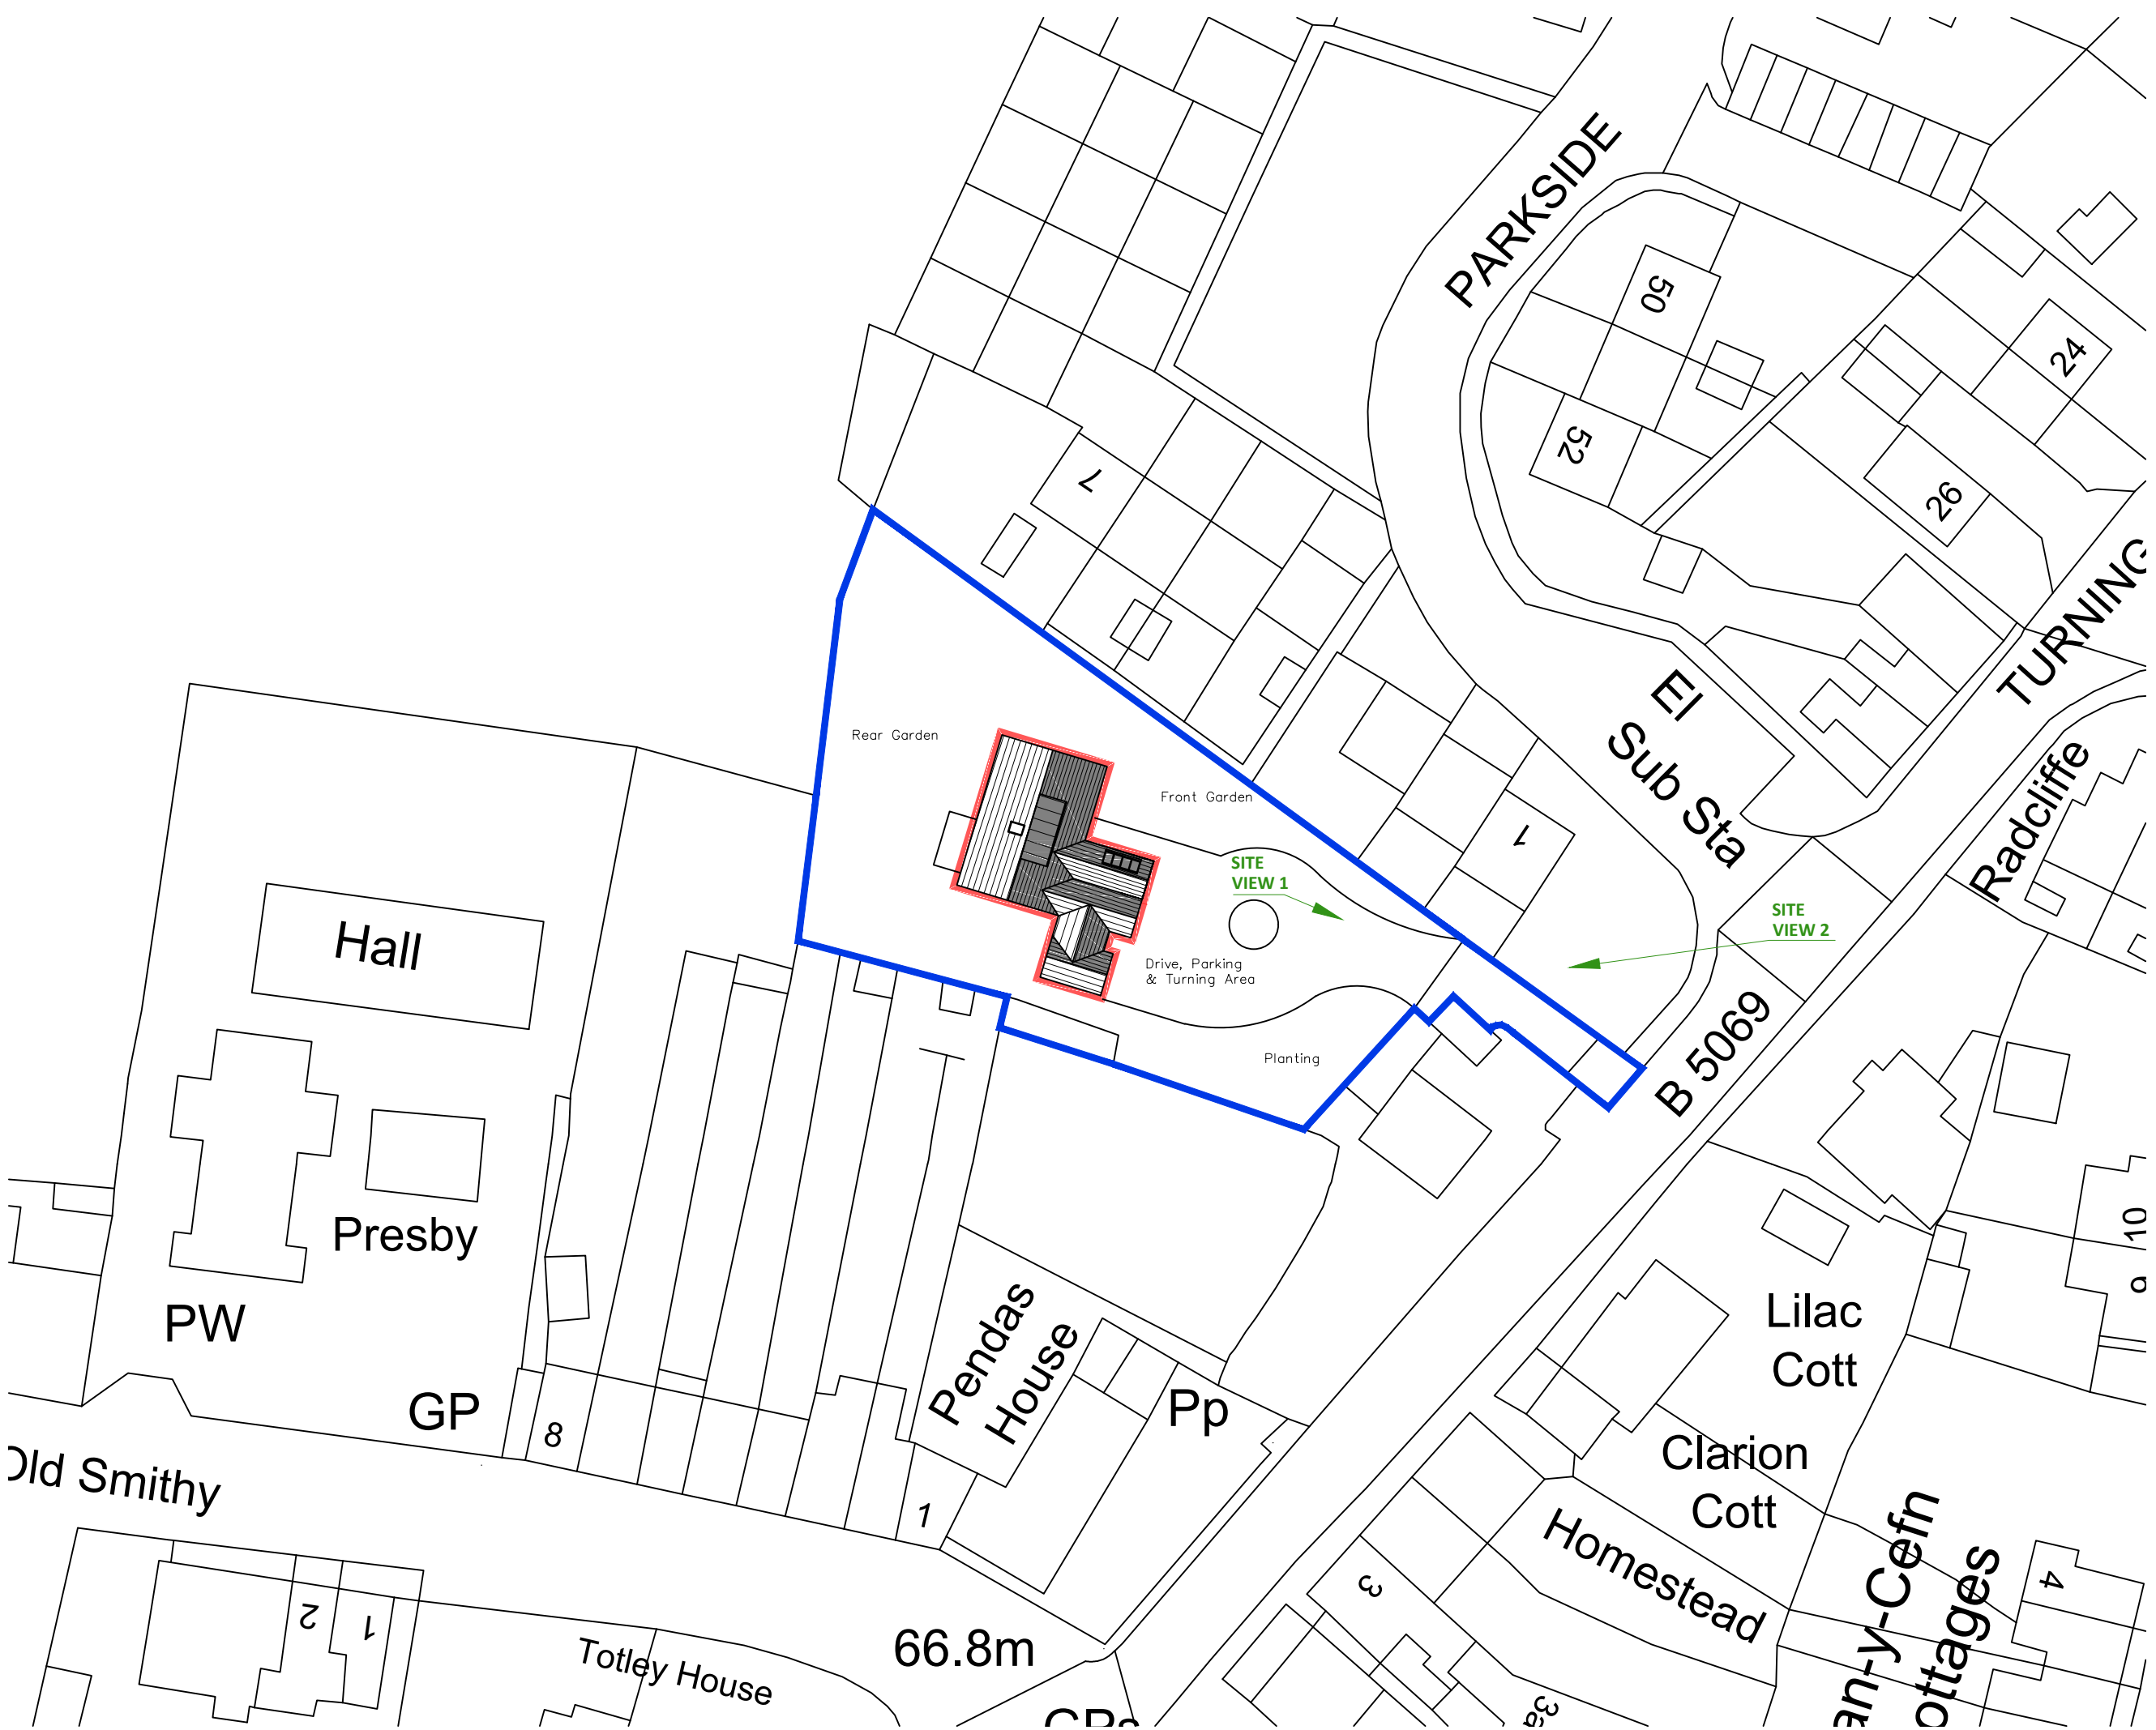

SITE BLOCK PLAN
1:500

- Application Boundary
- Ownership Boundary

IEWS TO ILLUSTRATE SET BACK OF PROPOSED EXTENSION FROM ROAD



SITE VIEW - 1



SITE VIEW - 2