
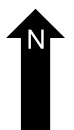
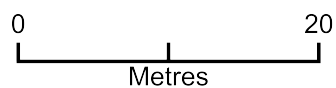


5 Park View

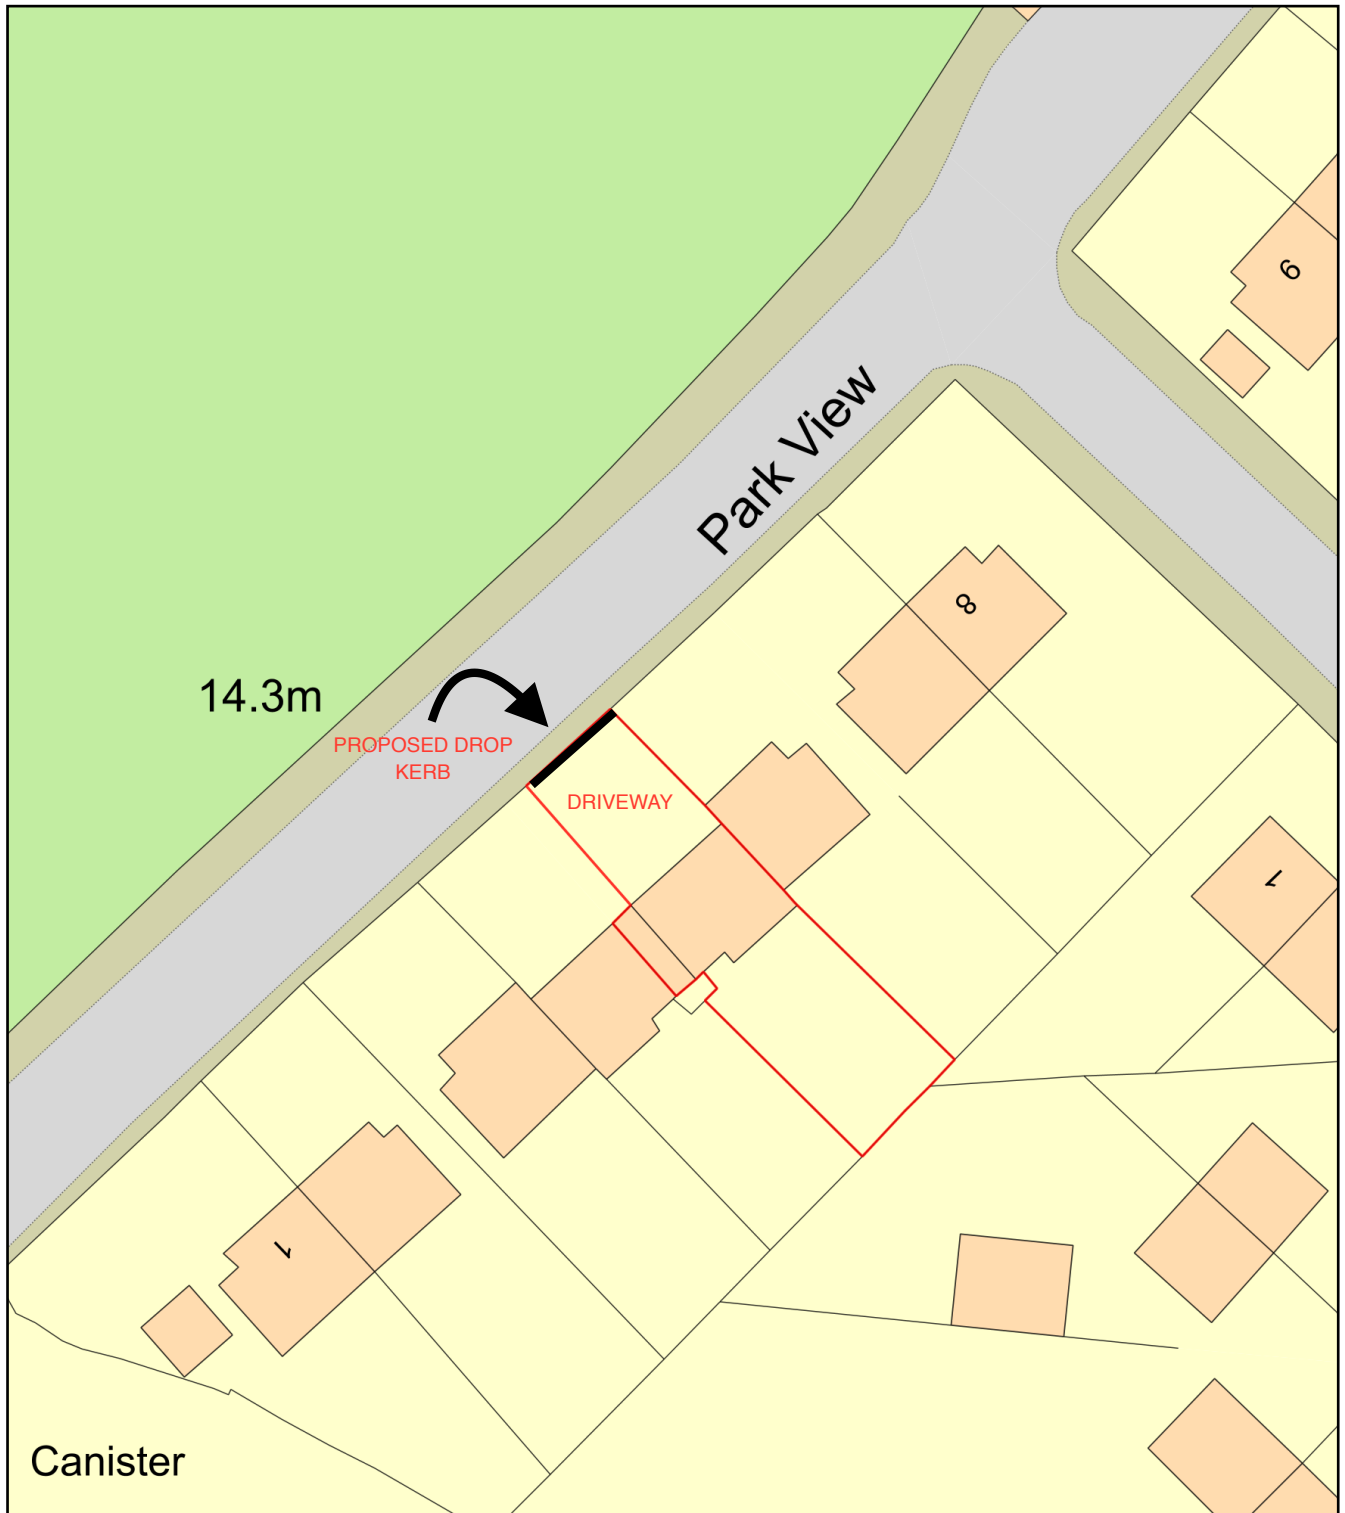

Plan Produced for: Kerb Drop

Date Produced: 03 Sep 2021

Plan Reference Number: TQRQM21246163316165

Scale: 1:500 @ A4