



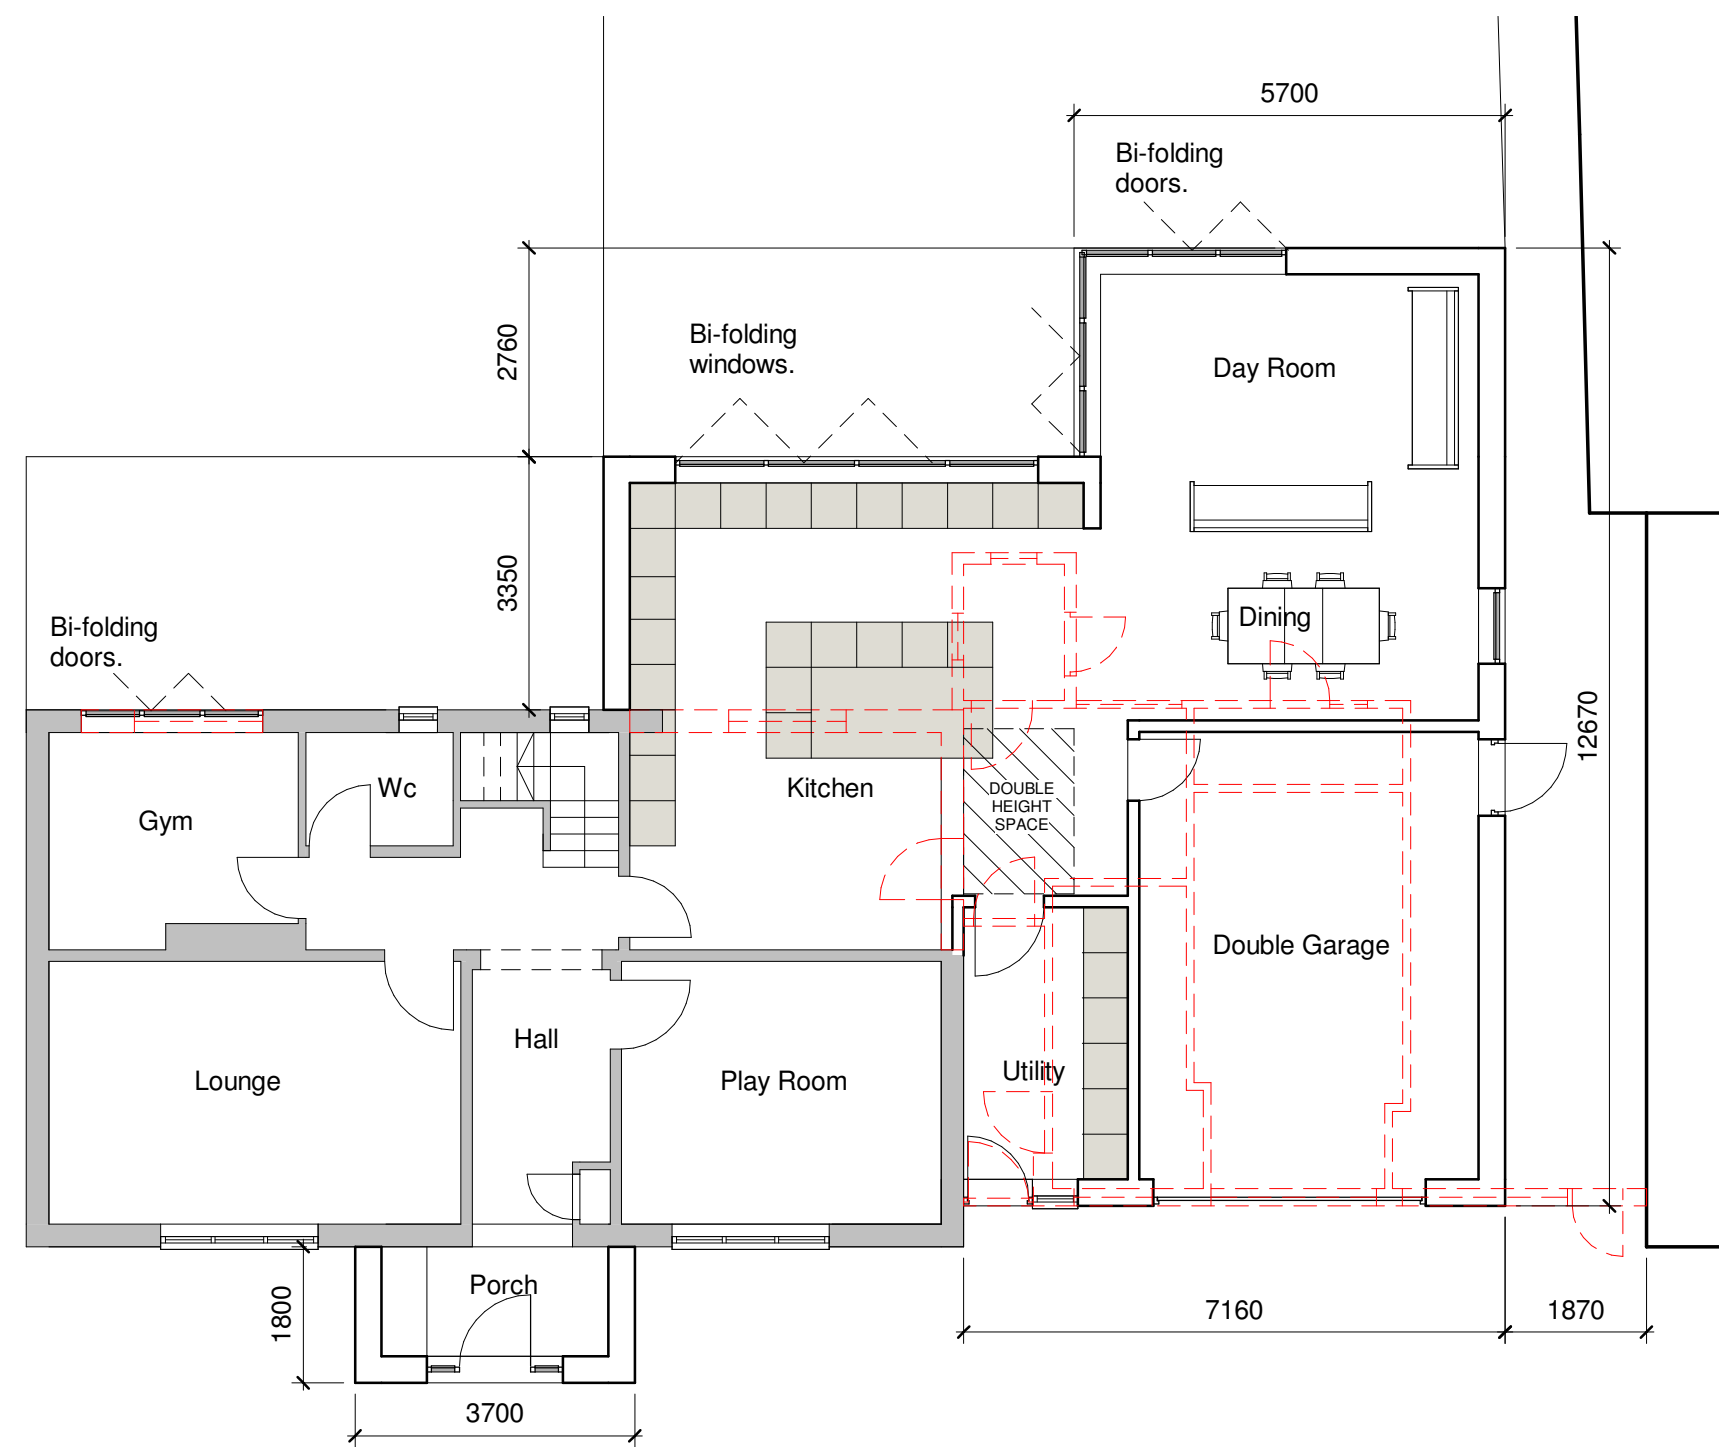


GROSS INTERNAL FLOOR AREA = 175SQM

Ground Floor Plan
1 : 100

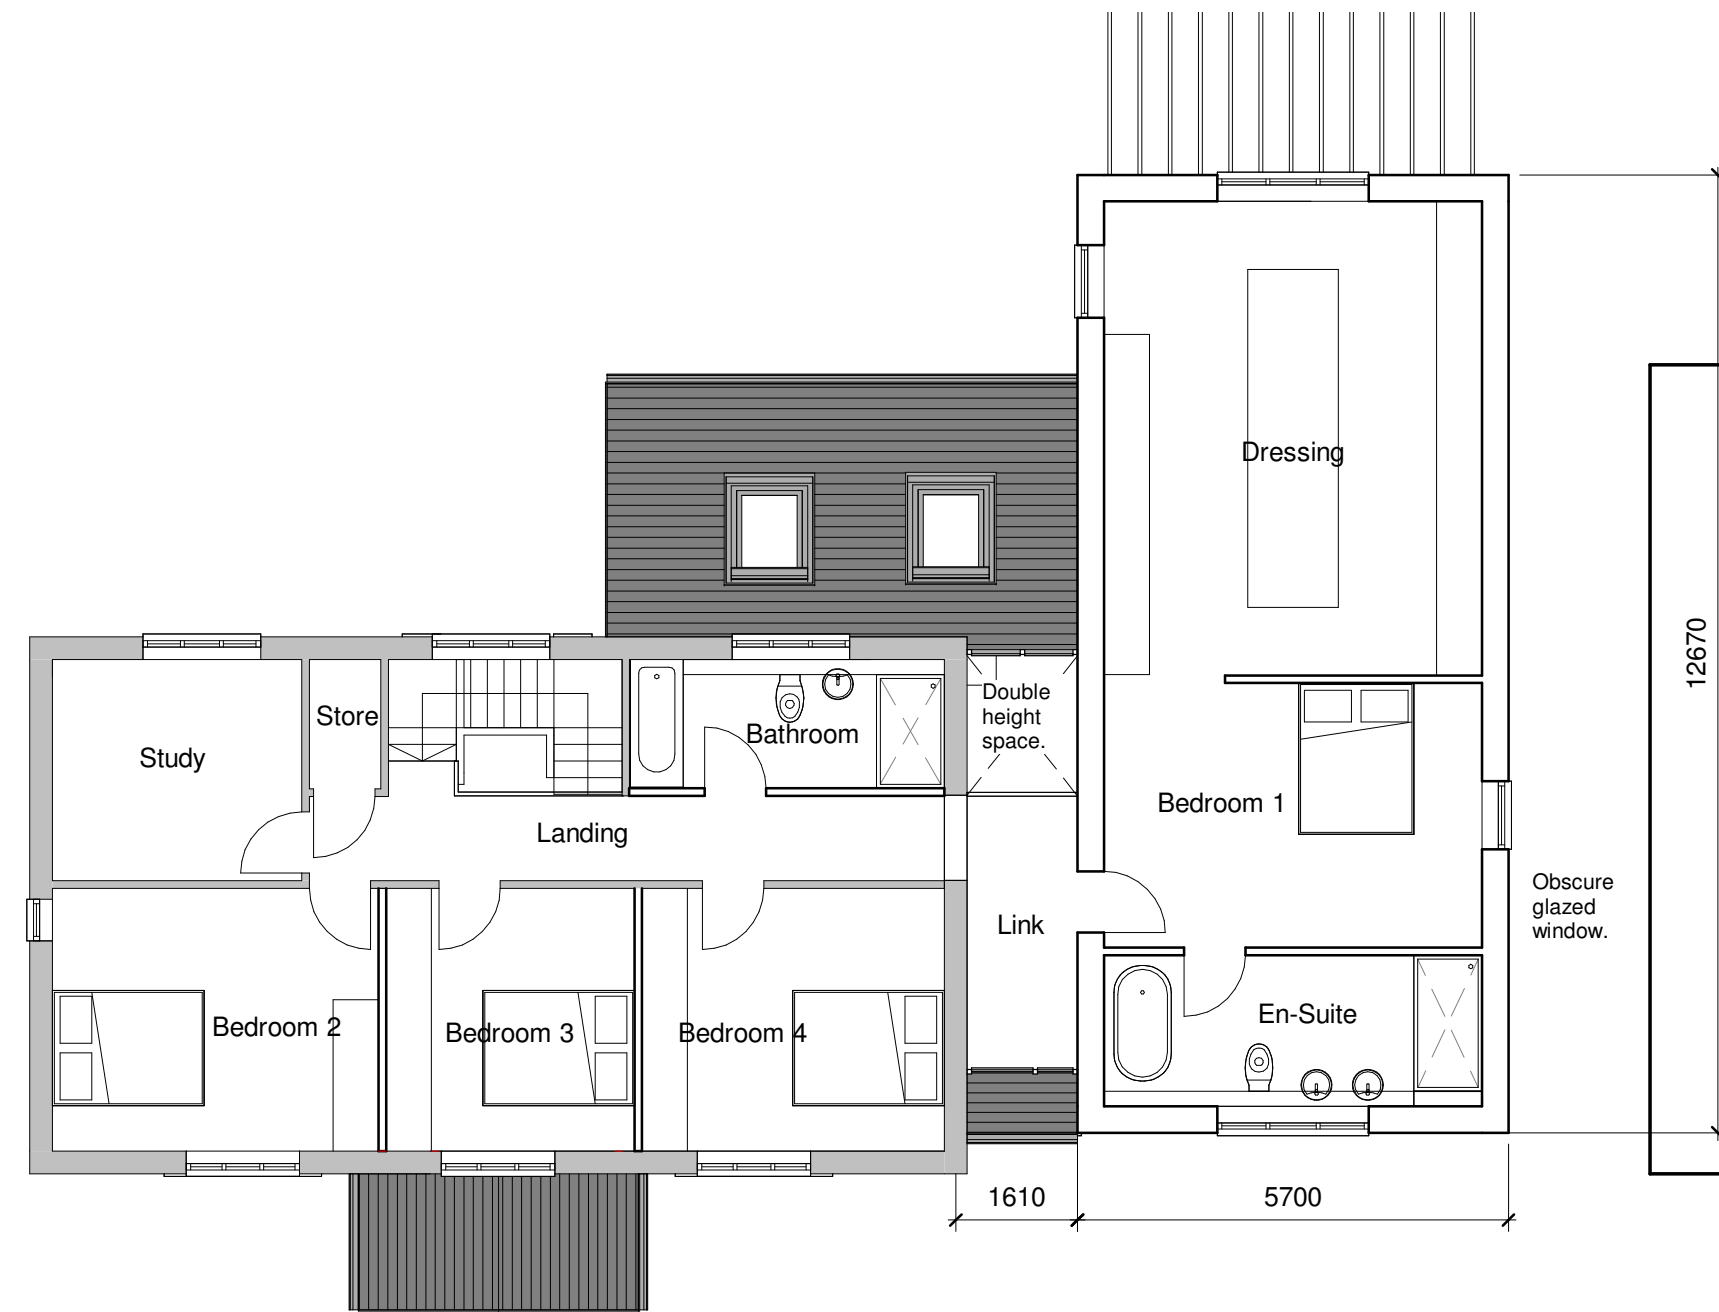

GROSS INTERNAL FLOOR AREA = 134SQM


First Floor Plan
1 : 100

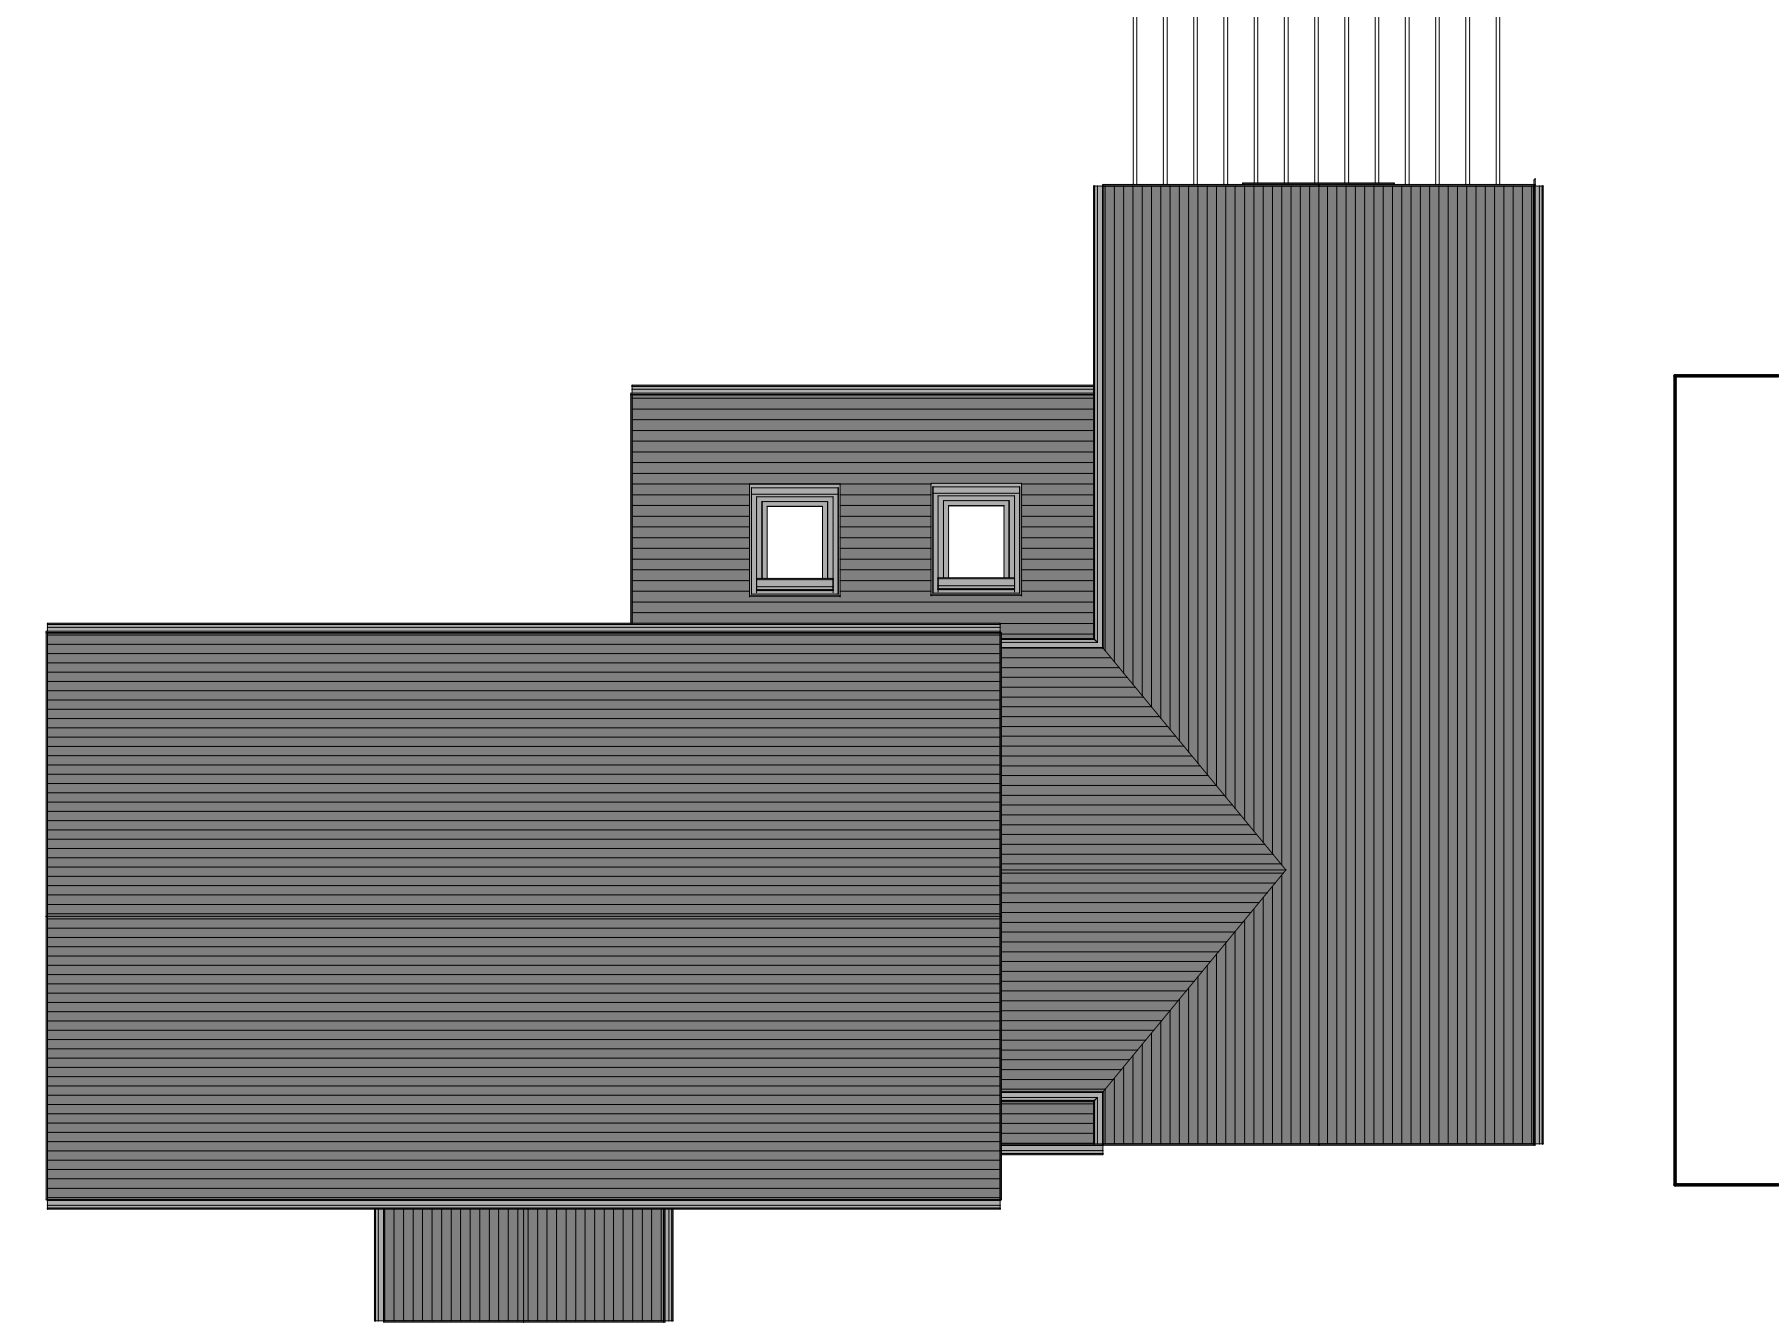


02 Proposed Roof Plan
1 : 100





South Elevation
1 : 100

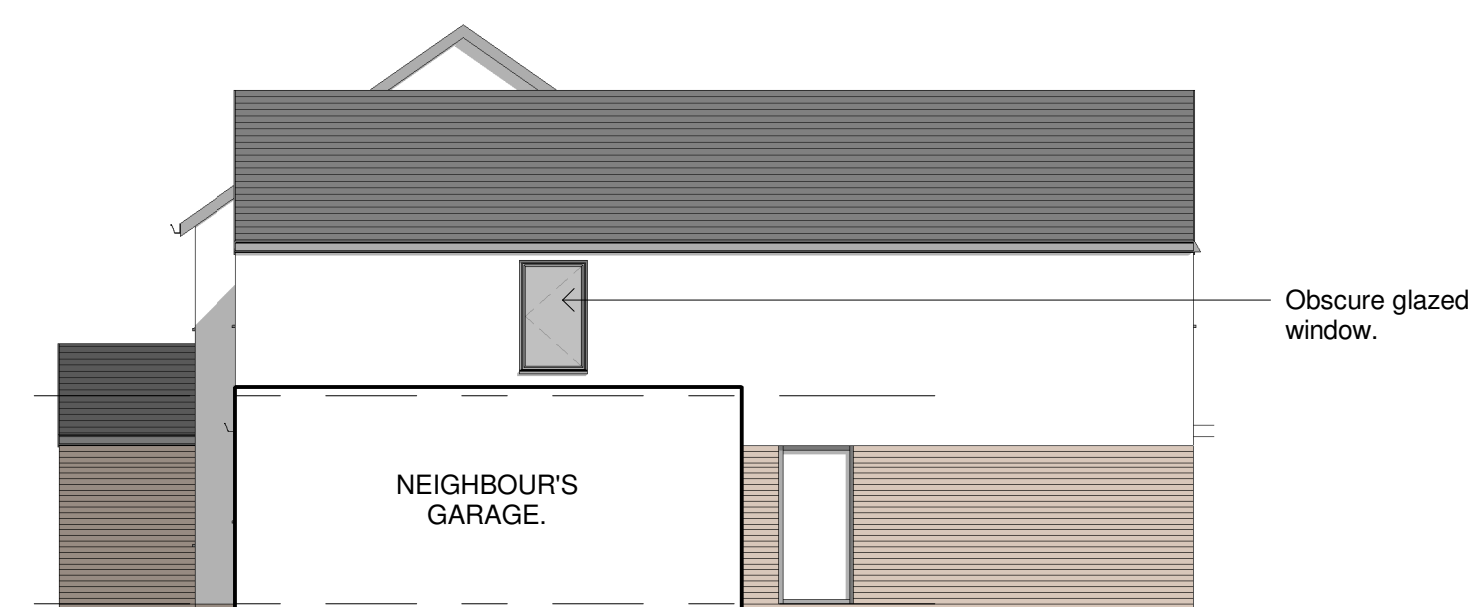


East Elevation
1 : 100

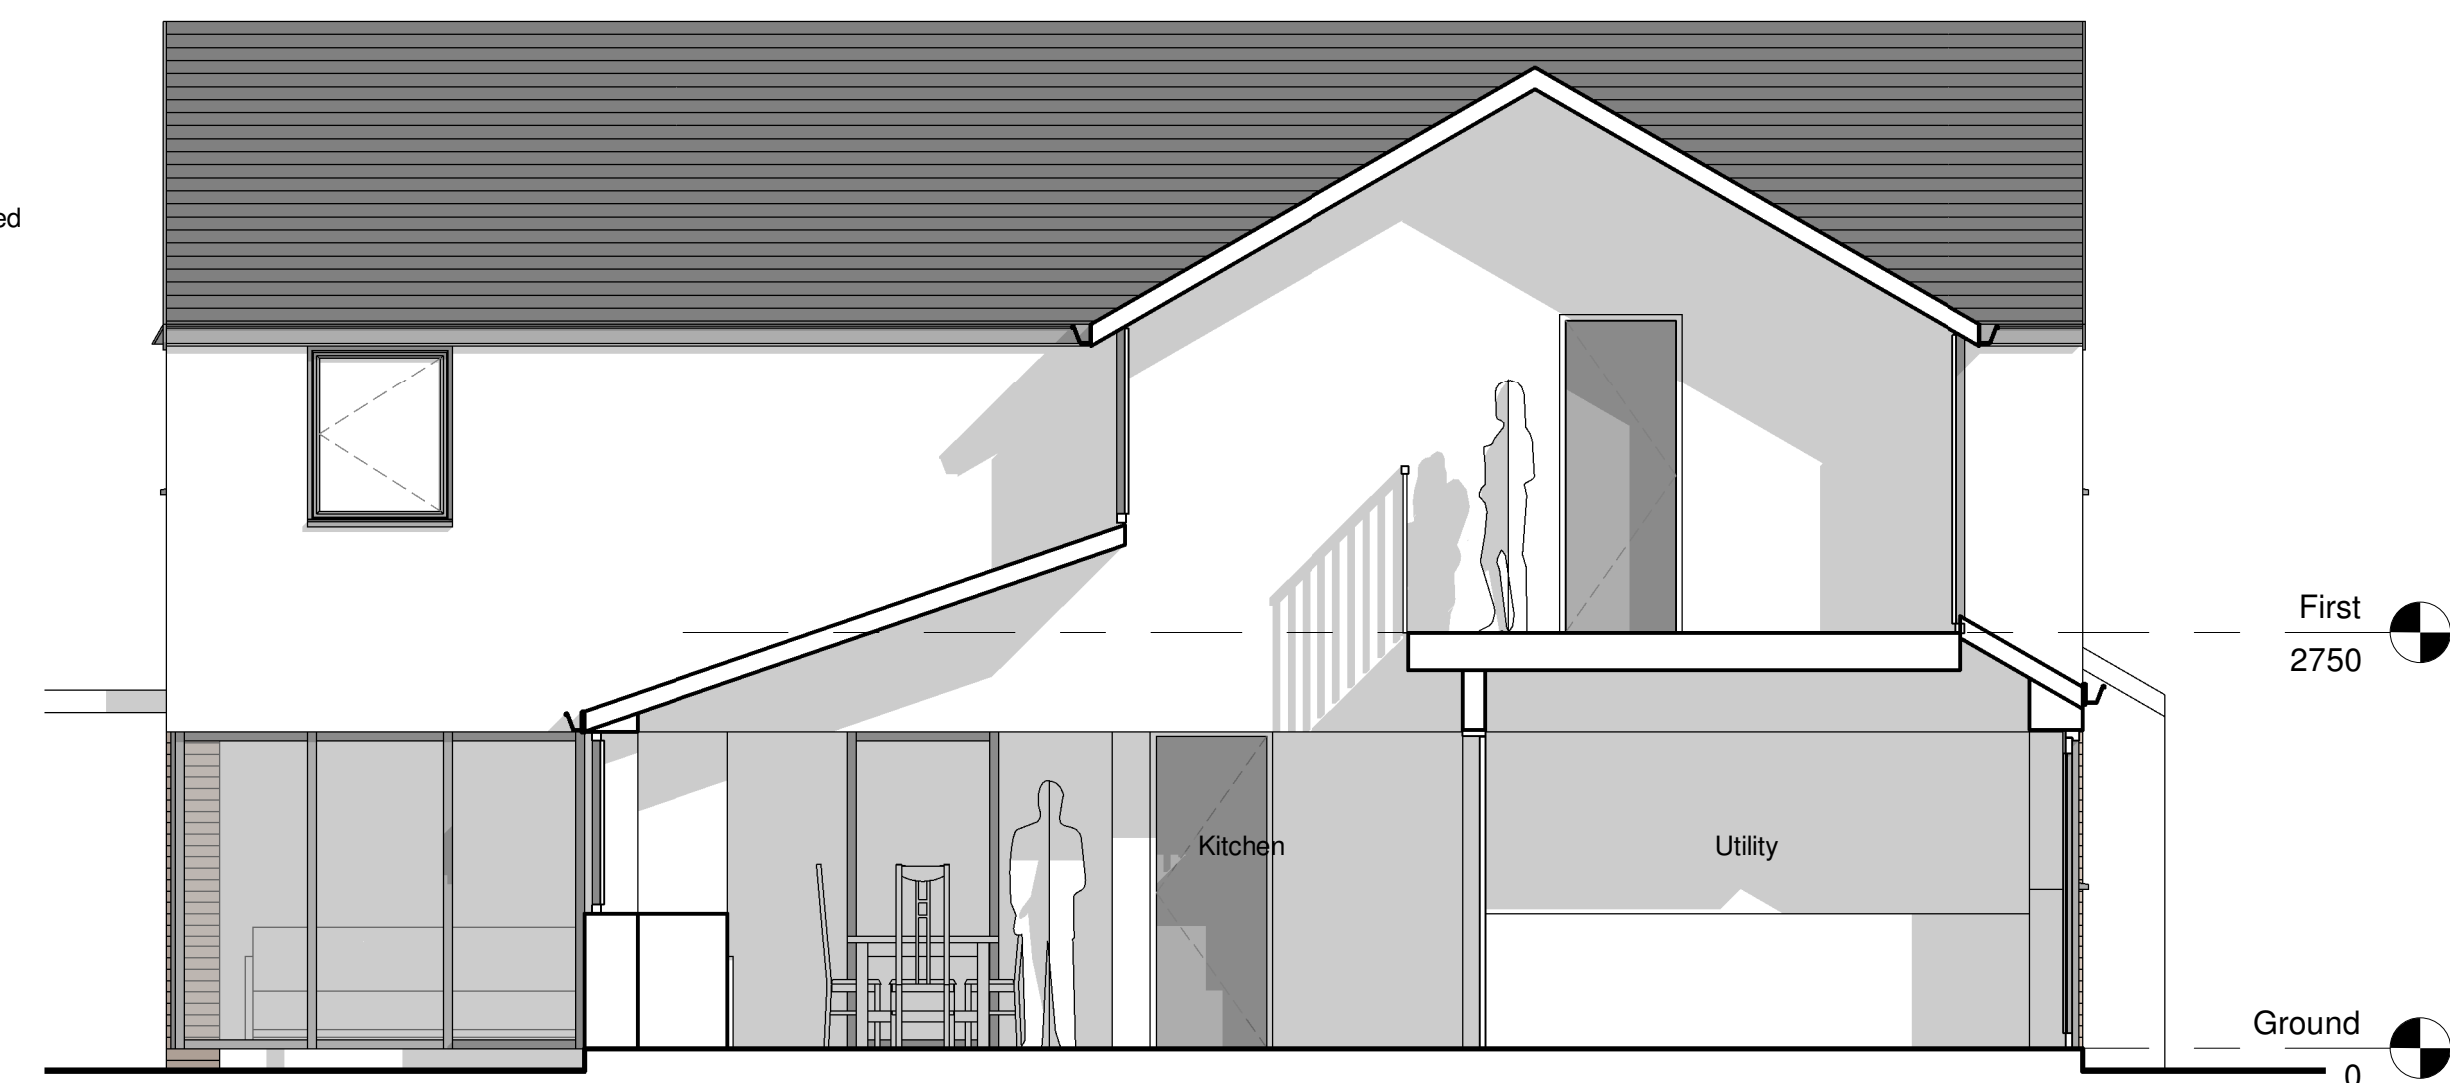

Section 1
1 : 50

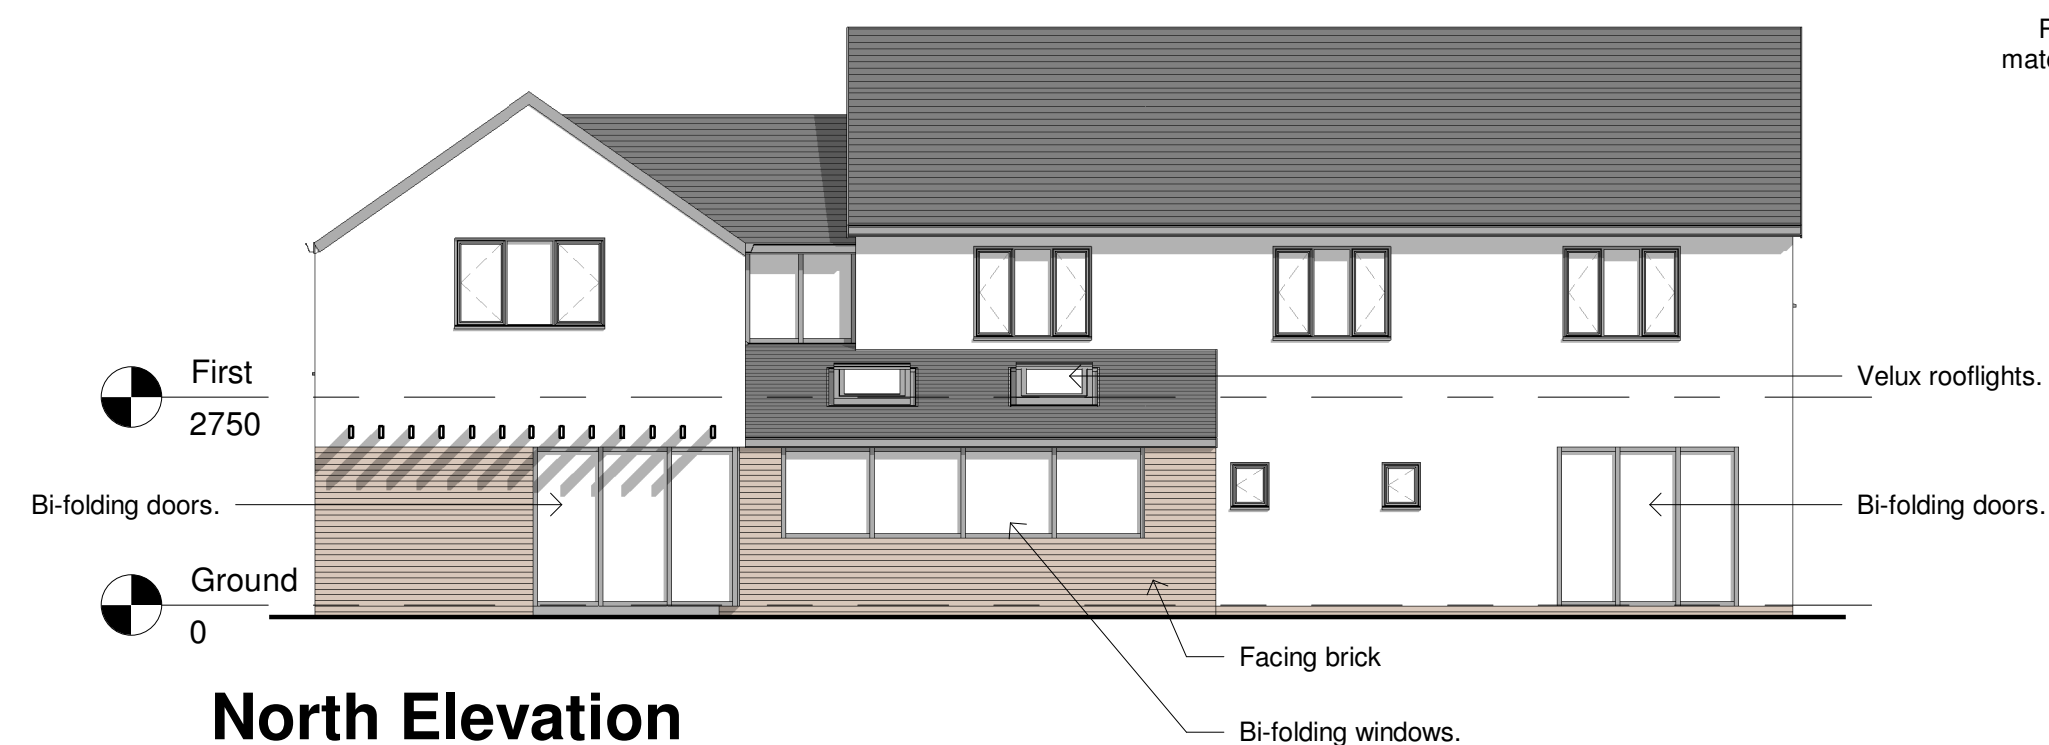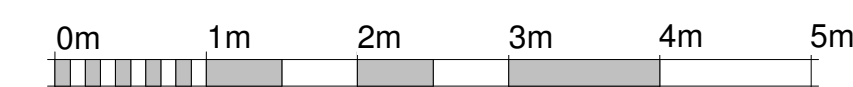

North Elevation
1 : 100

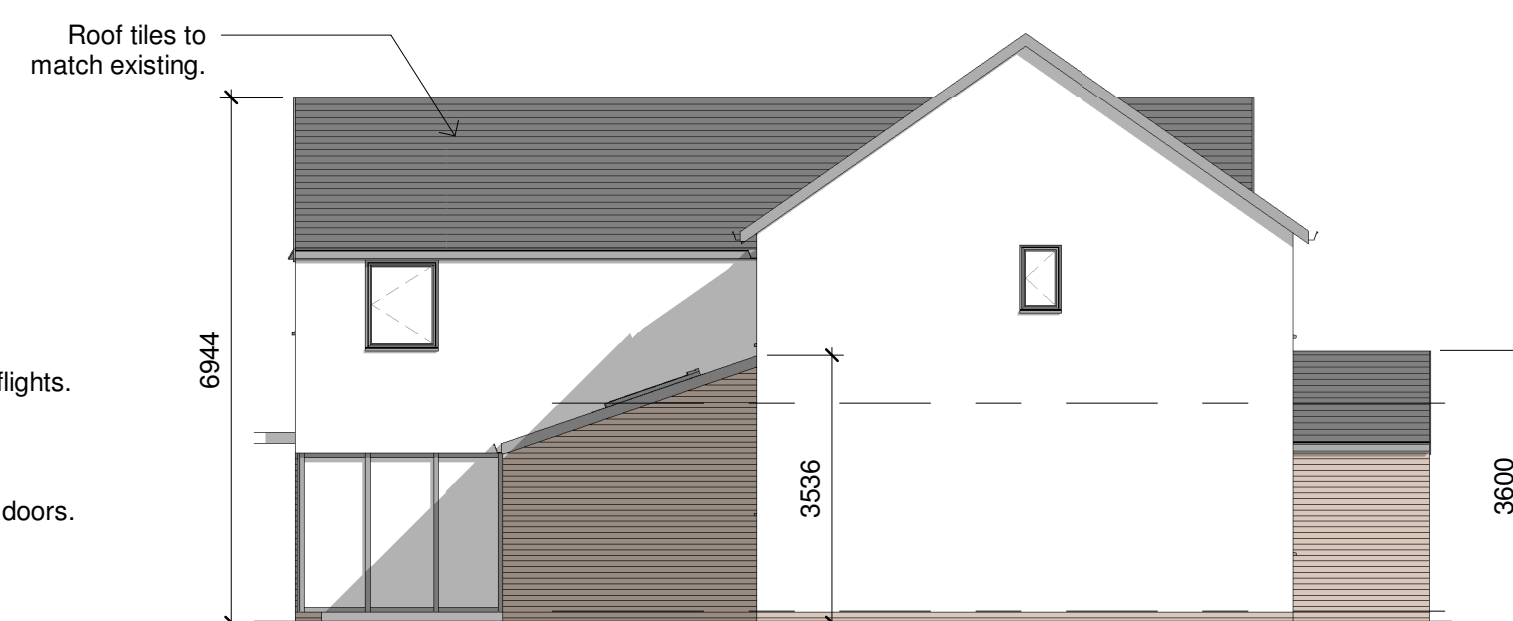

West Elevation
1 : 100

