
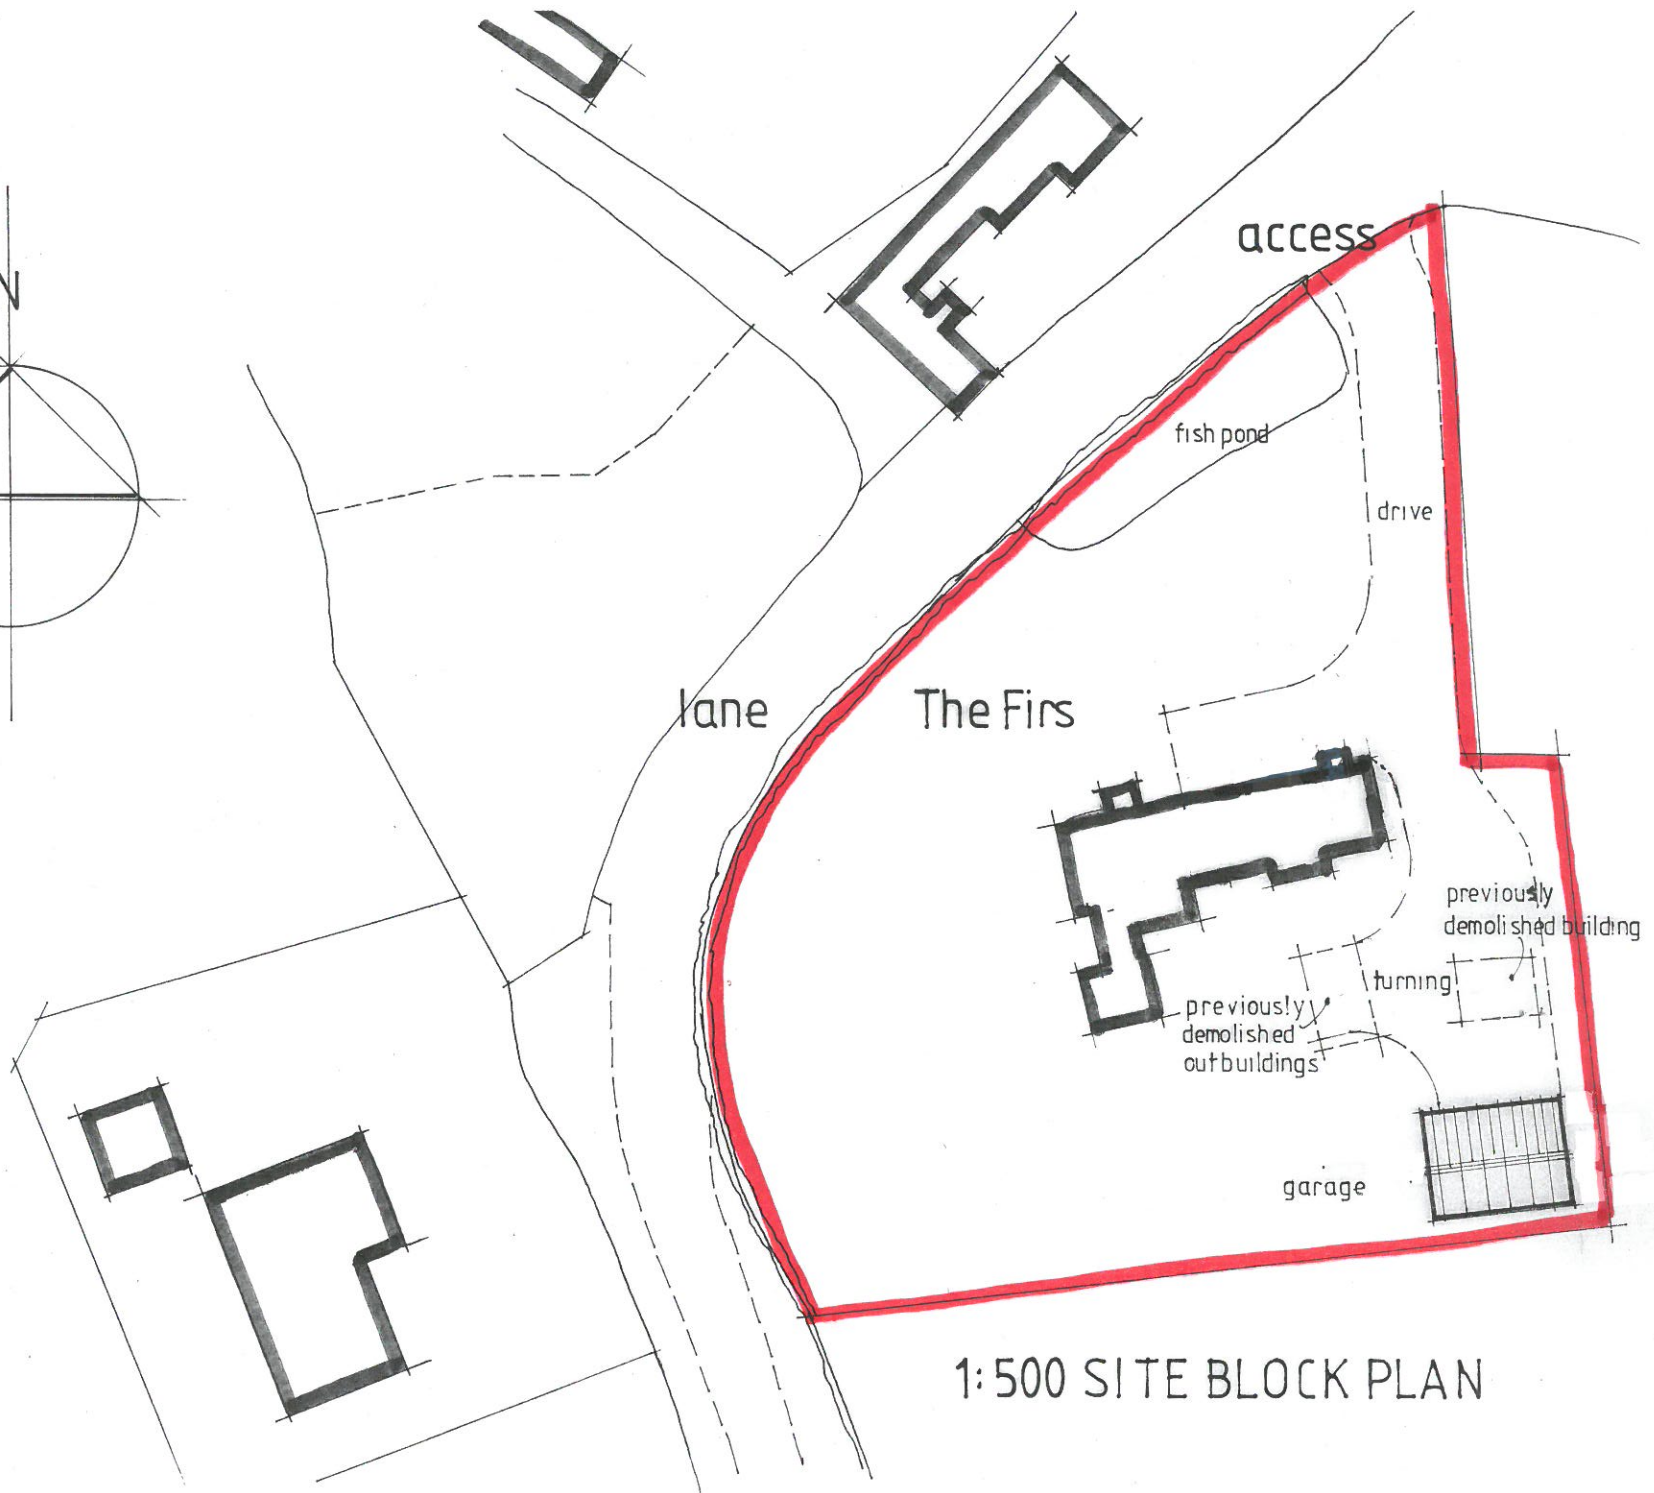


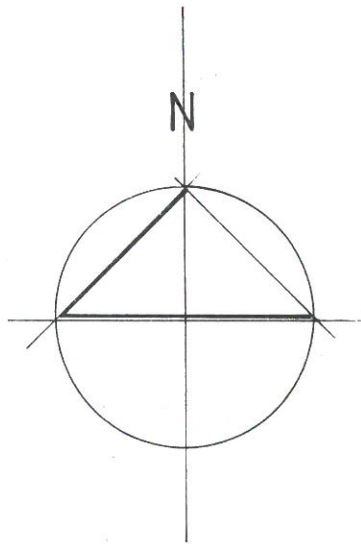

1:500 SITE BLOCK PLAN