


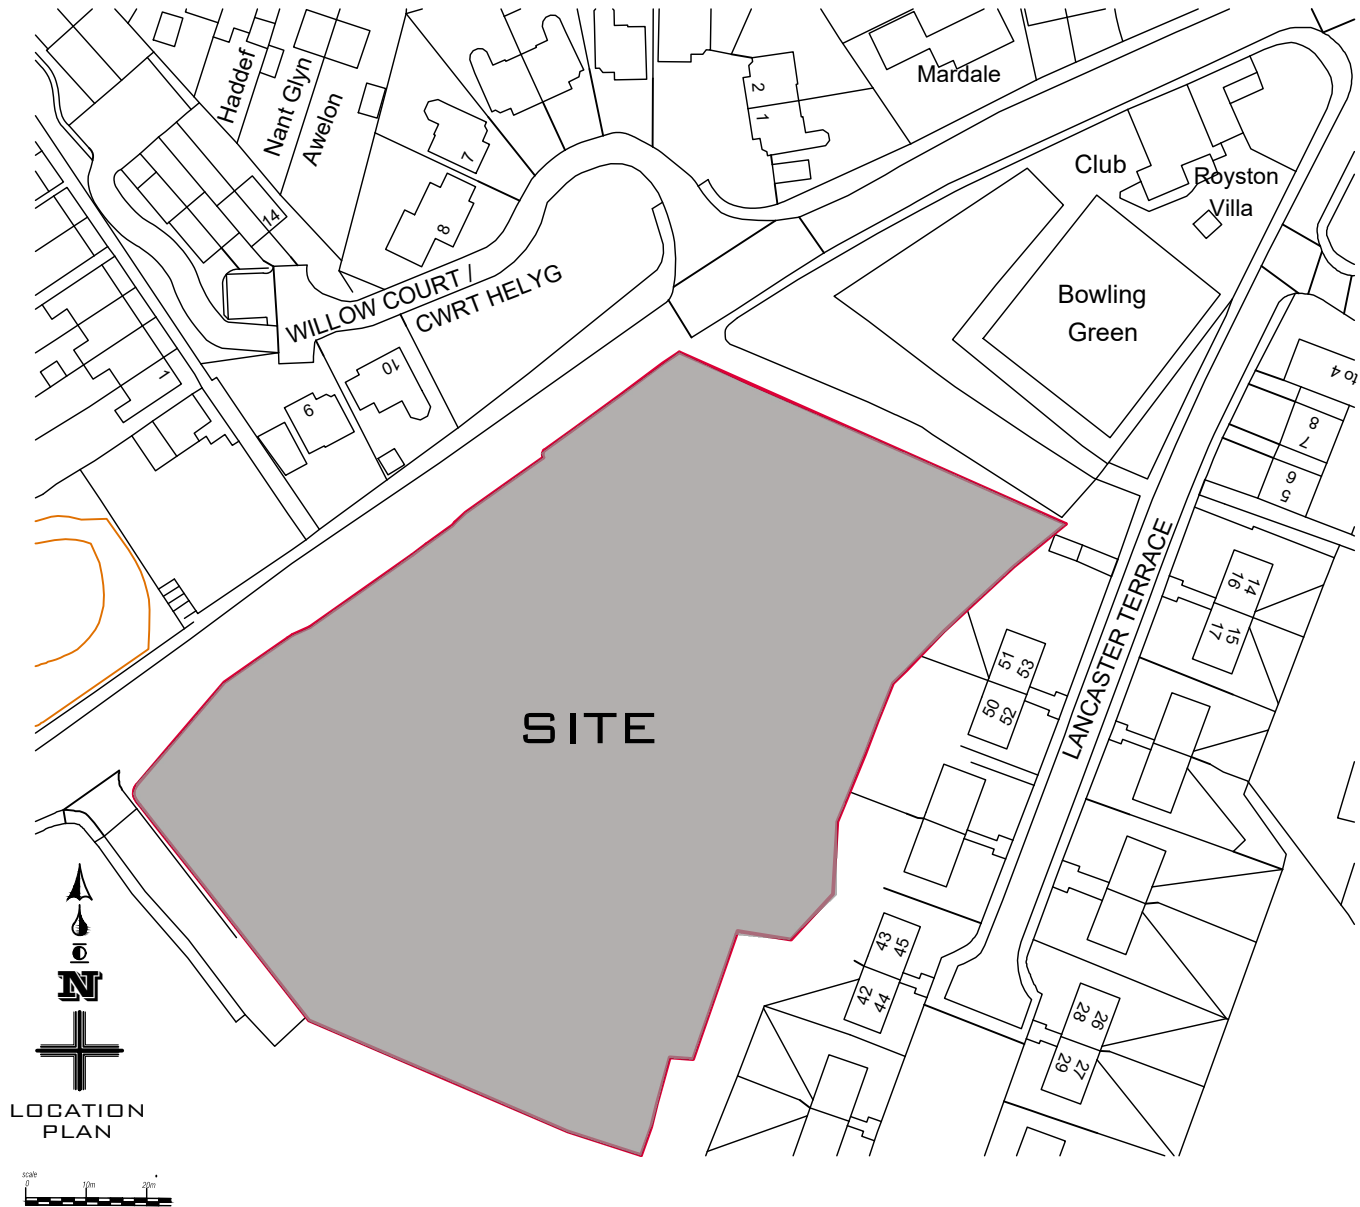

Ordnance Survey, (c) Crown Copyright 2020. All rights reserved. Licence number 100022432

EDGE
ARCHITECTS



EDGE Architects NW Ltd.
Studio 55:20
North Wales Business Park, Abergelle
Conwy, LL22 8LJ

CLIENT:

Gower Homes Ltd

ADDRESS:

Former Air Products site, Llangollen Road,
Acrefair LL14 3HW

PROJECT:

Proposed residential development

DRAWING No:

21-DES-001-01

DATE: 27/07/2021

SCALE: 1:1250 @ A4