


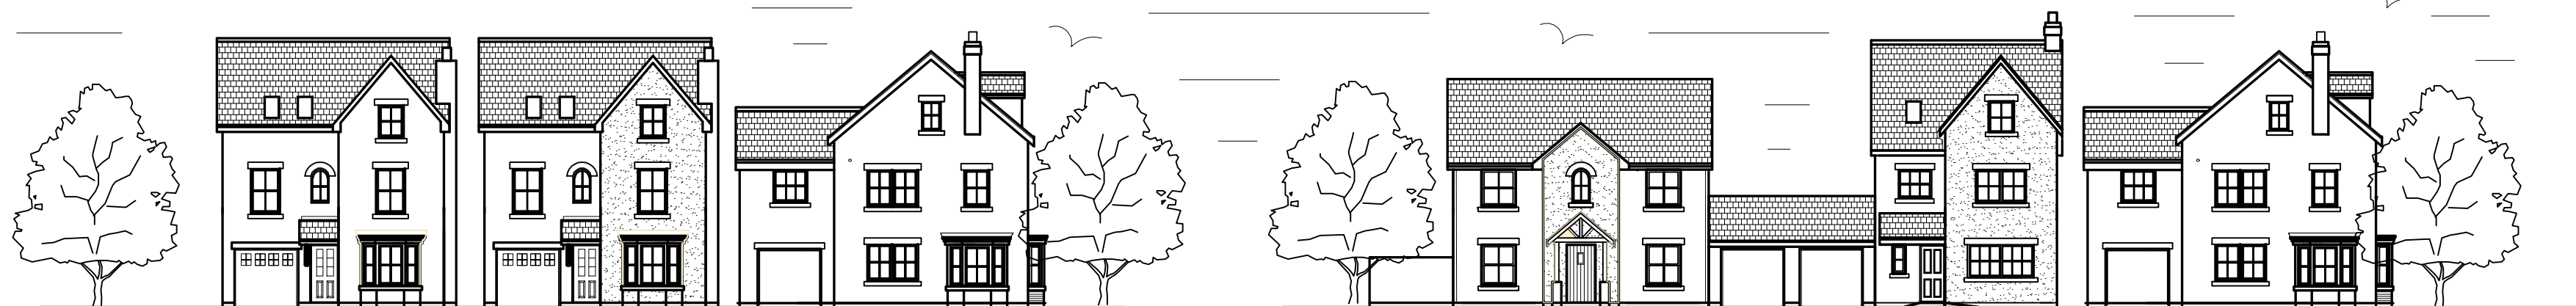

Plots 22 to 24

Plot 22

Plot 27



Plots 25 to 27

Plots 28, 29 & 30



Plots 30 to 32

Plots 32 and 33

Rev A Amendment to plot 24 garage & 26 handed

CARTWRIGHT ARCHITECTURAL & PLANNING SERVICES	
90 Main Road, Wyburnbury, Cheshire. CW5 7LS Telephone and Fax No. 01270 368217 or 07917672498 E-mail - robert.cartwright6@btinternet.com	
CLIENT  SG ESTATES AWARD WINNING HOUSING DEVELOPER	
CONTRACT Phase 5 Chester Road, Gresford, Wrexham. LL12 8UA	
DRG TITLE Street Scenes. 1:200@A2	
SCALE: 1:200 at A2	DWG No.
DATE: Sept 2018	PH5 SS 1A