




1 LPA_Elevation_01_Proposed
Scale: 1 : 100



2 LPA_Elevation_02_Proposed
Scale: 1 : 100




3 LPA_Elevation_03_Proposed
Scale: 1 : 100

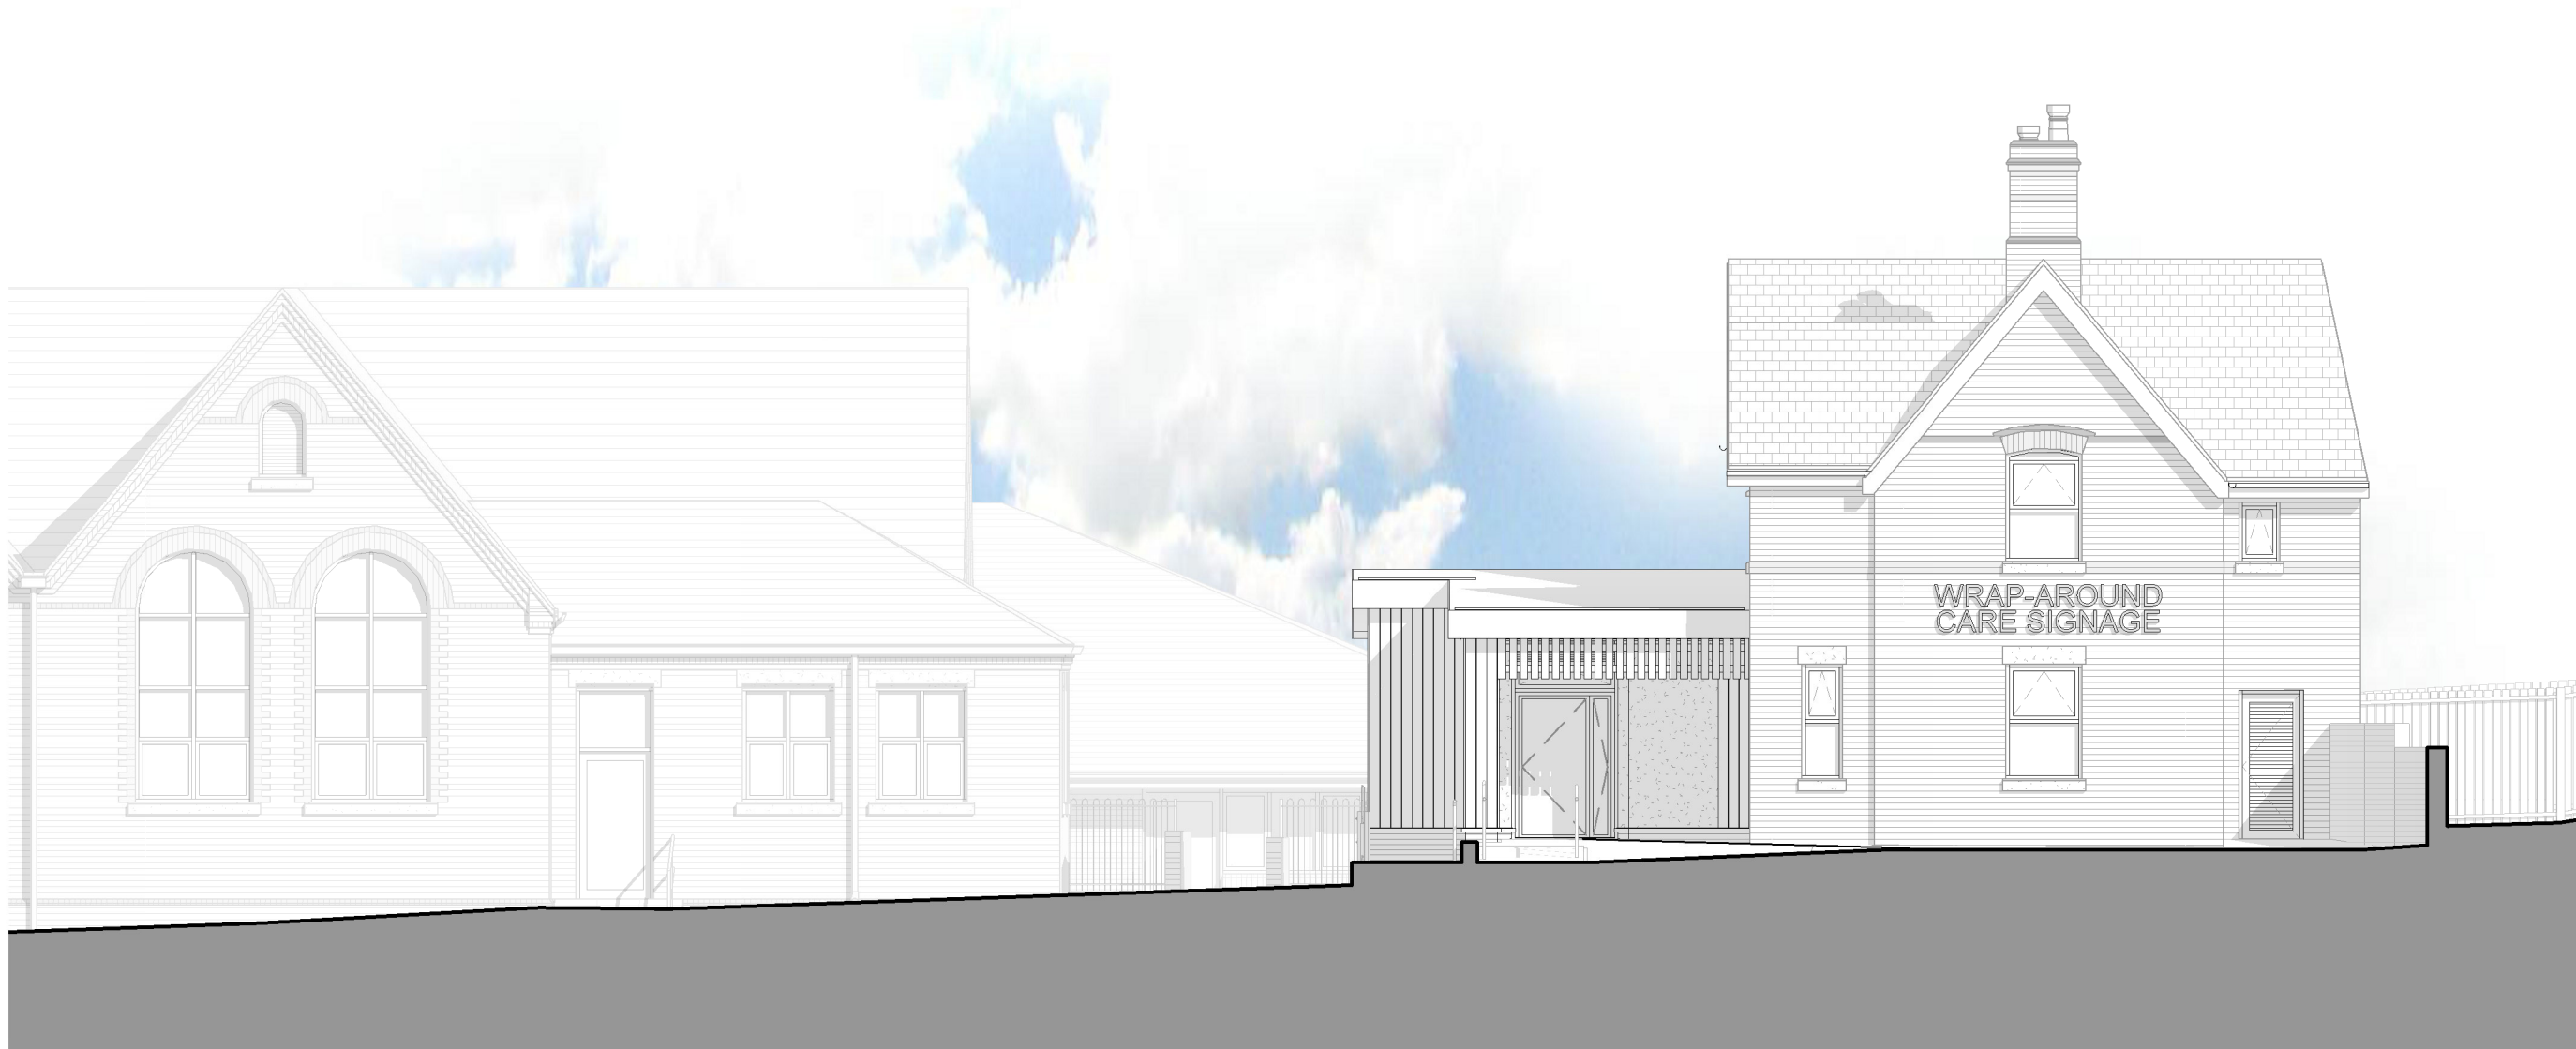

4 LPA_Elevation_04_Proposed
Scale: 1 : 100

Legend | Elevations Material Key | Proposed



 Element Product Finish	Wall Existing Facing Brick Red Stretcher Bond	 Element Product Finish	Wall Cement Fibre Board Cladding Type 1 Mid-Grey	 Element Product Finish	Louvre Louvre Panel RAL 7012 Basalt
 Element Product Finish	Wall Existing Facing Brick Black Stretcher Bond	 Element Product Finish	Wall Cement Fibre Board Cladding Type 2 Mid-Grey	 Element Product Finish	Signage Aluminium Signage Stainless Brushed
 Element Product Finish	Wall Existing Facing Brick Buff Stretcher Bond	 Element Product Finish	Wall Cement Fibre Board Cladding Screen Mid-Grey	 Element Product Finish	Flashing and Coping Aluminium Flashing RAL 7012 Basalt
 Element Product Finish	Wall Existing Facing Brick Red Soldier	 Element Product Finish	Wall Facing Brickwork Black/Grey Stretcher Bond Mid-Grey Mortar	 Element Product Finish	Roof Finish Single Ply Membrane Dark Grey
 Element Product Finish	Lintols and Cills Stone Painted Black	 Element Product Finish	Wall Colour-through Render Light Blue		
 Element Product Finish	Roof Existing Slate Roof Grey	 Element Product Finish	Curtain Wall Door Window Aluminium Frame Curtain Wall RAL 7012 Basalt		

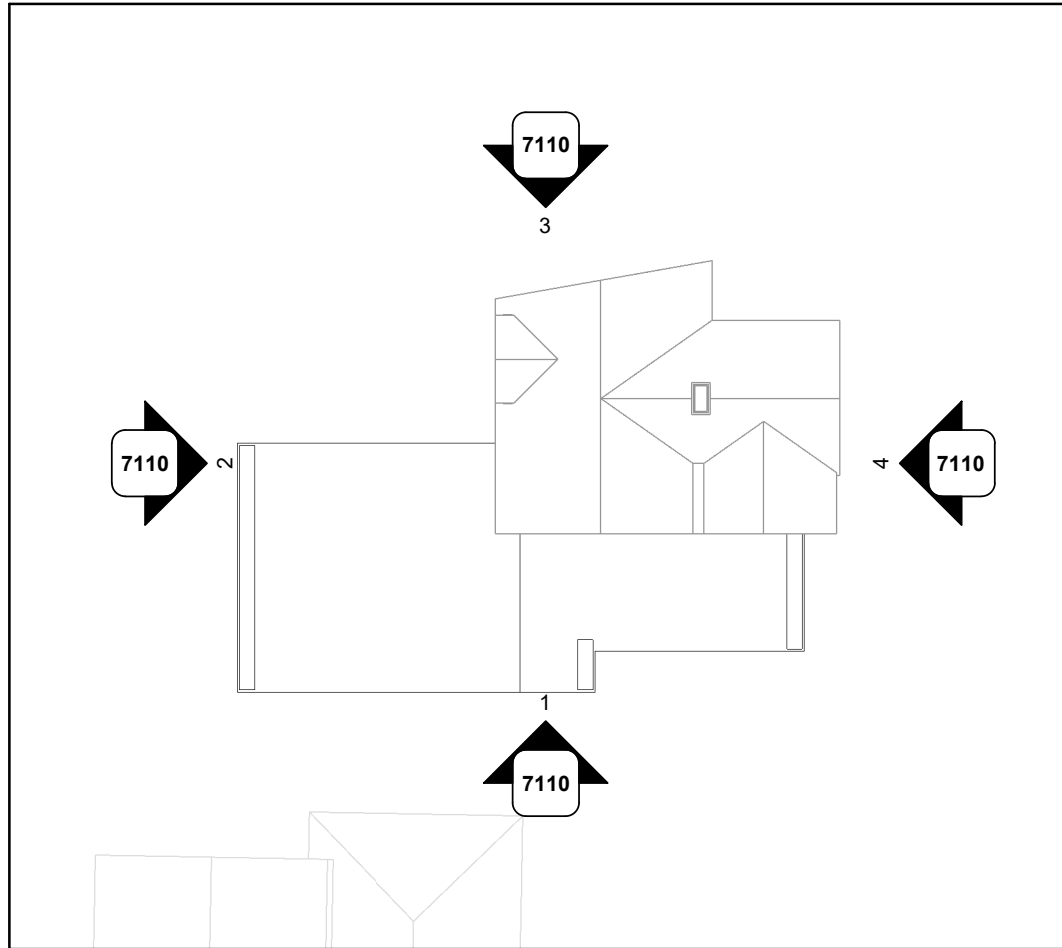

Scale
0 1 2 3 4m
1:100 @ A1

Notes
Figured dimensions are to be used in all cases.
Dimensions should not be scaled from drawing unless for planning application purposes.
All existing dimensions should be checked on site before commencement of the work.
Land Registry and ownership boundaries are produced by Studio KMA using all available information. Studio KMA cannot be held responsible for scale discrepancies in plans supplied by others.
Any discrepancies in dimensions should be clarified with the Architect at the address below prior to commencement of the work.
No deviation from this drawing will be permitted without the prior written consent of the Architect.
This drawing is to be read in conjunction with the relevant Mechanical and Electrical drawings.
This drawing is to be read in conjunction with the relevant Structural Engineer's drawings. Structural calculations are recommended.
This drawing is to be read in conjunction with the relevant Fire Safety Strategy drawings.
Please note that the use of any quantitative data is done so at the user's own risk.
This drawing is the copyright of Studio KMA and is to be returned to the Architect on completion of the contract. The drawing shall not be reproduced without the written permission of Studio KMA.

Revision Notes
Rev. Date Revision Description Drawn Checked
P1 21-08-31 Pre-issue of Drawing JSH PAF

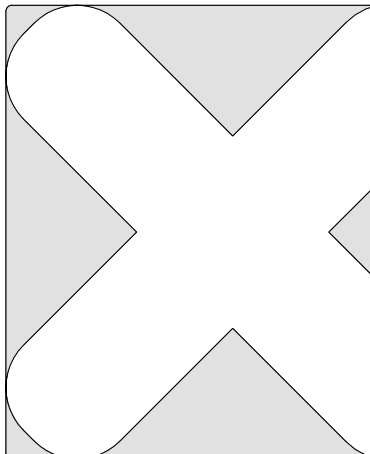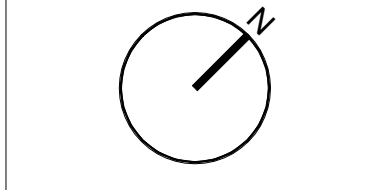

Project Name
Ysgol Yr Hafod
Johnstown, Ruabon Road

Drawing Title
Statutory_LPA_SchoolHouse_ Elevations_Proposed_01

Drawing Number
HAF-KMA-04-ZZ-DR-A-7110

Project Number
T0978

Status
A3 | Planning

Revision
P1

Drawn by
JSH

Authorised by
PAF

Date
21-08-31

Studio KMA
4 Crown Court, Brunswick Street, Cardiff, CF10 1ET
T: 01447 823462
M: 07744 478800
E: info@studiokma.co.uk
www.studiokma.co.uk