


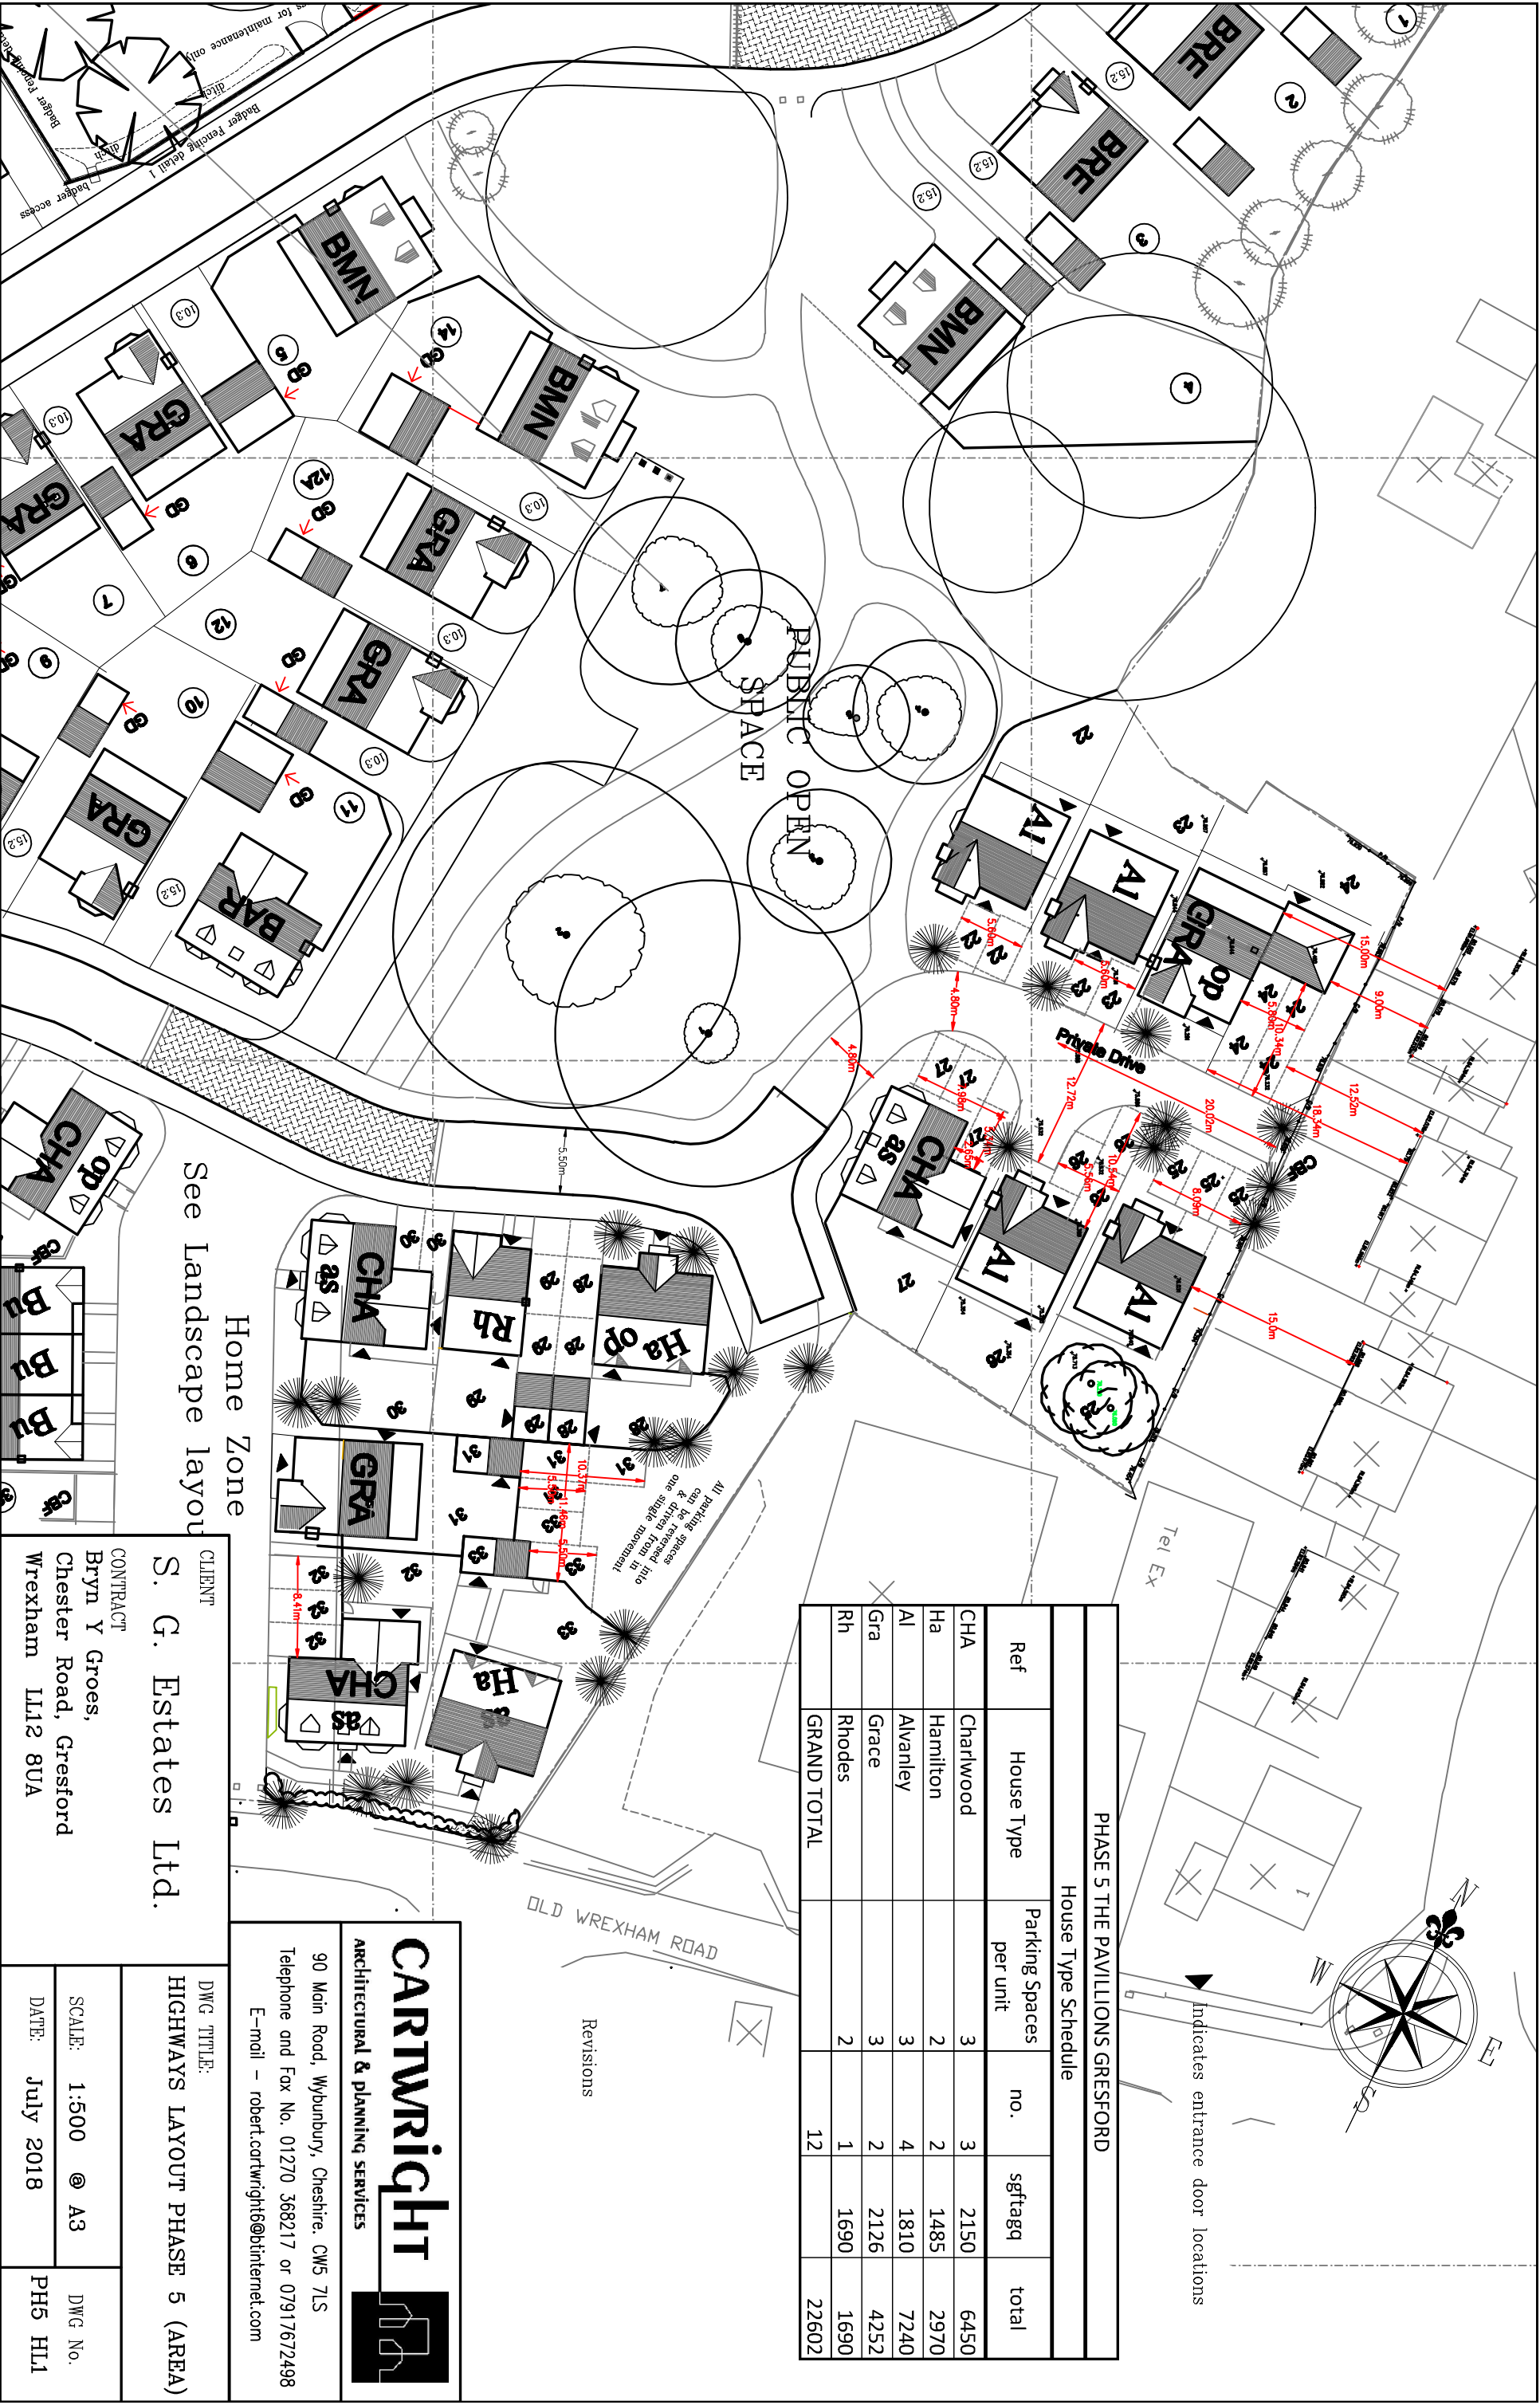

PHASE 5 THE PAVILIONS GRESFORD				
House Type Schedule				
Ref	House Type	Parking Spaces per unit	no.	sqfta94 total
CHA	Charwood	3	3	2150 6450
Ha	Hamilton	2	2	1485 2970
AI	Alvanley	3	4	1810 7240
Gra	Grace	3	2	2126 4252
Rh	Rhodes	2	1	1690 1690
GRAND TOTAL			12	22602

CARTWRIGHT

ARCHITECTURAL & PLANNING SERVICES

90 Main Road, Wybunbury, Cheshire. CW5 7LS
Telephone and Fax No. 01270 368217 or 07917672498
E-mail – robert.cartwright6@btinternet.com

CLIENT
S. G. Estates Ltd.

CONTRACT
Bryn Y Groes,
Chester Road, Gresford
Wrexham LL12 8UA

DWG TITLE:
HIGHWAYS LAYOUT PHASE 5 (AREA)

SCALE: 1:500 @ A3

DATE: July 2018

DWG No.
PH5 HLL1