




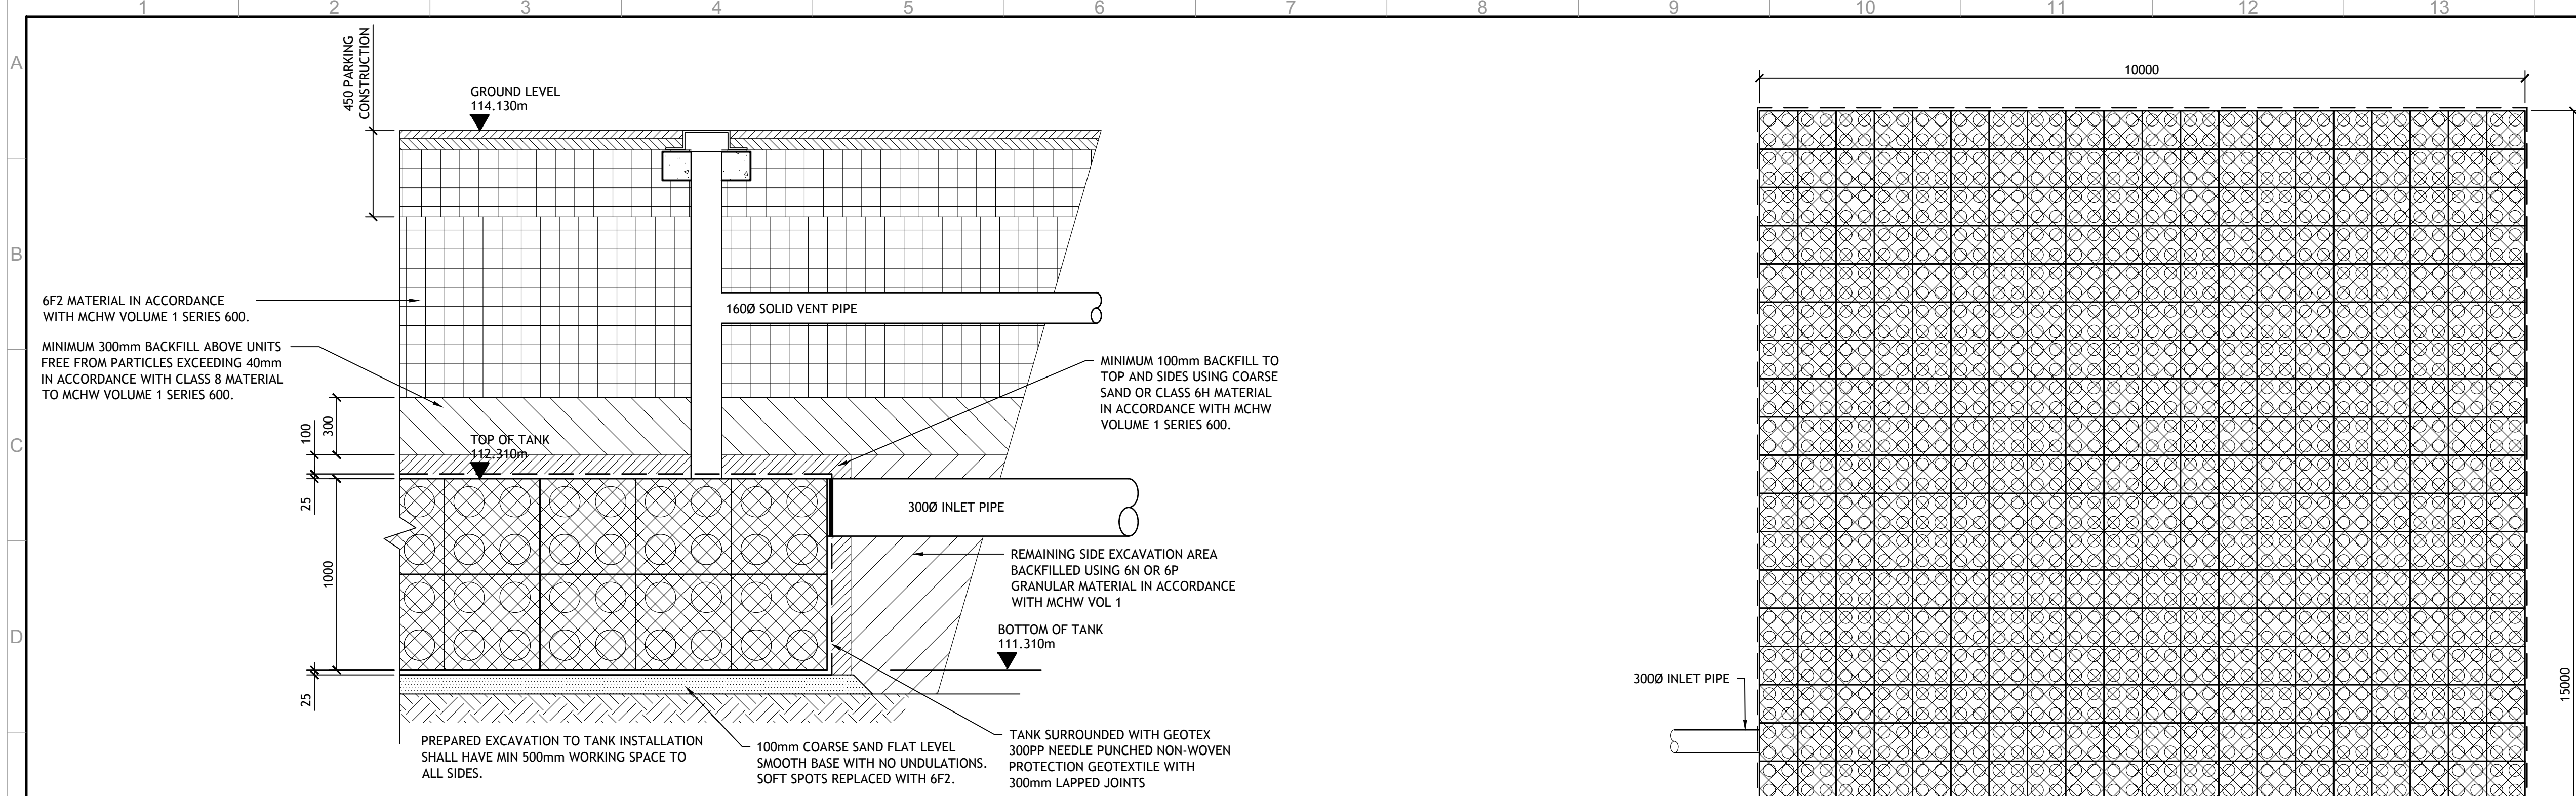


INLET CONNECTION
SCALE 1:20

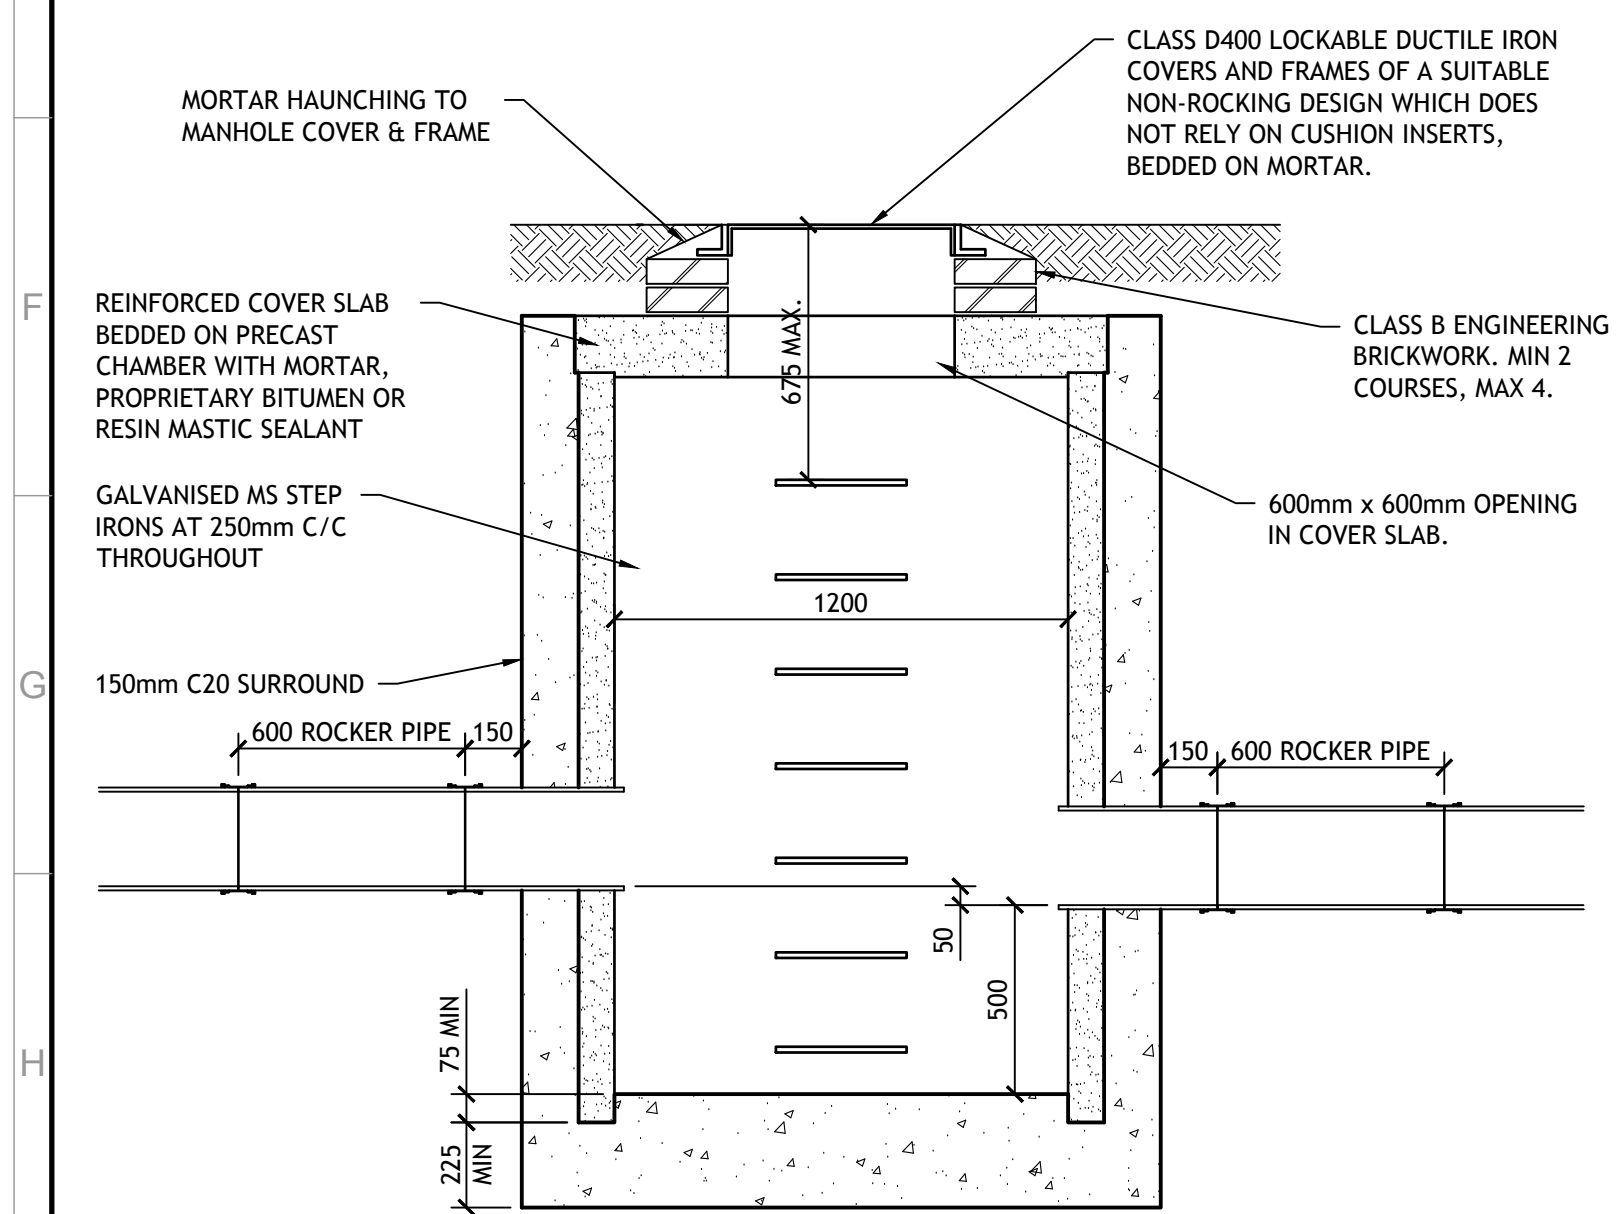

SILT TRAP DETAIL
SWMH E
SCALE 1:20

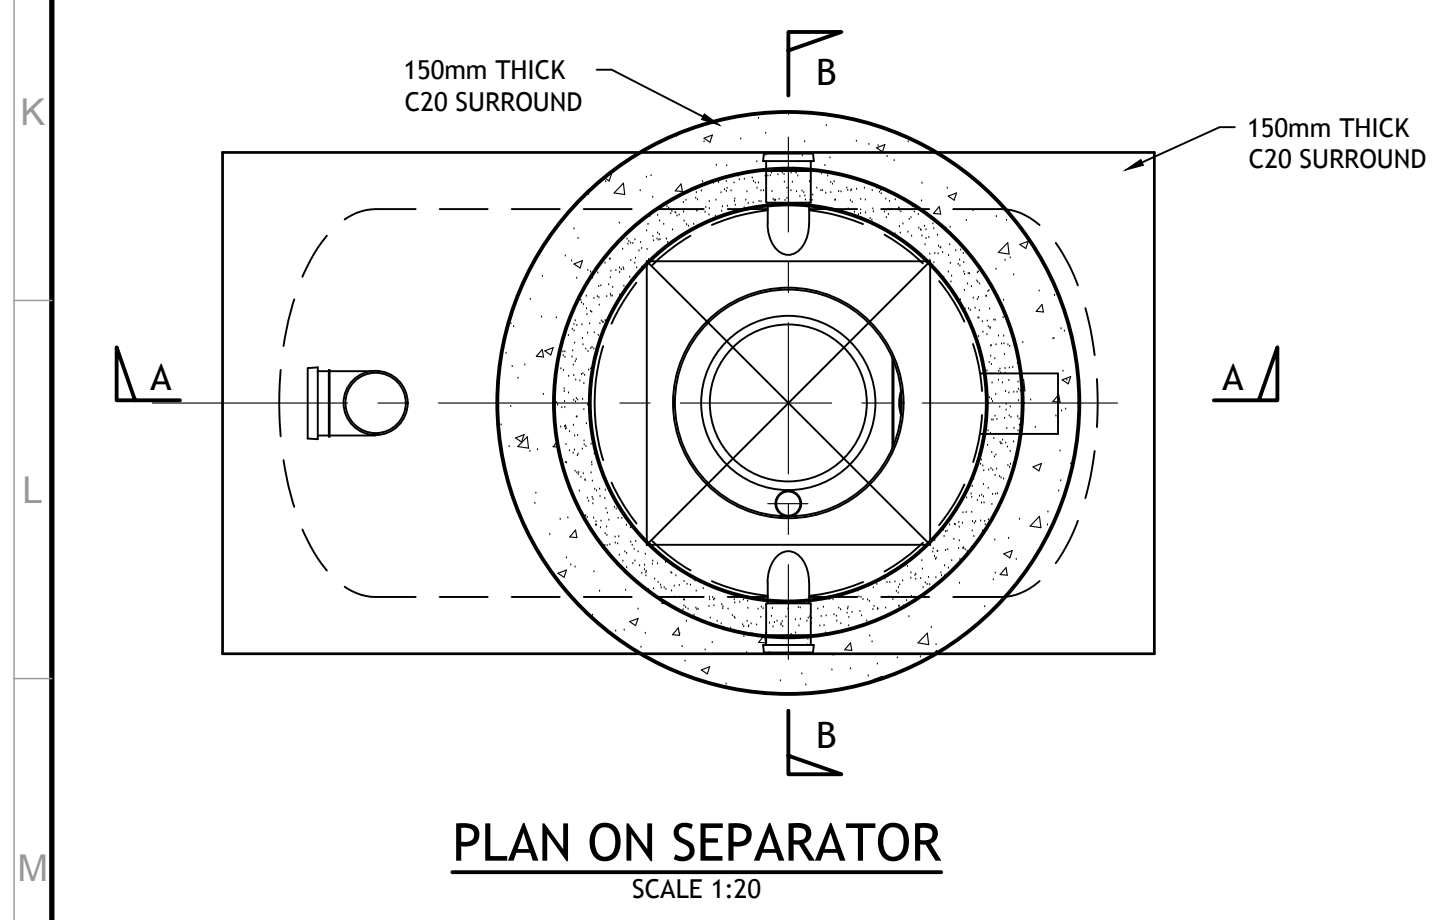


PLAN ON SEPARATOR
SCALE 1:20

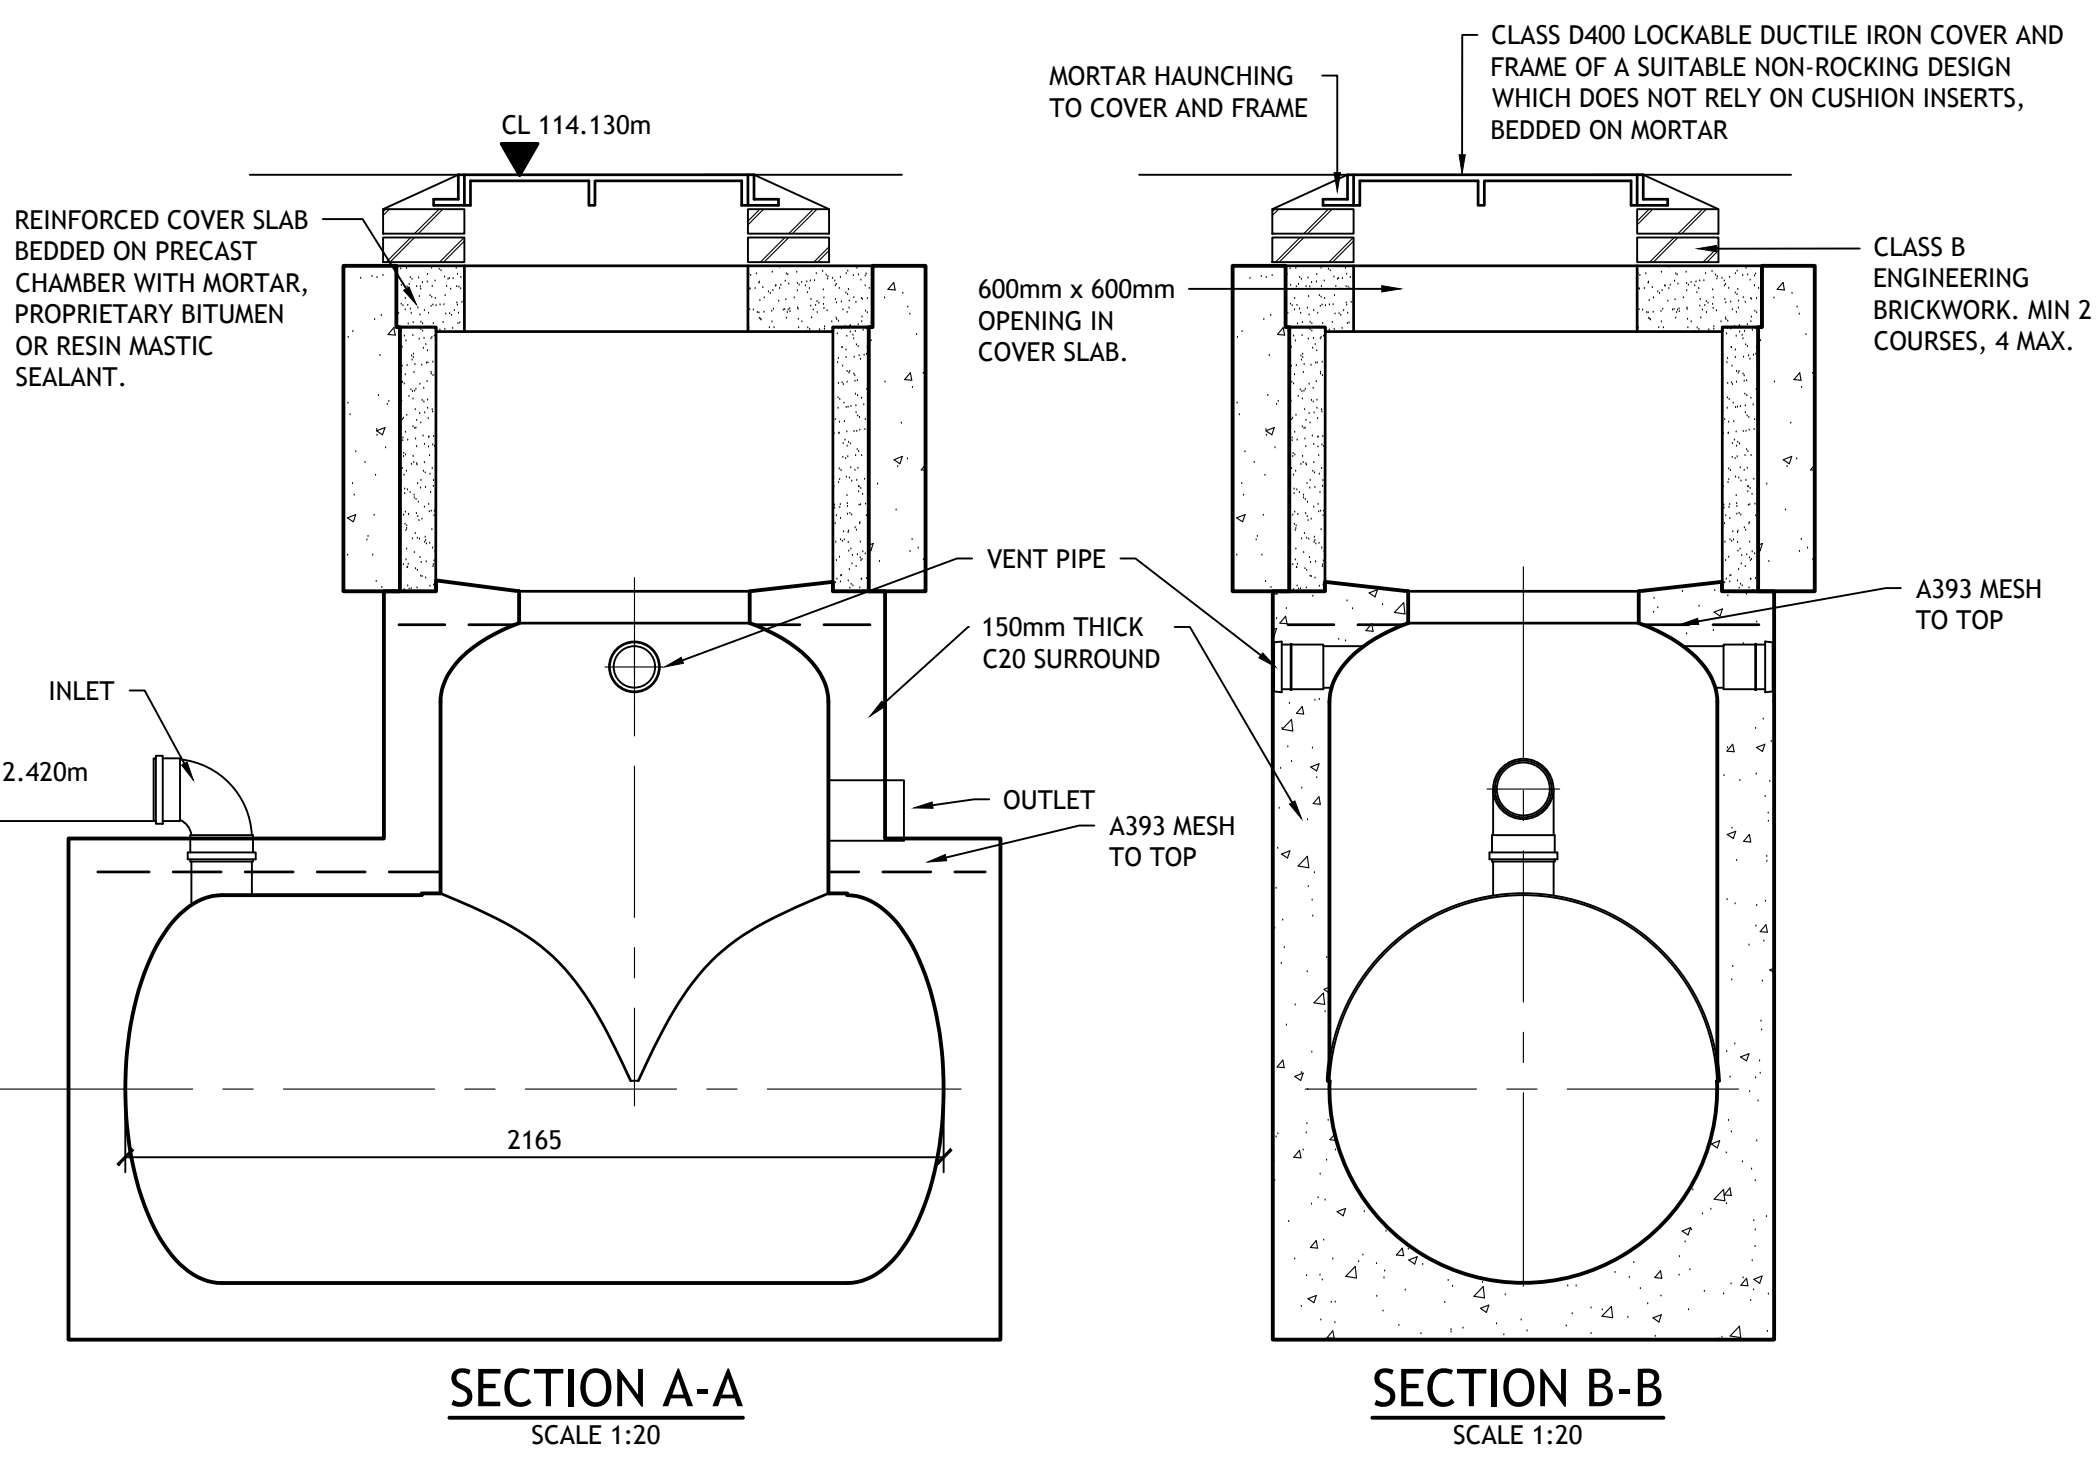

SECTION A-A
SCALE 1:20

SECTION B-B
SCALE 1:20

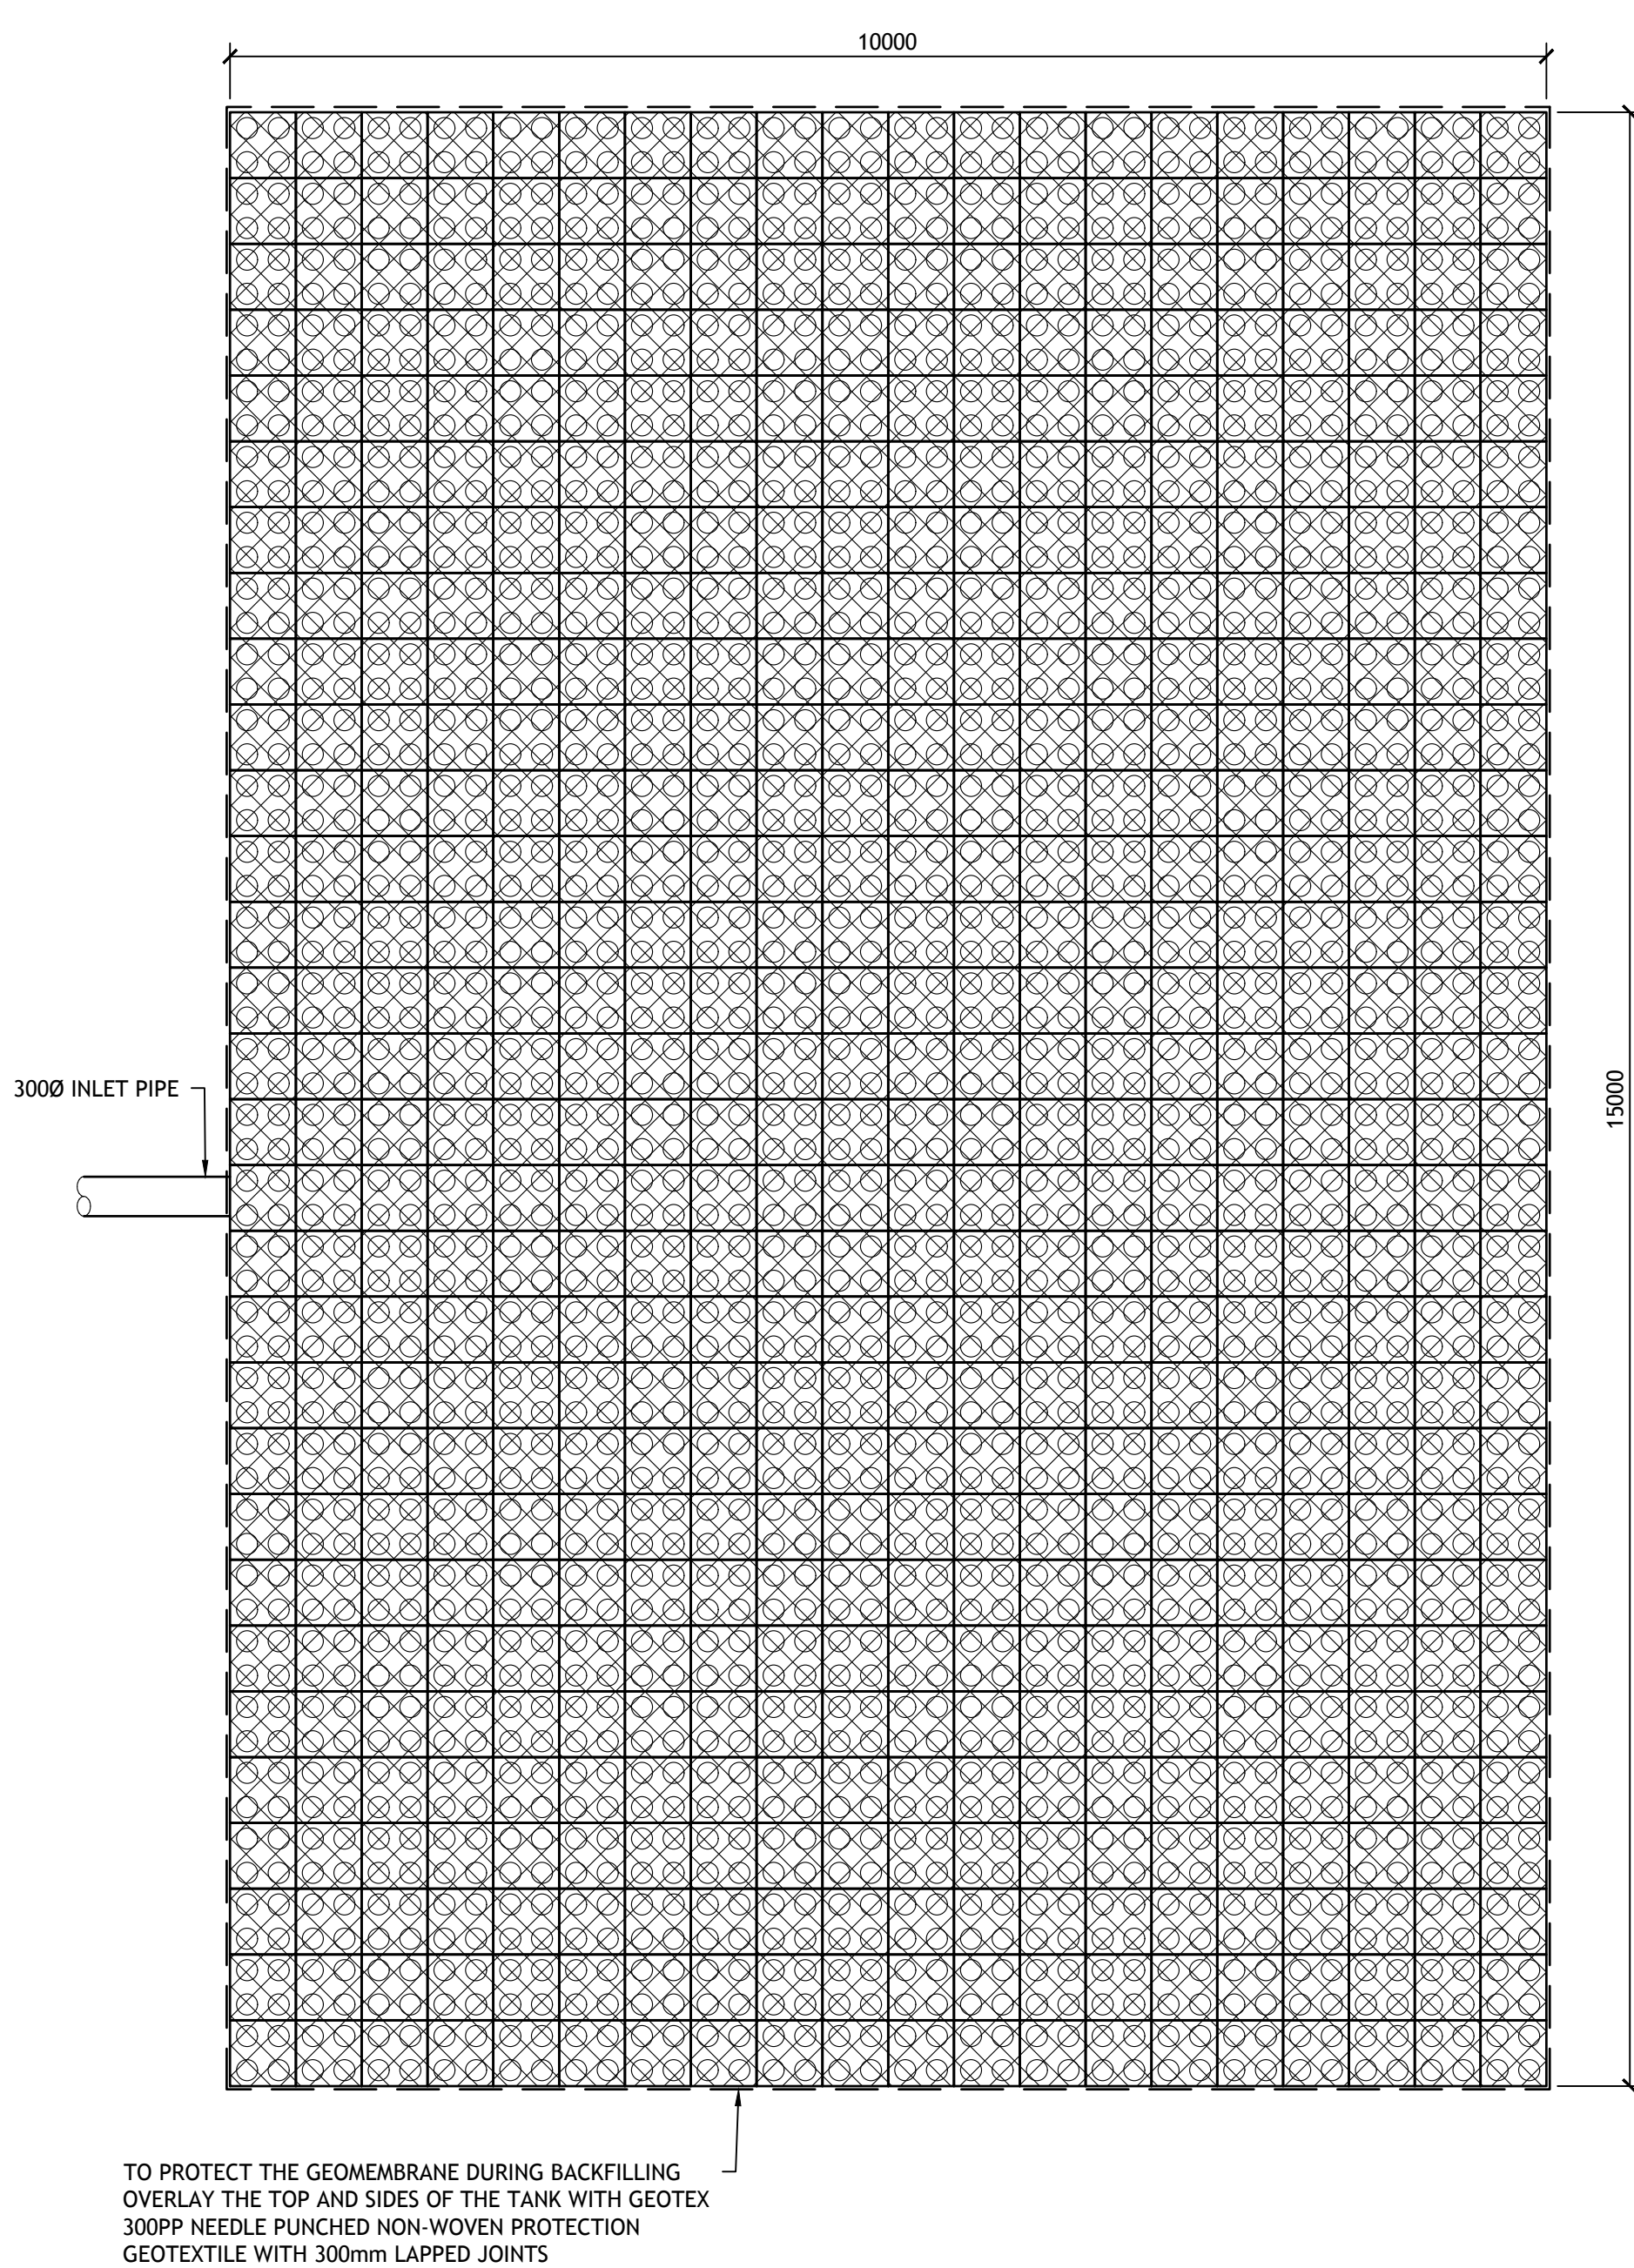

PLAN ON ESS VERSAVOID TANK
SCALE 1:50

BACKFILL & BEDDING MATERIALS SPECIFICATION

MATERIAL	CLASS	PERMITTED CONSTITUENTS
GENERAL FILL	6F2	ANY MATERIAL OR COMBINATION OF MATERIALS OTHER THAN UNBURNT COLLIERY SPOIL AND ARGILLACEOUS ROCK
IMMEDIATE SURROUND	6H	NATURAL GRAVEL, NATURAL SAND, CRUSHED GRAVEL, CRUSHED ROCK OTHER THAN ARGILLACEOUS ROCK, CRUSHED CONCRETE, WELL-BURNT COLLIERY SPOIL OR ANY COMBINATION THEREOF
ADDITIONAL SURROUND	6N	NATURAL GRAVEL, NATURAL SAND, CRUSHED GRAVEL, CRUSHED ROCK, CRUSHED CONCRETE, WELL-BURNT COLLIERY SPOIL OR ANY COMBINATION THEREOF. NONE OF THE CONSTITUENTS SHALL INCLUDE ANY ARGILLACEOUS ROCK
ALTERNATIVE SURROUND	6P	NATURAL GRAVEL, NATURAL SAND, CRUSHED GRAVEL, CRUSHED ROCK, CRUSHED CONCRETE, SLAG, CHALK, WELL-BURNT COLLIERY SPOIL OR ANY COMBINATION THEREOF. NONE OF THE CONSTITUENTS SHALL INCLUDE ANY ARGILLACEOUS ROCK
LOWER BACKFILL OVER TANK	8	ANY EXCEPT THERE SHALL NOT BE ANY STONES OR LUMPS GREATER THAN 40mm NOMINAL DIAMETER

GENERAL

- ALL DRAWINGS TO BE READ IN CONJUNCTION WITH THE SPECIFICATION
- ALL DRAWINGS TO BE READ IN CONJUNCTION WITH THE RELEVANT ARCHITECTURAL AND STRUCTURAL DRAWINGS.
- ALL DIMENSIONS ARE IN MILLIMETRES UNLESS NOTED OTHERWISE.
- ALL LEVELS ARE IN METRES RELATIVE TO ORDNANCE DATUM
- ALL DIMENSIONS ARE TO BE CHECKED ON SITE BY THE CONTRACTOR PRIOR TO THE COMMENCEMENT OF CONSTRUCTION

DRAINAGE

- THIS DRAWING USES THE ARCHITECTURAL DRAWING AS A BACKGROUND. THE CONTRACTOR SHOULD USE ARCHITECTURAL DRAWINGS FOR SETTING OUT OF ALL POP-UPS AND ABOVE GROUND DRAINAGE POSITIONS.
- REFERENCE SHOULD BE MADE TO ALL OTHER DRAINAGE DRAWINGS PROVIDED BY SWF CONSULTING WHICH GIVES CONSTRUCTION DETAILS.
- THIS DRAWING IS TO BE READ IN CONJUNCTION WITH THE DRAINAGE SPECIFICATION PREPARED FOR THIS PROJECT.
- THE DESIGN OF THE PIPES HAS BEEN BASED ON CLAYWARE. HOWEVER, SUBJECT TO WRITTEN CONSENT FROM SWF CONSULTING, OTHER MATERIALS MAY BE USED.
- THE EXACT LOCATION OF THE OUTFALL PIPE/MANHOLE IS TO BE CHECKED AND CONFIRMED TO SWF CONSULTING PRIOR TO COMMENCEMENT OF ANY DRAINAGE WORKS.
- REFERENCE SHOULD BE MADE TO ANY CCTV SURVEY, SEWER RECORDS WHICH INDICATE THE EXISTING DRAINAGE SYSTEMS.
- ON COMPLETION OF THE CONTRACT, THE PIPES SHALL BE JET CLEANED TO REMOVE ANY SILT OR CONSTRUCTION DEBRIS AND A CCTV SURVEY SHOULD BE UNDERTAKEN .
- ONCE THE AS-BUILT SURVEY HAS BEEN COMPLETED A COPY OF THE SURVEY LOGS SHOULD BE ISSUED TO SWF CONSULTING TOGETHER WITH THE VIDEO FOOTAGE FOR THEIR COMMENT WITH DUPLICATE COPIES BEING ISSUED TO THE CDM CO-ORDINATOR FOR INCLUSION IN THE HEALTH & SAFETY FILES.
- COVER LEVELS ARE INDICATIVE AND MAY NEED TO BE ADJUSTED TO SUIT THE ACTUAL FINISHED LEVELS OF THE EXTERNAL AREAS.
- GRADIENTS INDICATED ON PIPES ARE MINIMUM GRADIENTS REQUIRED. HOWEVER, MANHOLE INVERT LEVELS ARE TO TAKE PRECEDENCE OVER THESE GRADIENTS.
- POSITIONS OF MANHOLES, GULLYS AND DRAINAGE ARE TO BE SET OUT BY THE CONTRACTOR TO AVOID WHITE LINING DELINEATING CAR PARKING AREAS, KERB LINES ETC.

ABBREVIATIONS

- CL - COVER LEVEL
- IL - INVERT LEVEL
- G - GULLY
- RE - RODDING EYE
- SVP - SOIL & VENT PIPE/ STUB STACK
- C - CONDENSATE DRAIN
- FC - FUTURE CONDENSATE

P1	07/11/18	ISSUED FOR INFORMATION	SH	PSS
Rev	Date	Description	By	Chkd

Project
COSTA COFFEE - NEW DRIVE THRU PARK ROAD RUABON

Client THE HARRIS PARTNERSHIP				
Job No.	Drawing No.	Revision	Scale 1: AS SHOWN	UNO @ A1
8951/D/403	P1	By SH	Date	OCT 2018
			Chkd PSS	A1

Drawing Title
DRAINAGE SEPARATOR AND STORAGE DETAILS

Unit 4, Millbank House, Riverside Business Park,
Wilmslow, Cheshire. SK9 1BJ.
Tel: 01625 419866
email: mail@swf.uk.com
www.swf.uk.com

SWF CONSULTING
CONSULTING CIVIL & STRUCTURAL ENGINEERS

PRELIMINARY